


- KEY**
- Proposed Redline Boundary
 - Existing Trees/ Hedge - Retained and Enhanced
 - Existing Woodland Retained - Root Protection Areas (RPA) (Pink)
 - Existing Hedge - Removed
 - Tree Planting
 - Native Scrub Woodland with Emergent Native Trees
 - New Native Mixed Species Hedgerow
 - Proposed 'Instant' Mixed Native Hedge
 - Tree Protection Fencing
Temporary fencing during construction phases to protect existing hedgerows & trees
 - Bunding
Refer to LHC Landscape Details L9201-L9202
 - Wildflower Turf
 - Native & Ornamental Shrub Planting
 - Grass Seed - Species Rich Grassland
 - Grass Seed - Wildflower Meadow (Outside of Redline, within Wider Ownership)

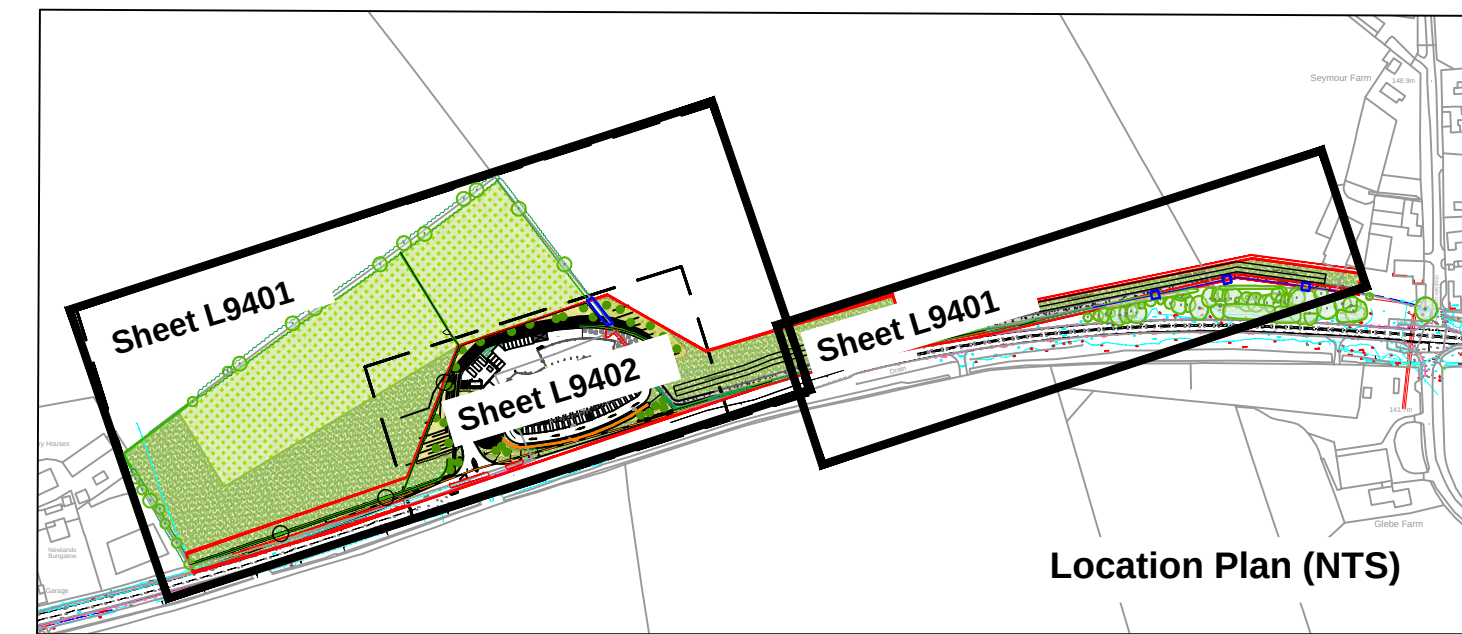

These drawings are not to be used for Tender or Construction Purposes

Sheet L9402

DRAINAGE SOAKAWAY

PROPOSED PATHWAY TO VILLAGE

NEW HEDEGROWS PROPOSED

EXISTING HEDGEROWS REMOVED

EXISTING SPARSE HEDGEROWS REMOVED DUE TO CONFLICT WITH VISIBILITY SPLAYS


NEW HEDEGROWS PROPOSED

WESTERN VISIBILITY SPLAY (ORANGE DASH)

NEW HEDEGROWS PROPOSED

Gate Access

0m 10m 20m 30m 40m 50m
SCALE 1:500

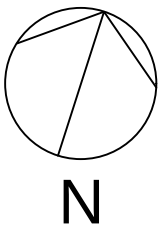

PROJECT TITLE			
Chicklade Services			
DETAIL			
Softworks Plan (Sheet 1 of 2)			
DRAWING NUMBER (PROJECT-ORIGINATOR-ZONE-LEVEL-TYPE-ROLE-NUMBER)			
25098 - LHC - 00 - XX - DR - L - 9401			
STATUS		STATUS DESCRIPTION	
D0		FOR PLANNING	
REVISION	DATE	SCALE	
	AUGUST 2025	1:500 @ A1	
CONTRACTORS MUST CHECK ALL DIMENSIONS ON SITE - ONLY FIGURED DIMENSIONS ARE TO BE WORKED FROM - DISCREPANCIES MUST BE REPORTED TO THE ARCHITECT BEFORE PROCEEDING - THIS DRAWING IS COPYRIGHT		LHC PROJECT NUMBER	
		22021CS	

lhc design

EXETER 01392 444334
PLYMOUTH 01752 669368
ST AUUSTELL 01726 213435
lhc.net