


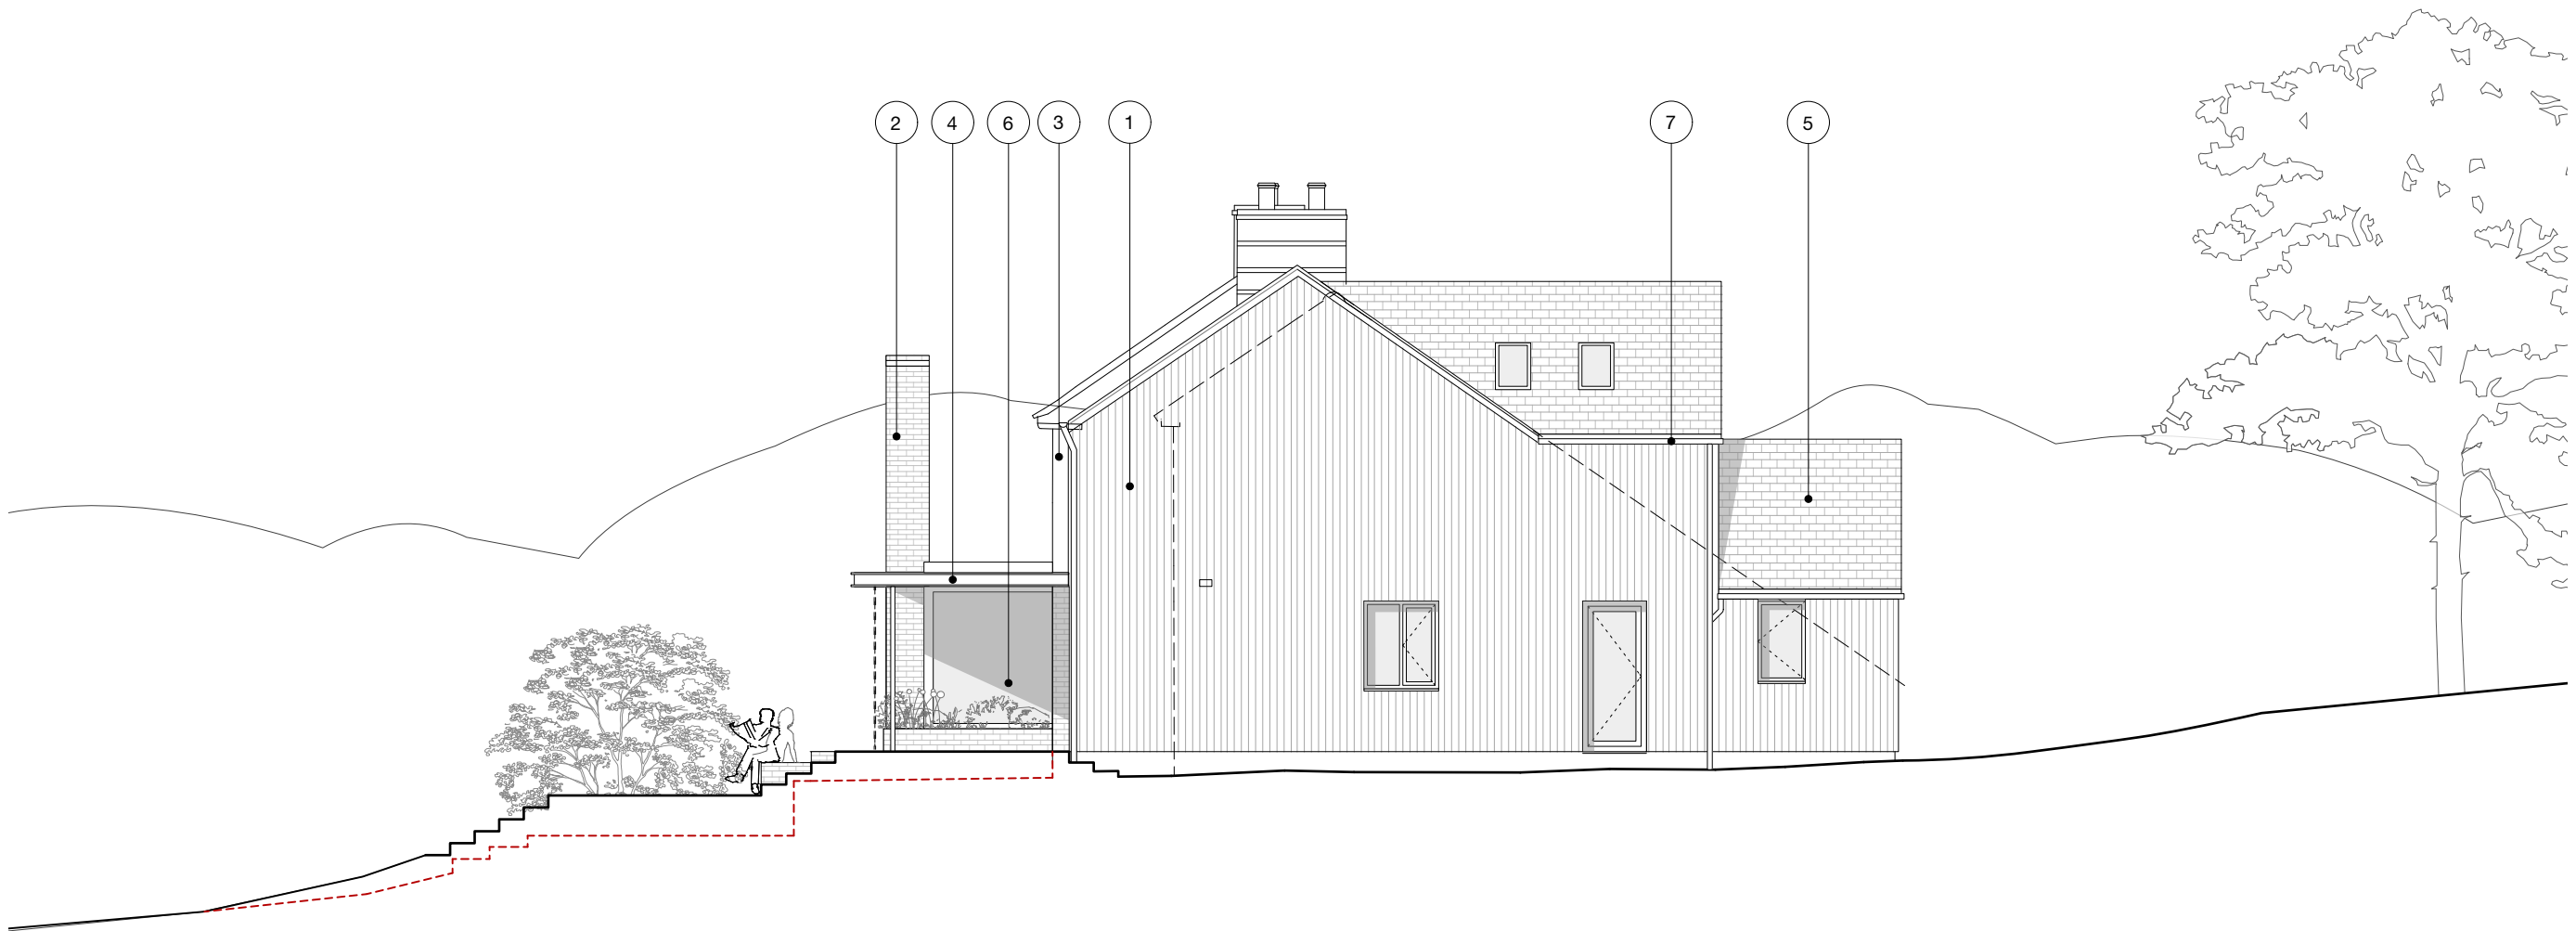

Material Key

1. Timber cladding
2. New brickwork
3. Metal casement oriel window seat
4. Exposed steel framed canopy
5. Slate roof tiles
6. Aluminium frame window
7. Aluminium rain water goods

0 5 10 M

milton architects



Milton Architects Ltd
Old Stables Court The Parade
Marlborough Wiltshire SN8 1NE

Telephone 01672 514354
Email mail@miltonarchitects.co.uk

Project : Swandown
The Shute
Axford

Date : June 2026

Scale : 1:100 @ A3

Size : ISO A3

Contents: PROPOSED - Elevation EAST

Drawing : **2516 / 3_202**

P2