

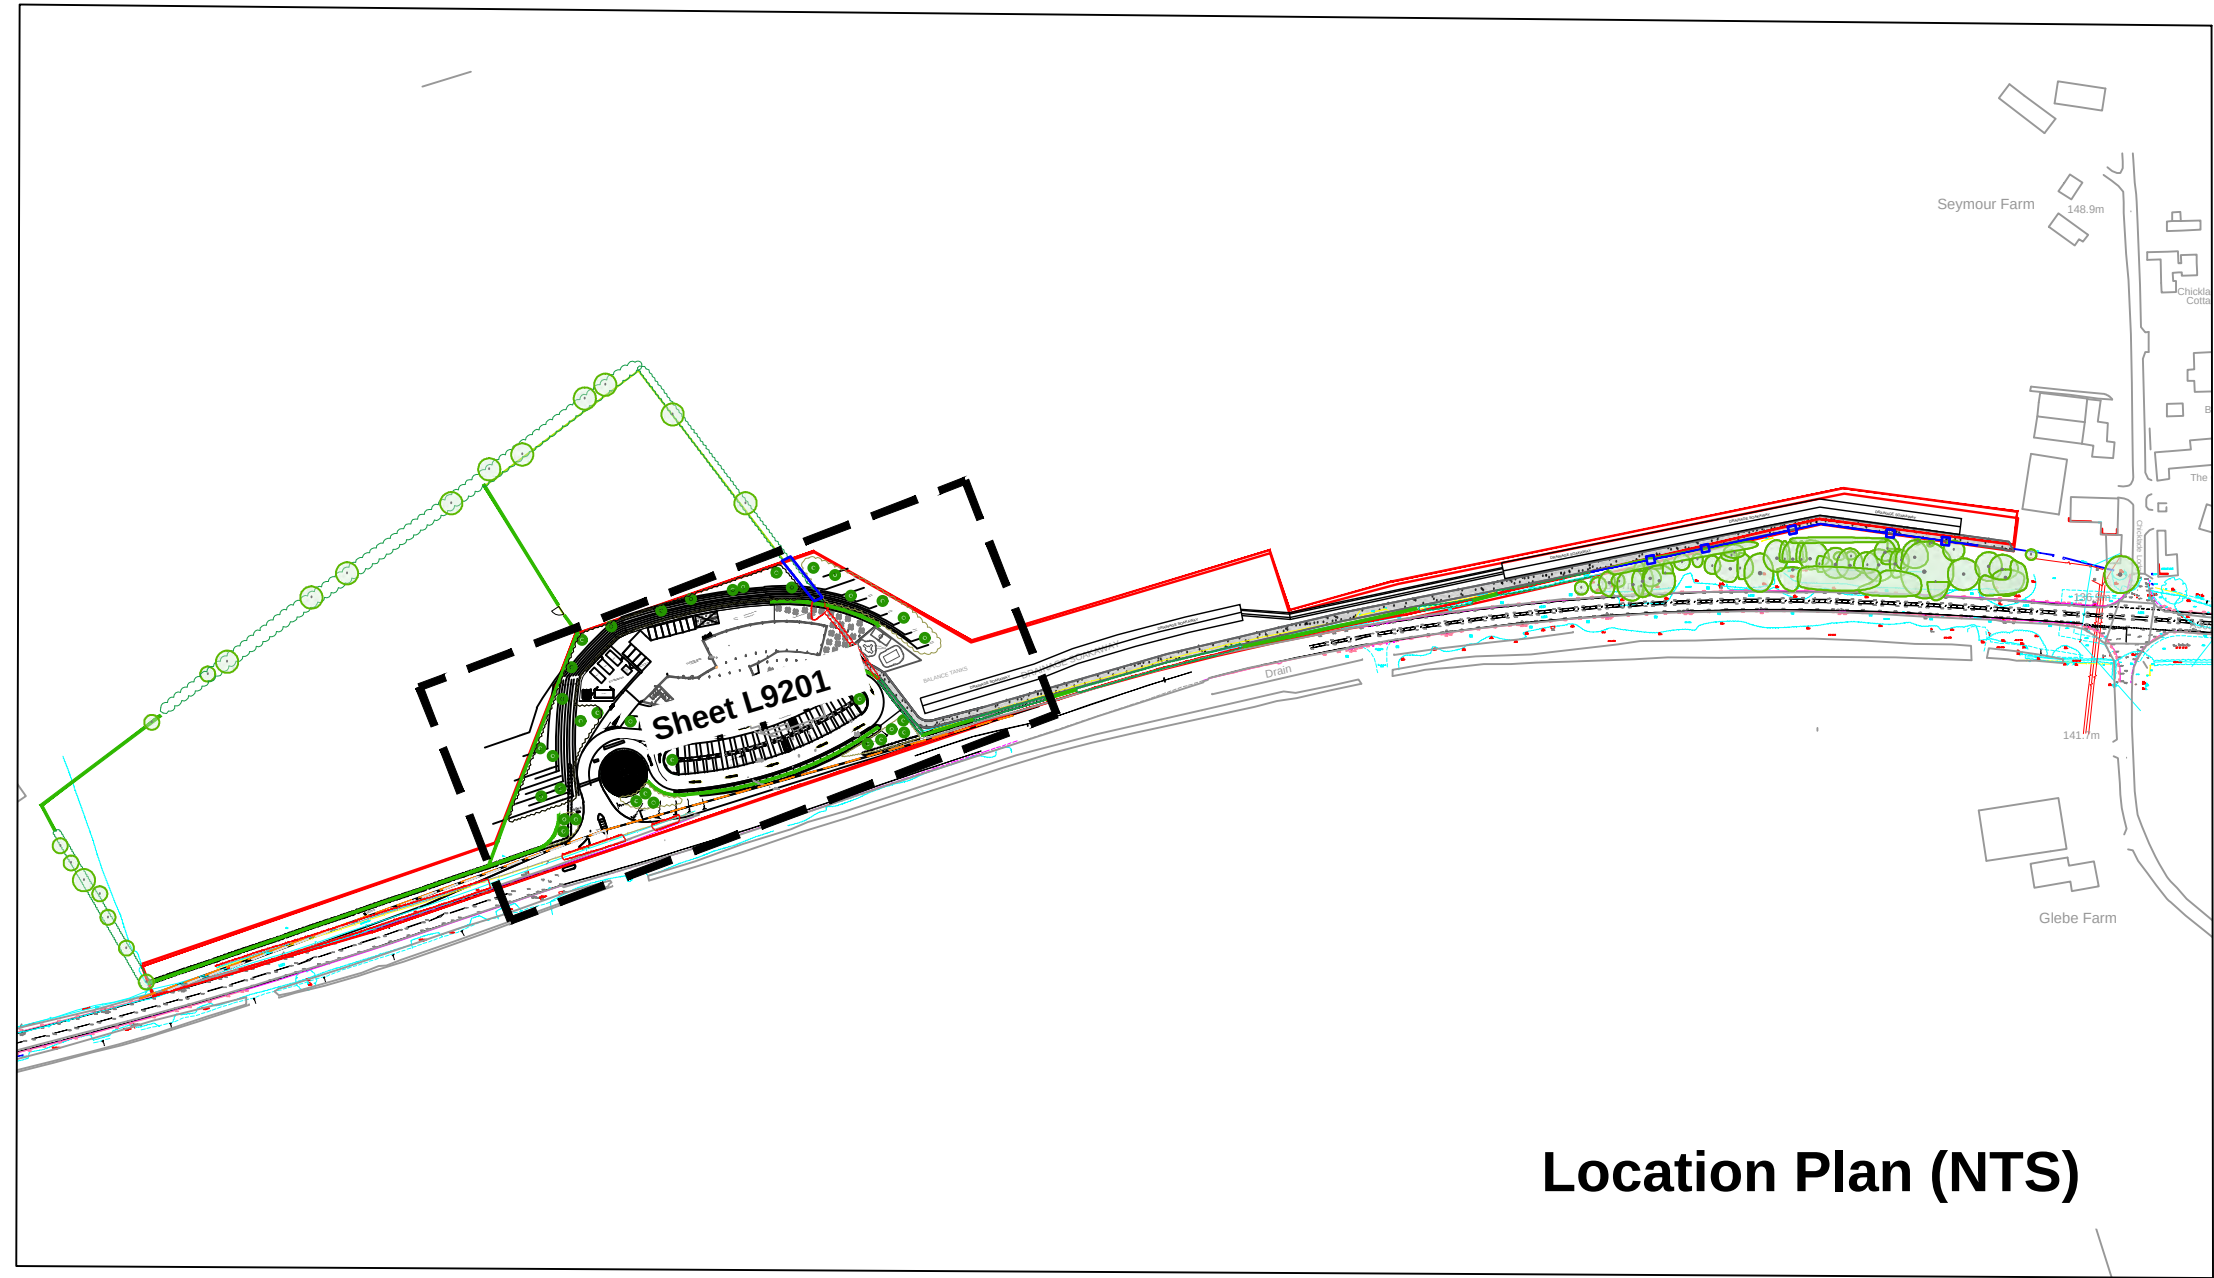
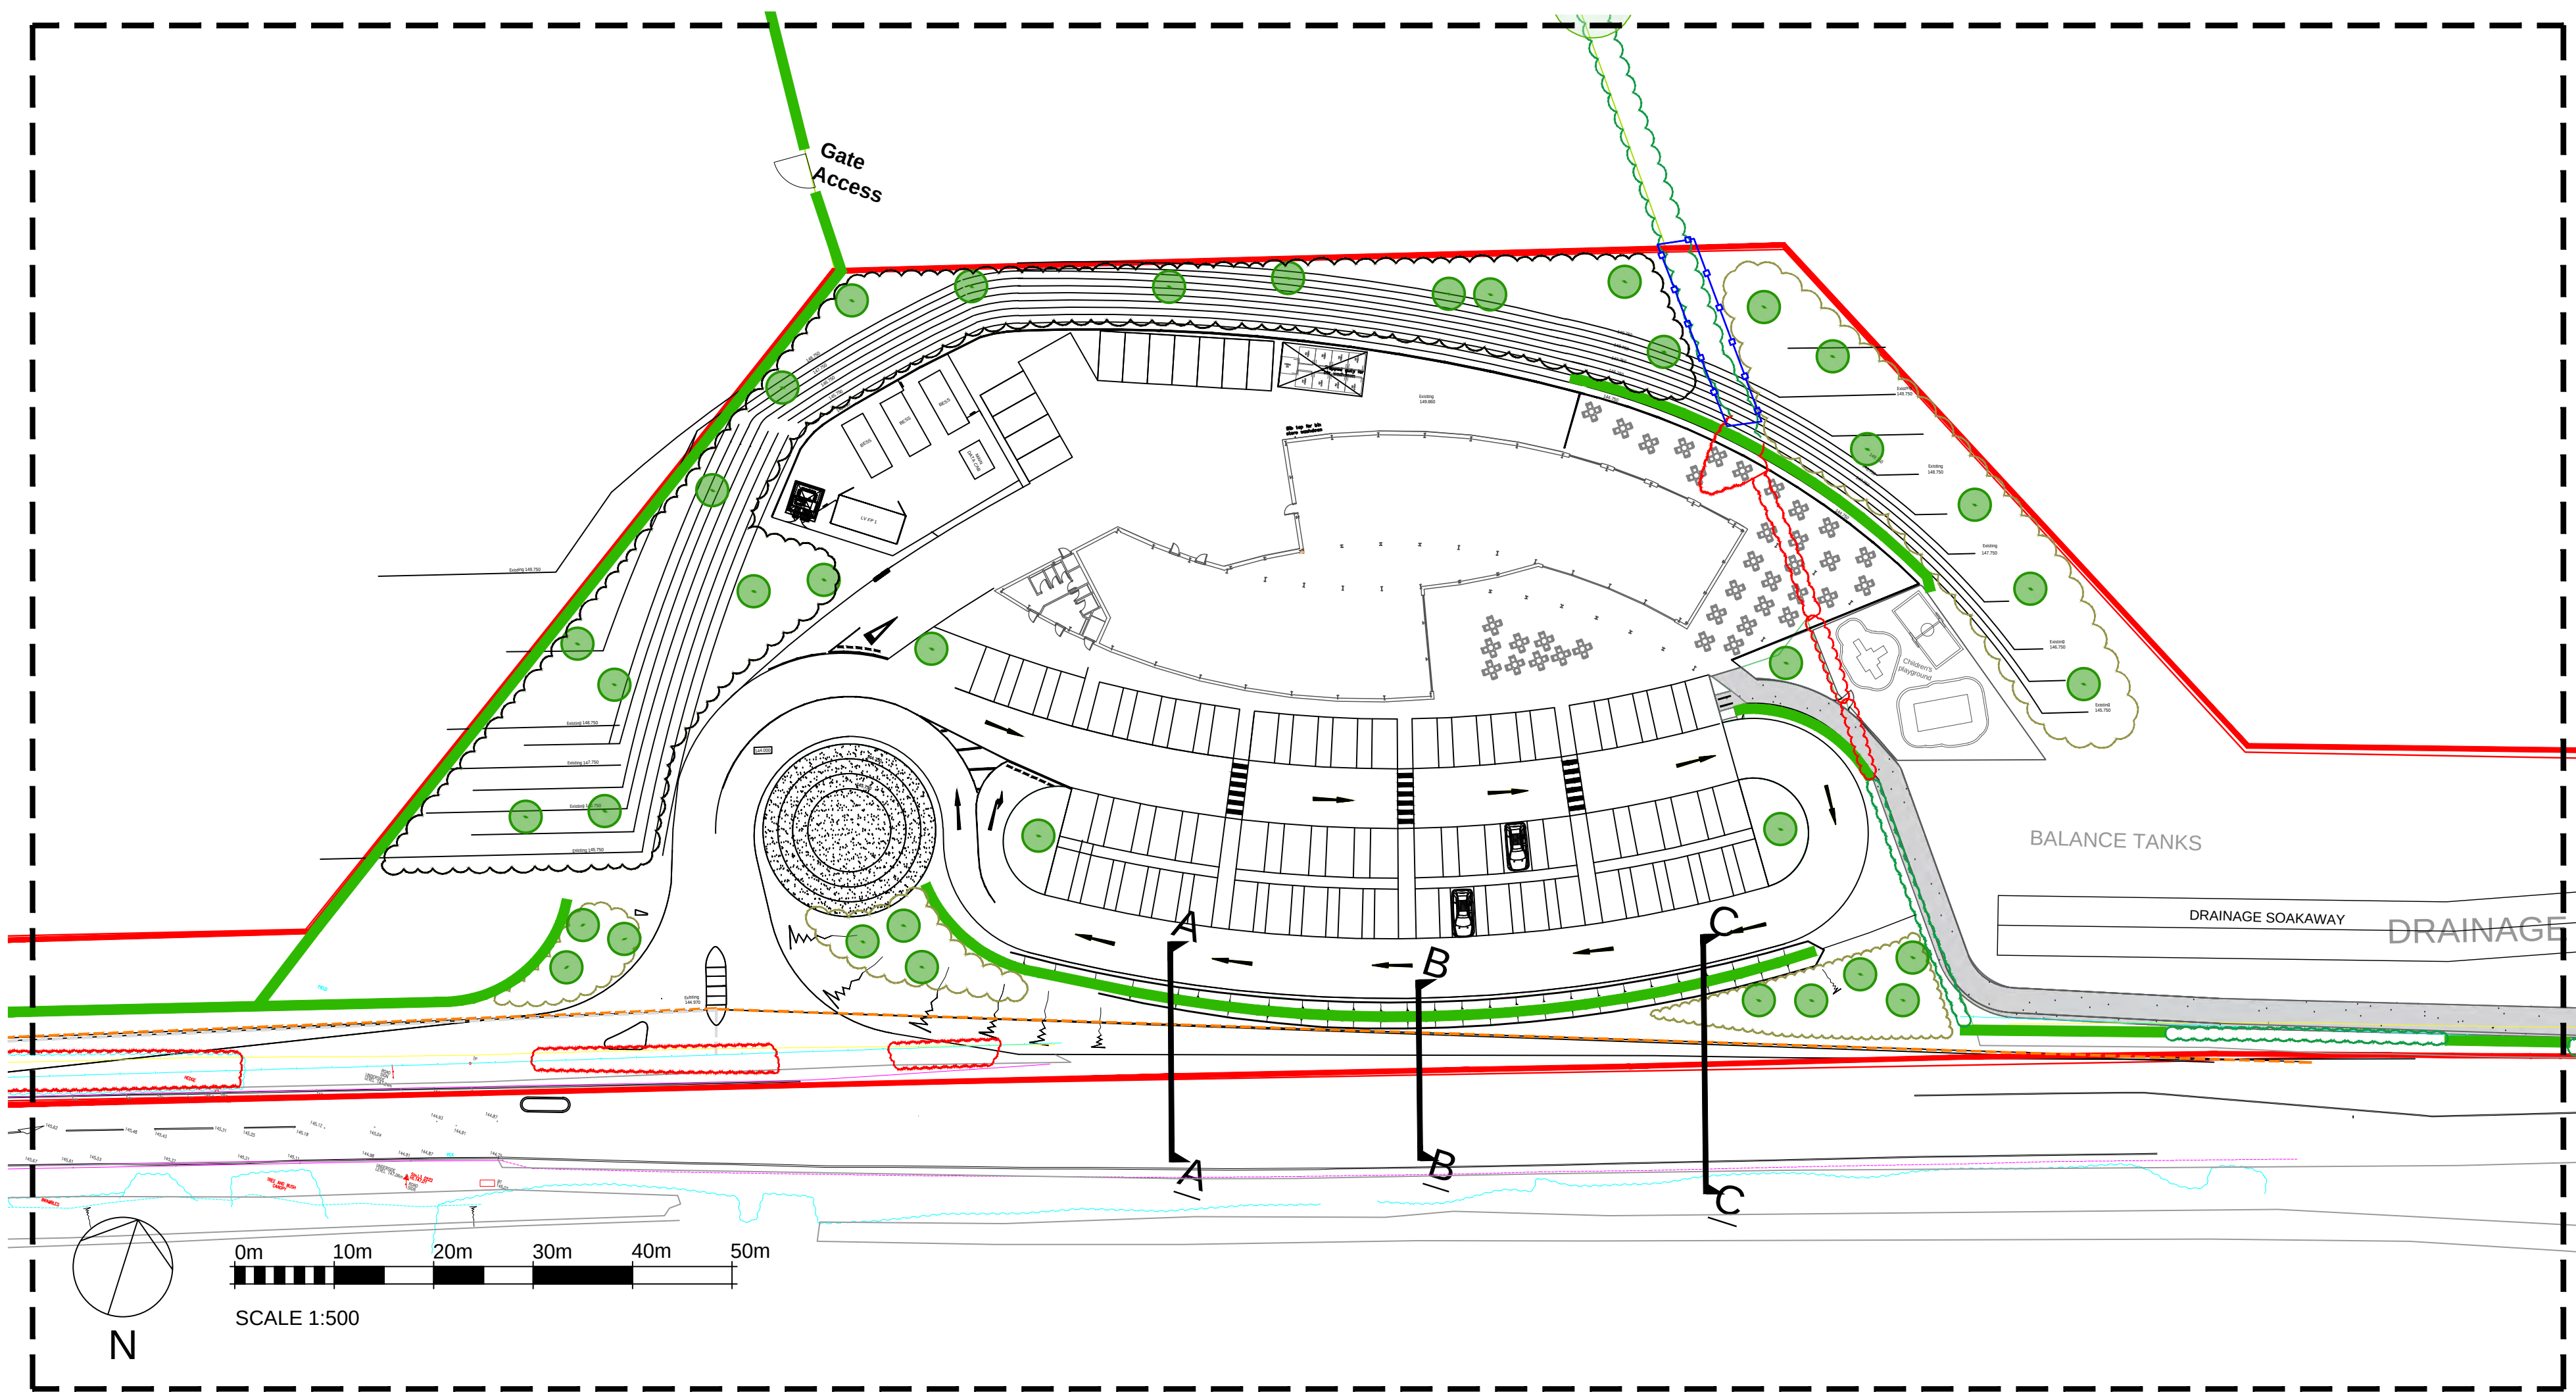


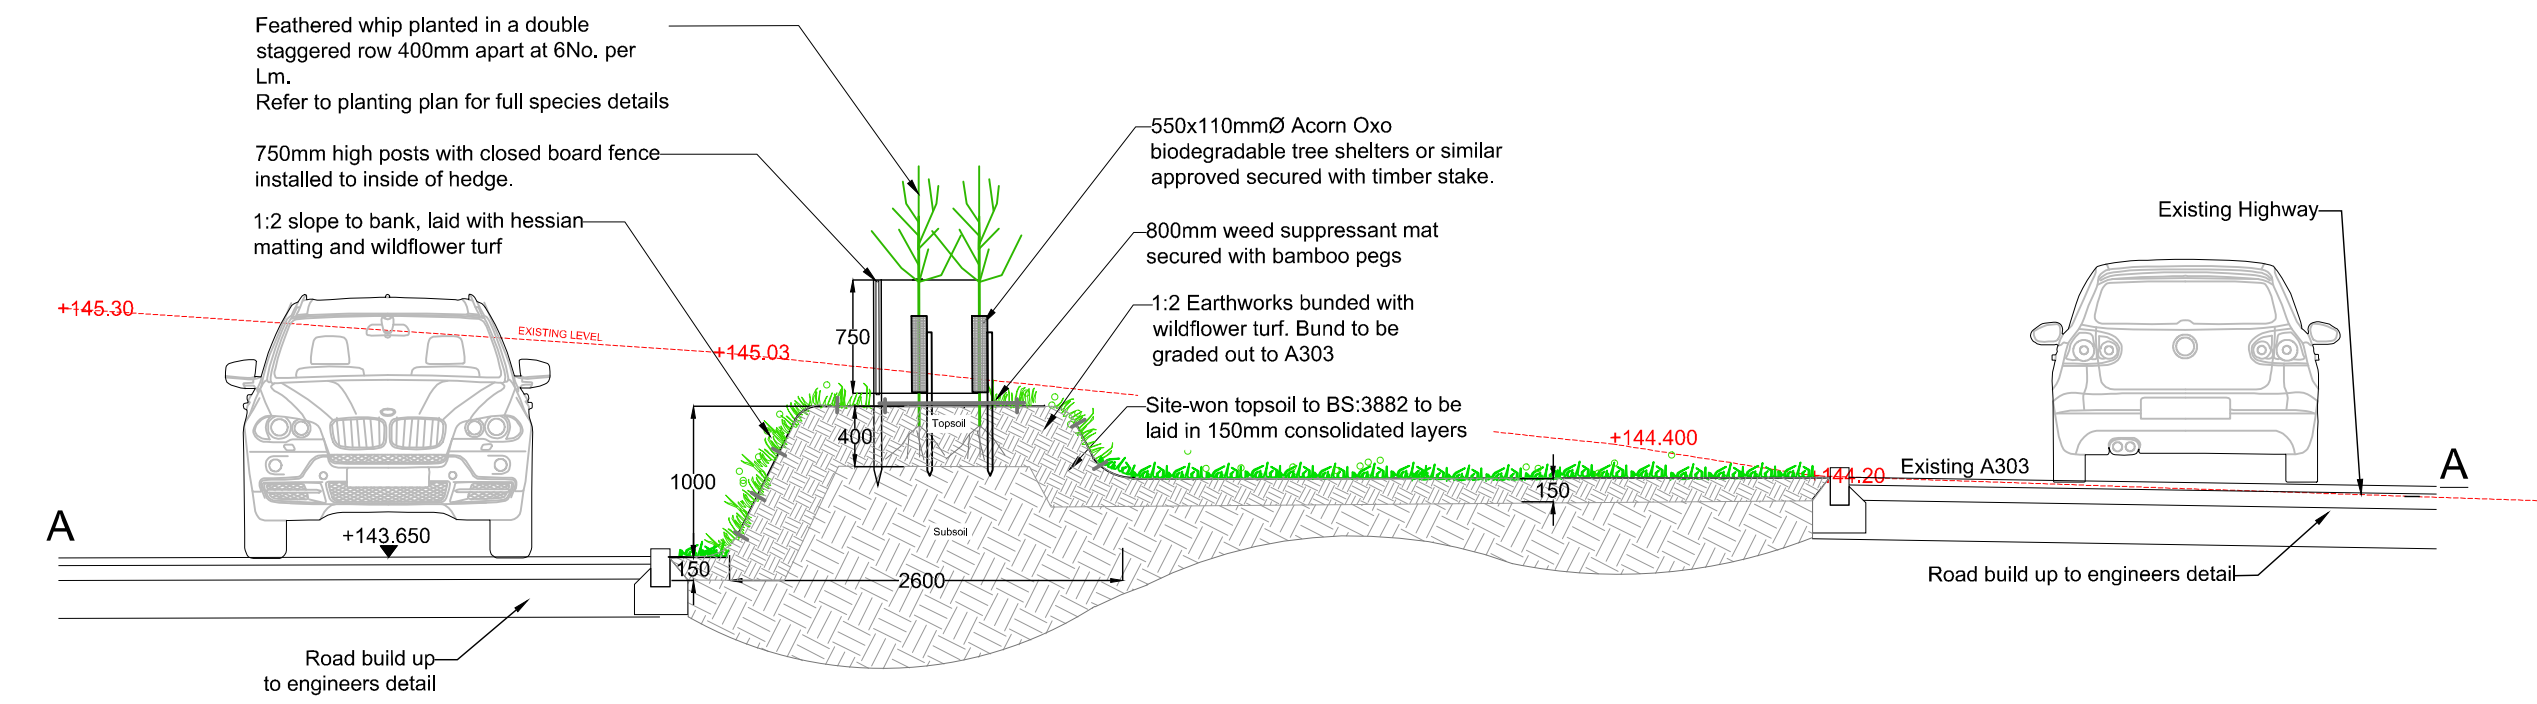

Location Plan (NTS)



SECTION A (1:50)

Earthwork Bund Boundary Treatment to the A303

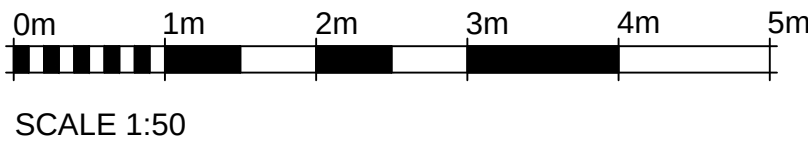

SECTION B (1:50)



Earthwork Bund Boundary Treatment to the A303

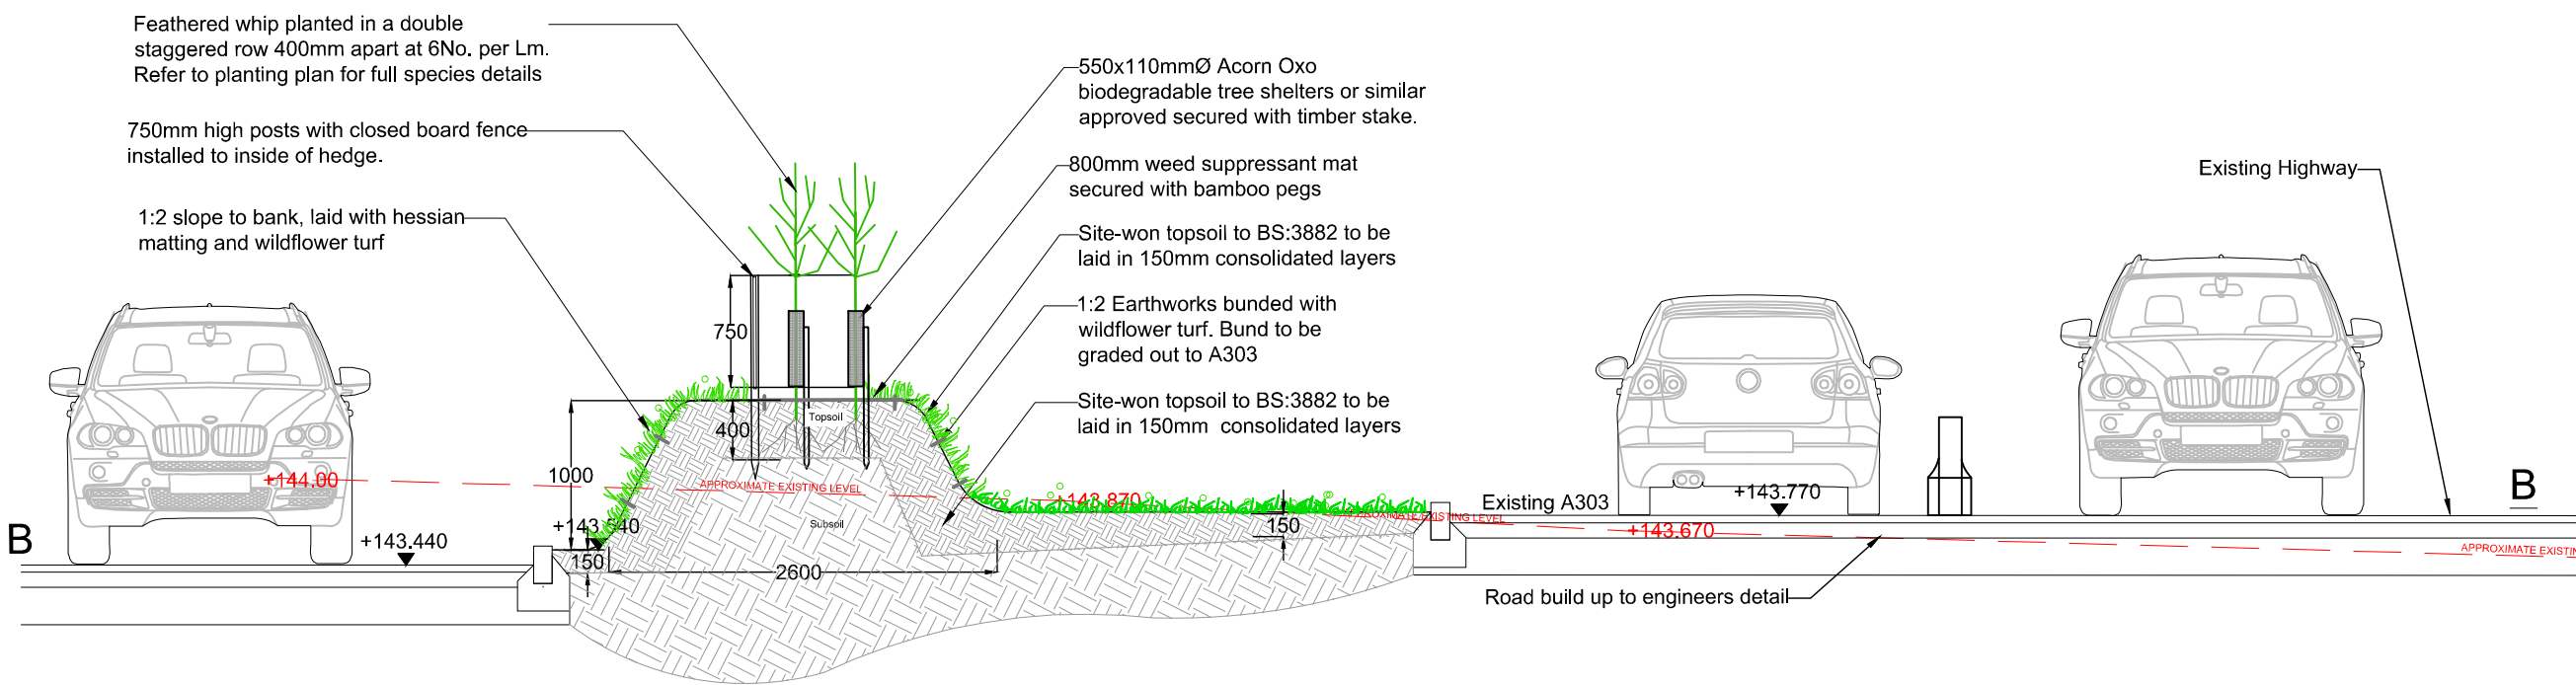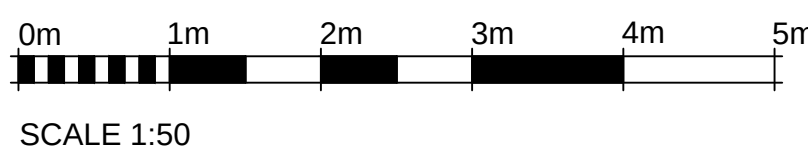

These drawings are not to be used for Tender or Construction Purposes

SECTION C (1:50)

Earthwork Bund Boundary Treatment to the A303

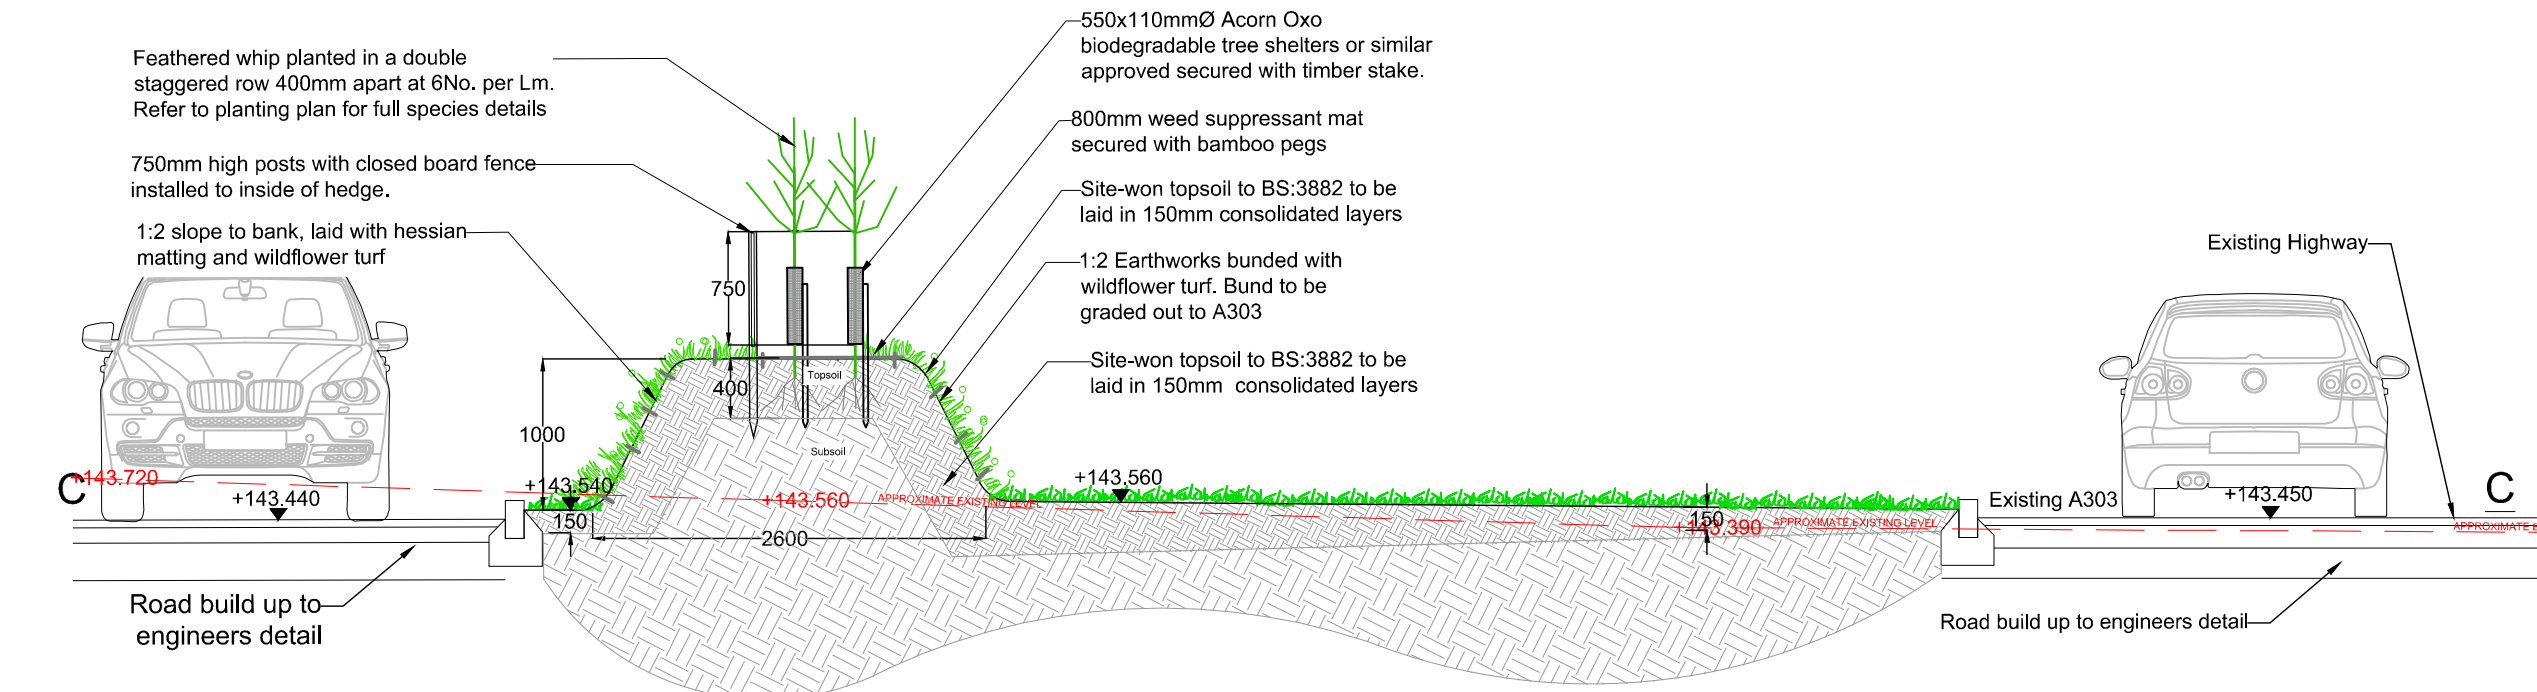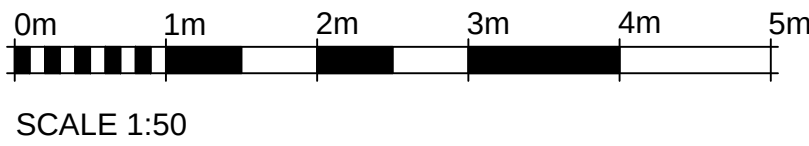

PROJECT TITLE			
Chicklade Services			
DETAIL			
Landscape Details (Sheet 1 of 3)			
DRAWING NUMBER (PROJECT ORIGINATOR ZONE LEVEL-TYPE-ROLE-NUMBER)			
25098	- LHC - 00 - XX - DR - L	- 9201	
STATUS		STATUS DESCRIPTION	
D0		FOR PLANNING	
REVISION		DATE	SCALE
P5		AUGUST 2025	As Shown @ A1
CONTRACTORS MUST CHECK ALL DIMENSIONS ON SITE - ONLY FIGURED DIMENSIONS ARE TO BE WORKED FROM - DISCREPANCIES MUST BE REPORTED TO THE ARCHITECT BEFORE PROCEEDING - THIS DRAWING IS COPYRIGHT			
		LHC PROJECT NUMBER	
		25098	