



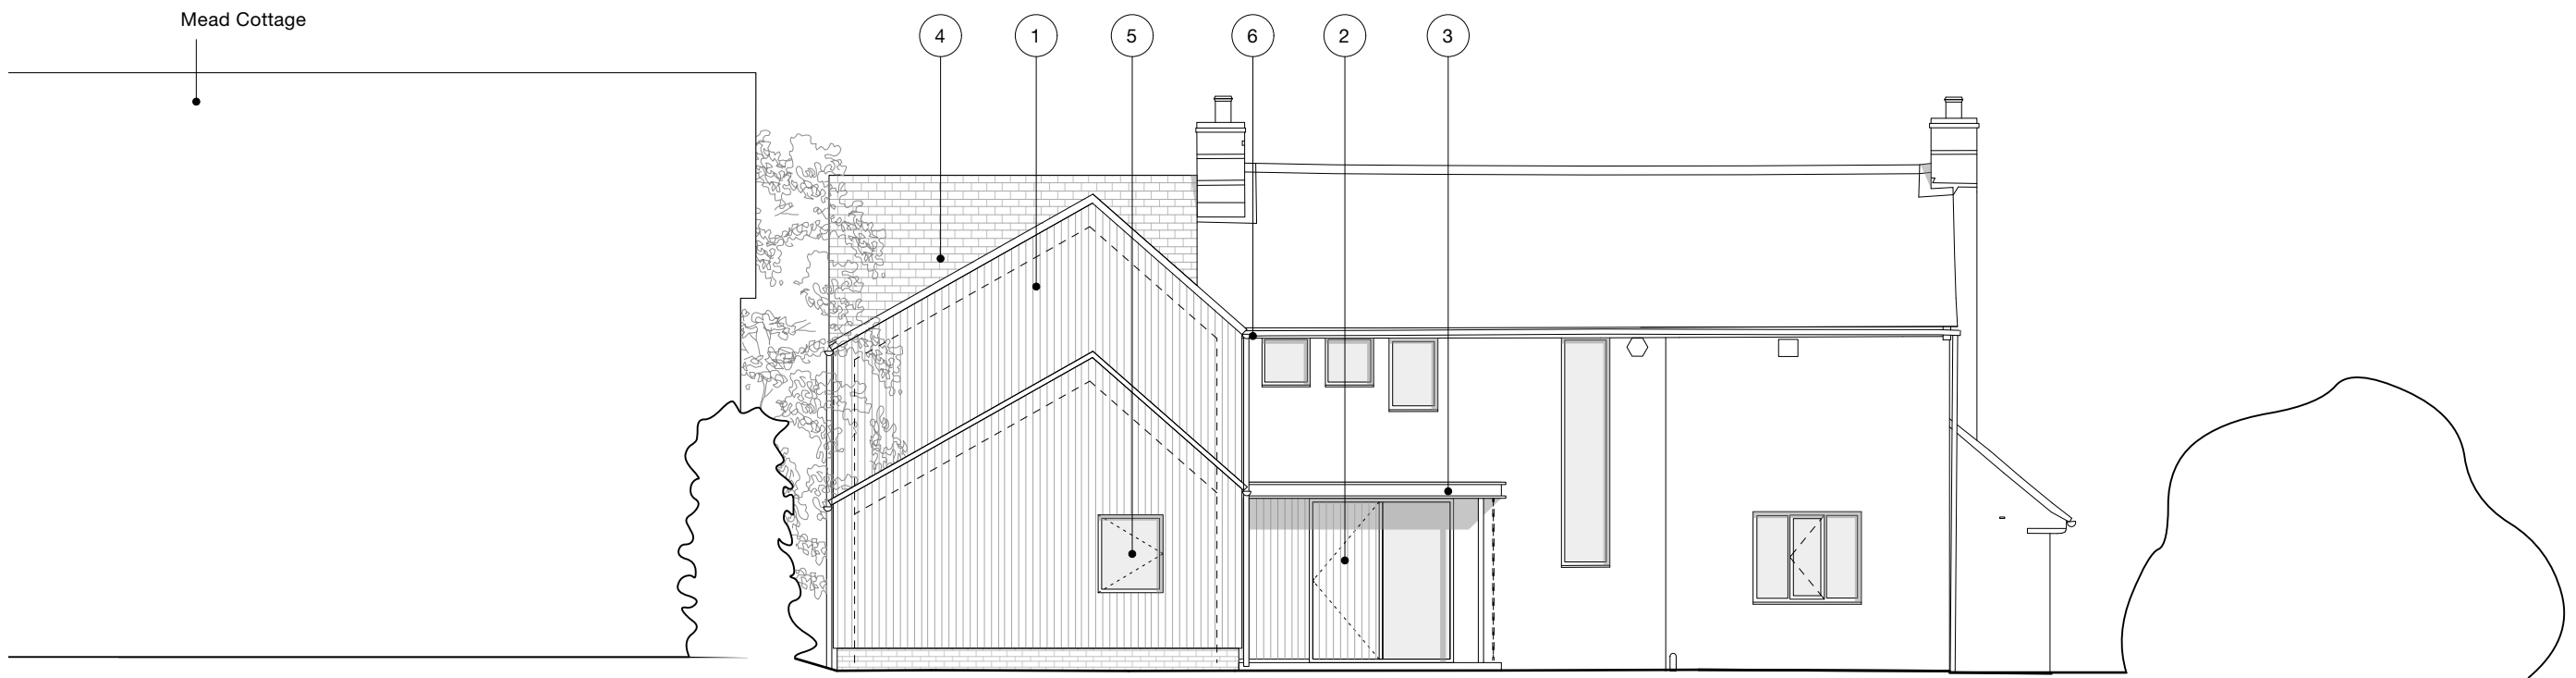

Material Key

- 1. Timber cladding
- 2. Timber entrance door
- 3. Exposed steel framed canopy
- 4. Slate roof tiles
- 5. Aluminium frame window
- 6. Aluminium rain water goods

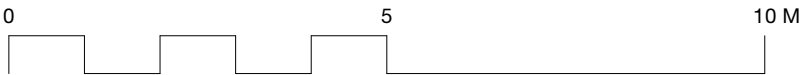

milton architects



Milton Architects Ltd
Old Stables Court The Parade
Marlborough Wiltshire SN8 1NE

Telephone 01672 514354
Email mail@miltonarchitects.co.uk

Project : Swandown
The Shute
Axford

Date : June 2026

Scale : 1:100 @ A3

Size : ISO A3

Contents: PROPOSED - Elevation NORTH

Drawing : **2516 / 3_203** **P2**