

PROPOSED ELEVATION

Replacement Boundary Fence — Adjacent to Public Footpath

SPECIFICATION:


Close-board pressure-treated softwood fence, 2400mm high (including capping rail).

100 x 100mm posts at 1800mm centres.

Timber gravel board to base, 150mm.

3 No. arris rails per bay. Capping rail to top.

Finish: pressure-treated softwood, natural brown.

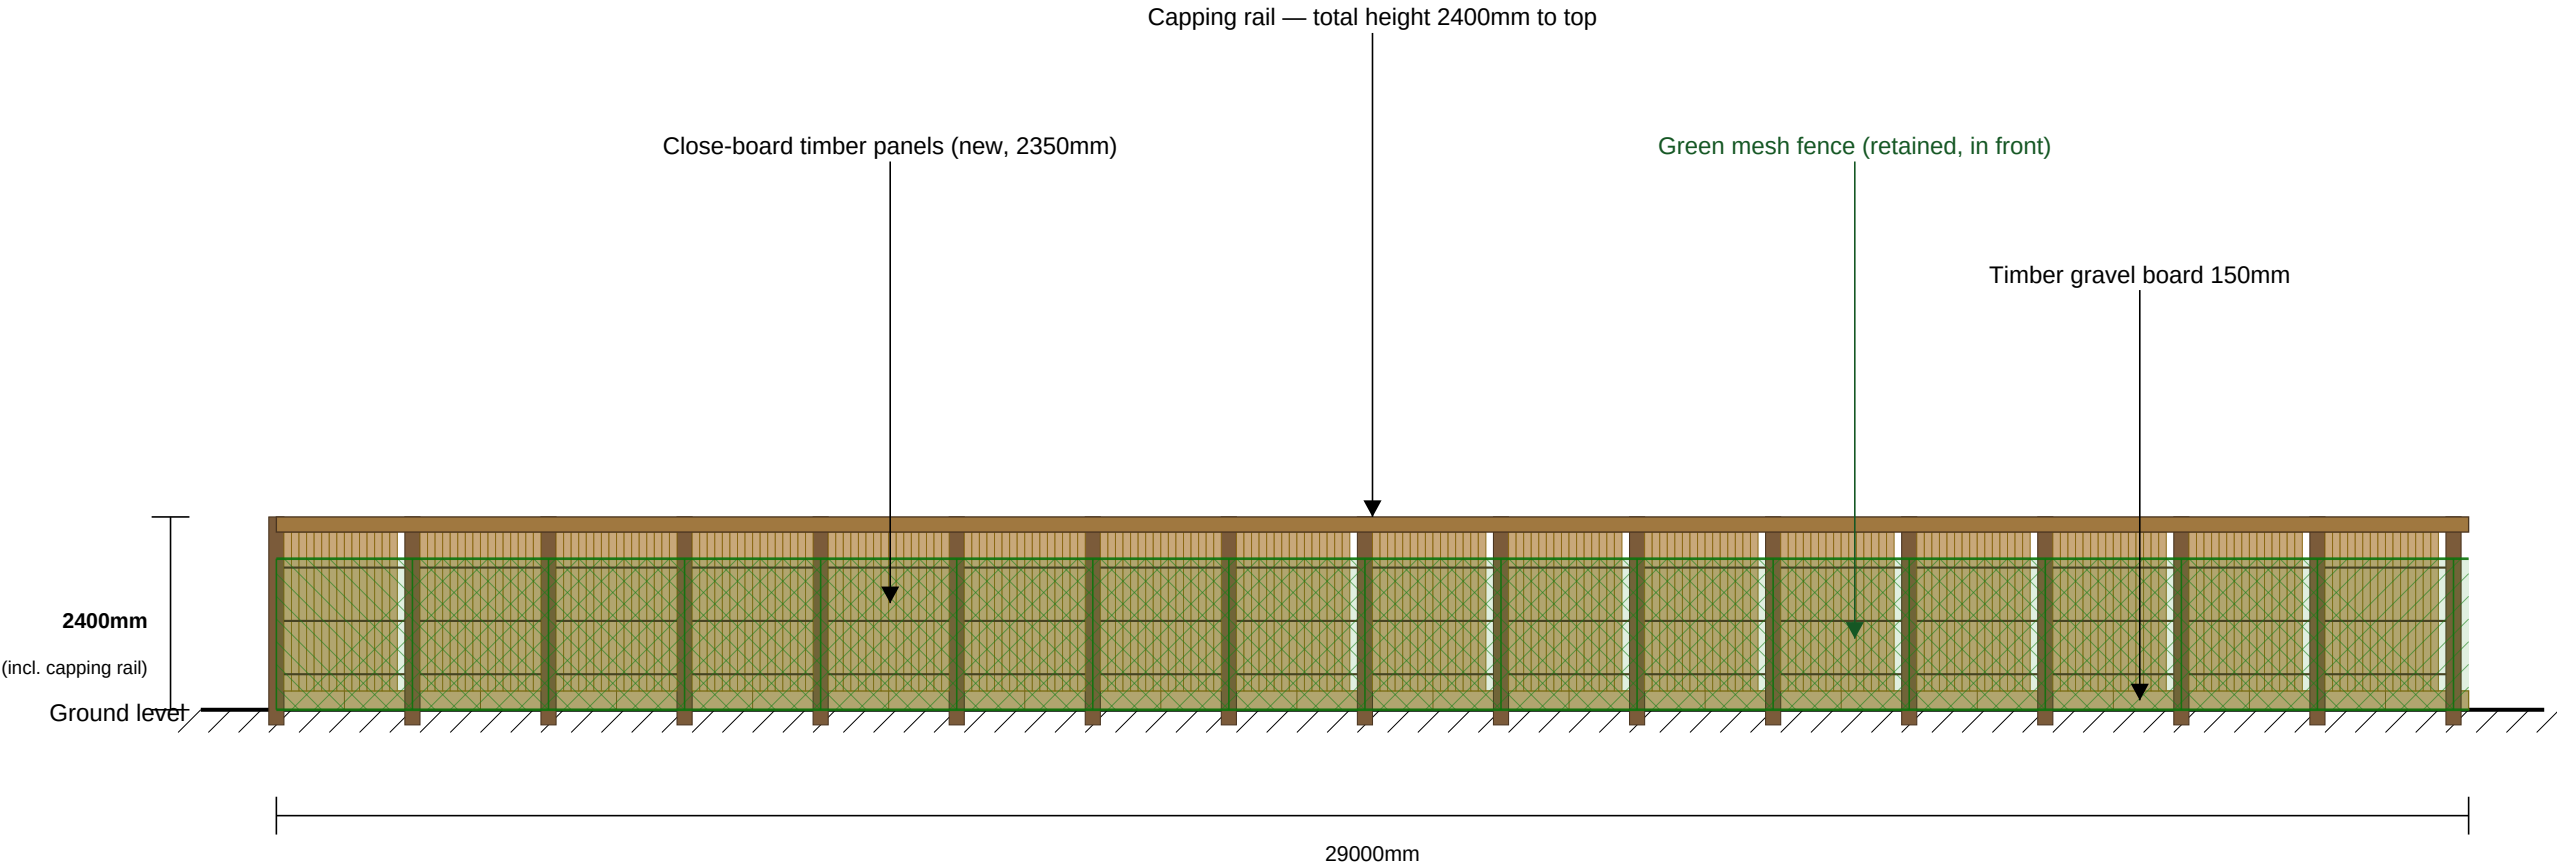

SCALE BAR 1:100 (A3) — each division = 1 metre



0m

5m

10m

15m

20m

25m

PROJECT:

Replacement Fence

Avenham House, Cricklade, SN6 6BY

All dimensions in millimetres. Do not scale from this drawing.

DRAWING TITLE:

Proposed Elevation — Replacement Fence

(Adjacent to Public Footpath)

SCALE:

1:100

Paper Size: A3

Print at ACTUAL SIZE

DRAWING NO / DATE:

EL-PR-01

April 2026

N

