


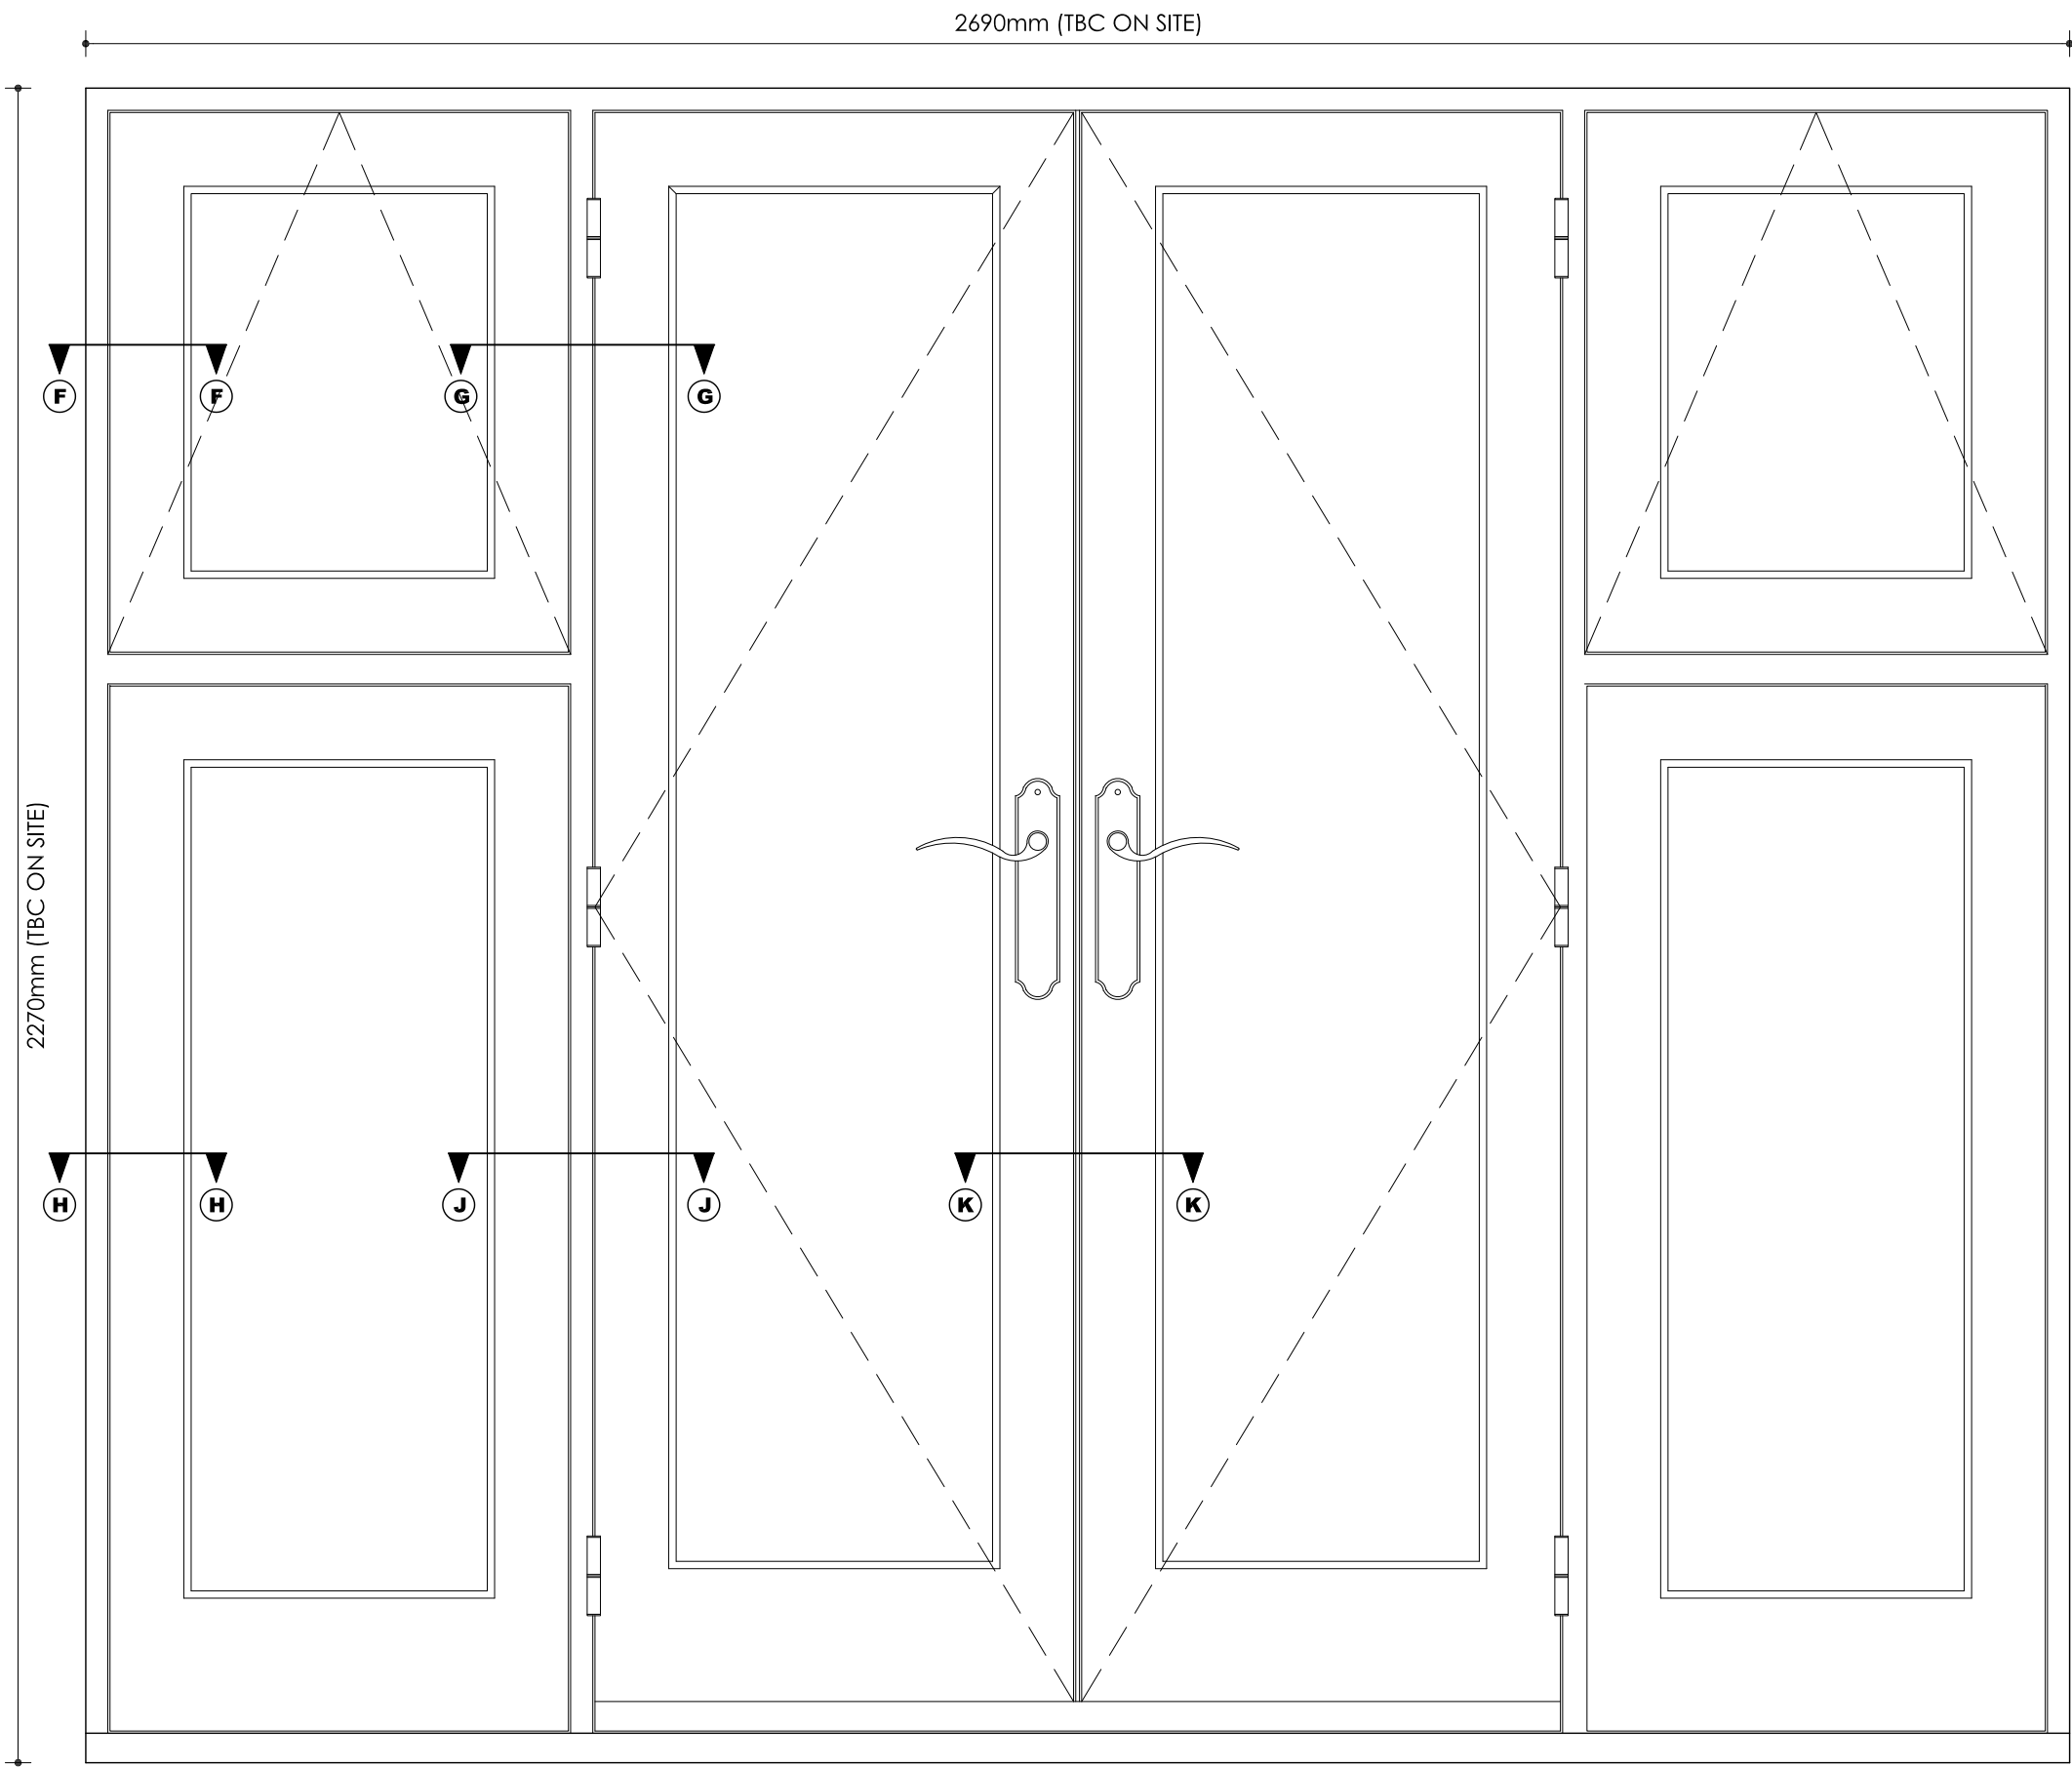


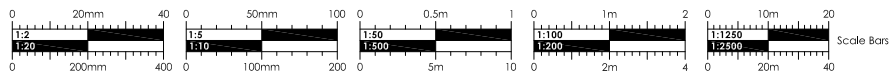


DA.02 ELEVATION (1:10)

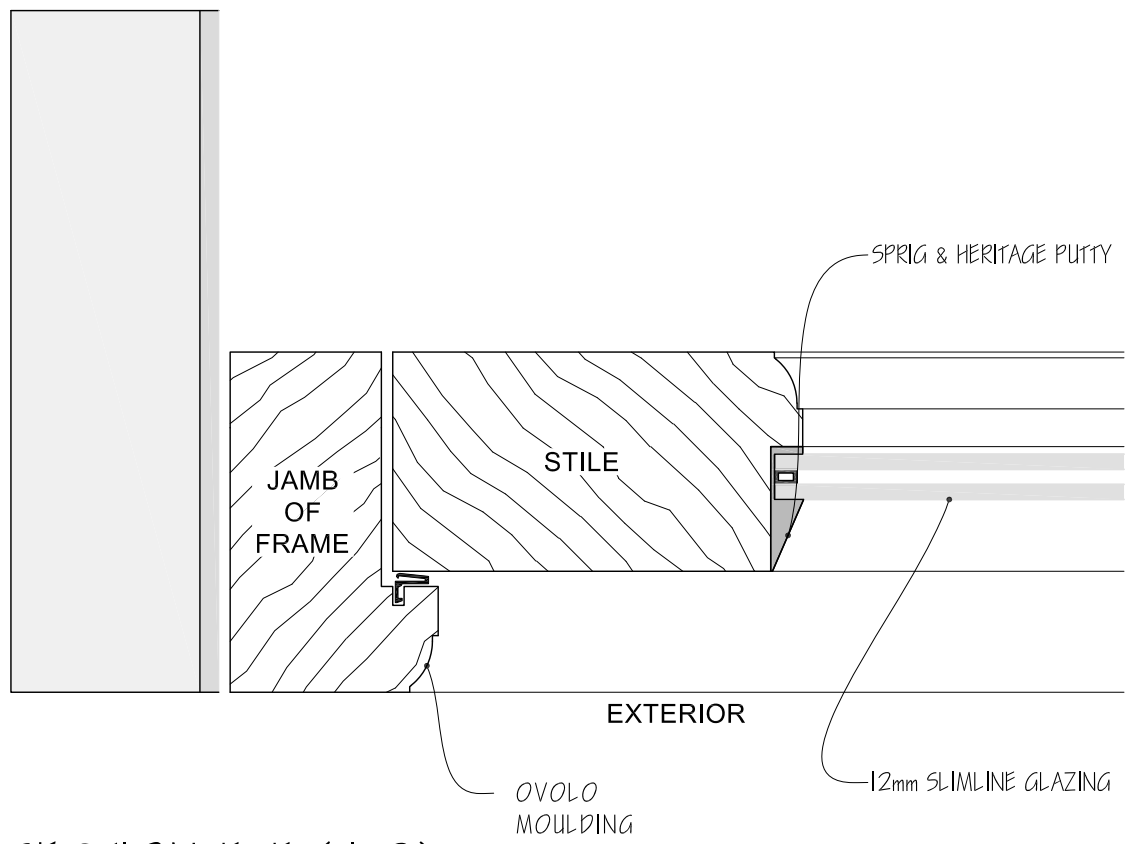


SECTION F-F (1:2)

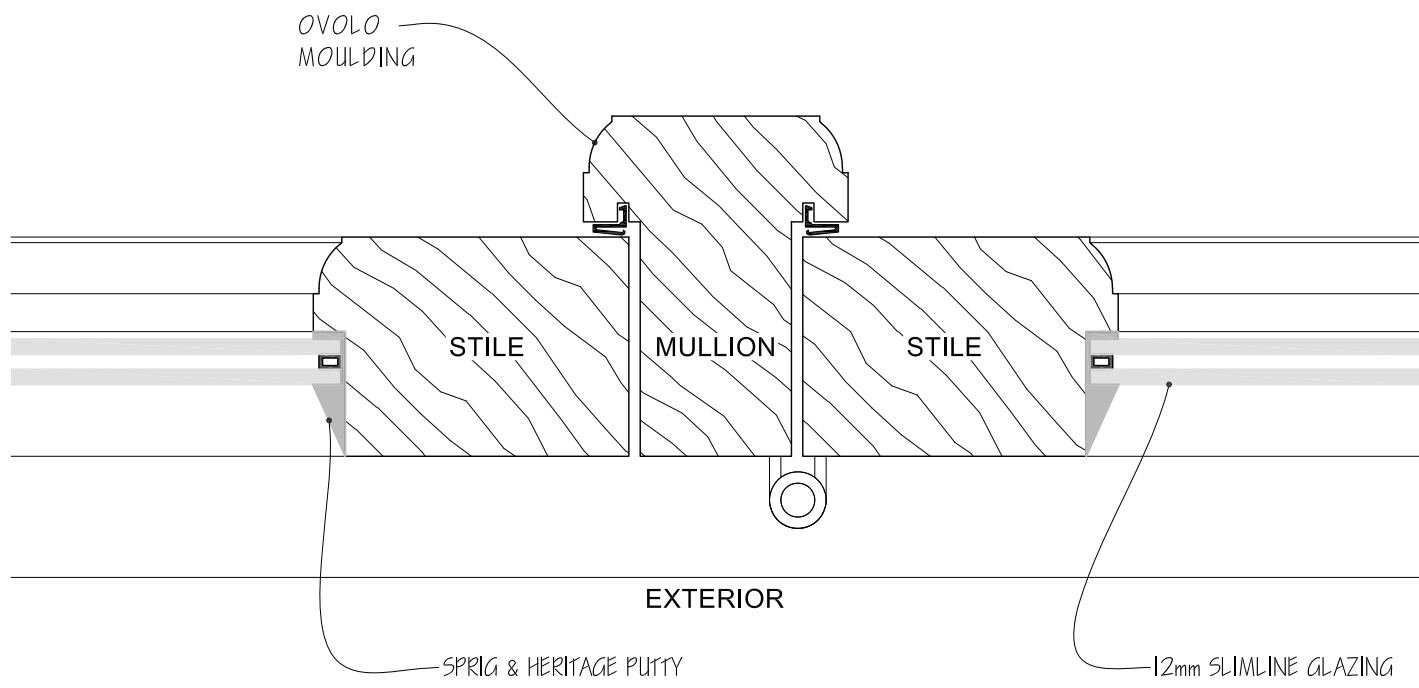


SECTION G-G (1:2)

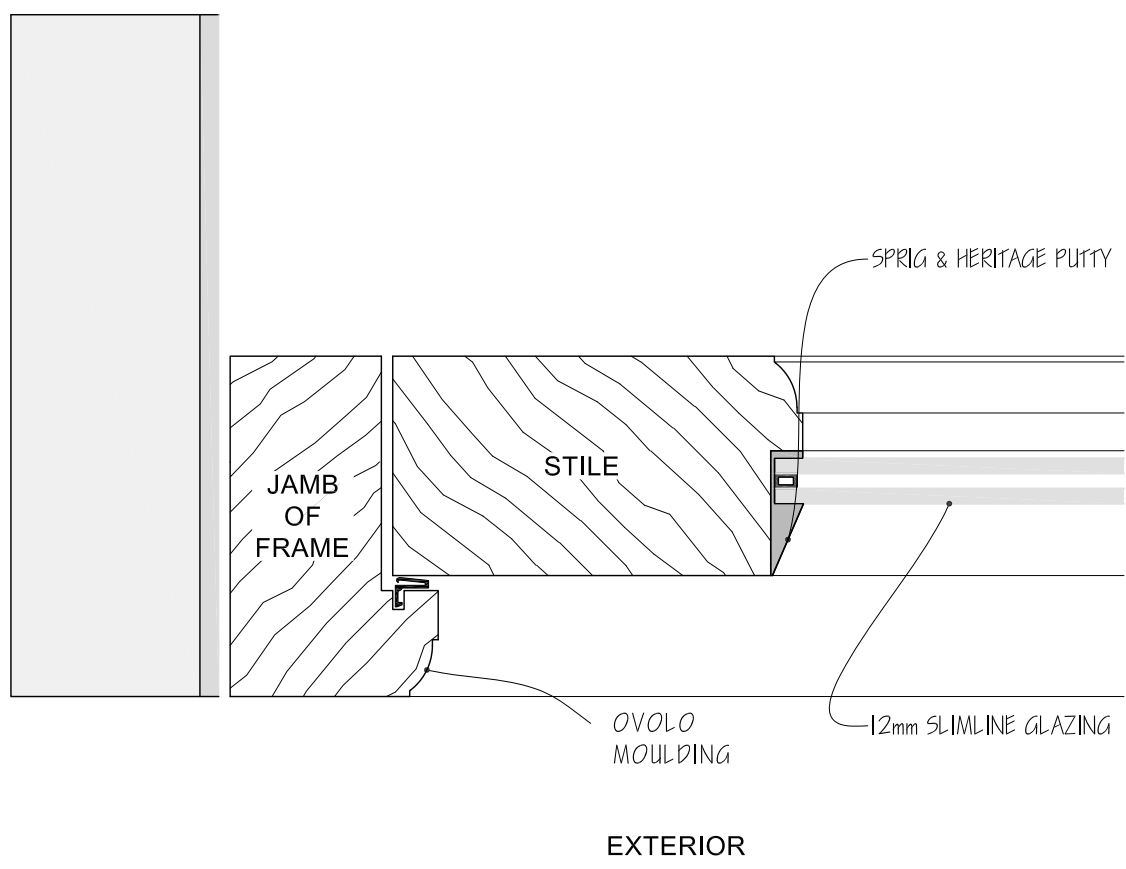

SECTION H-H (1:2)

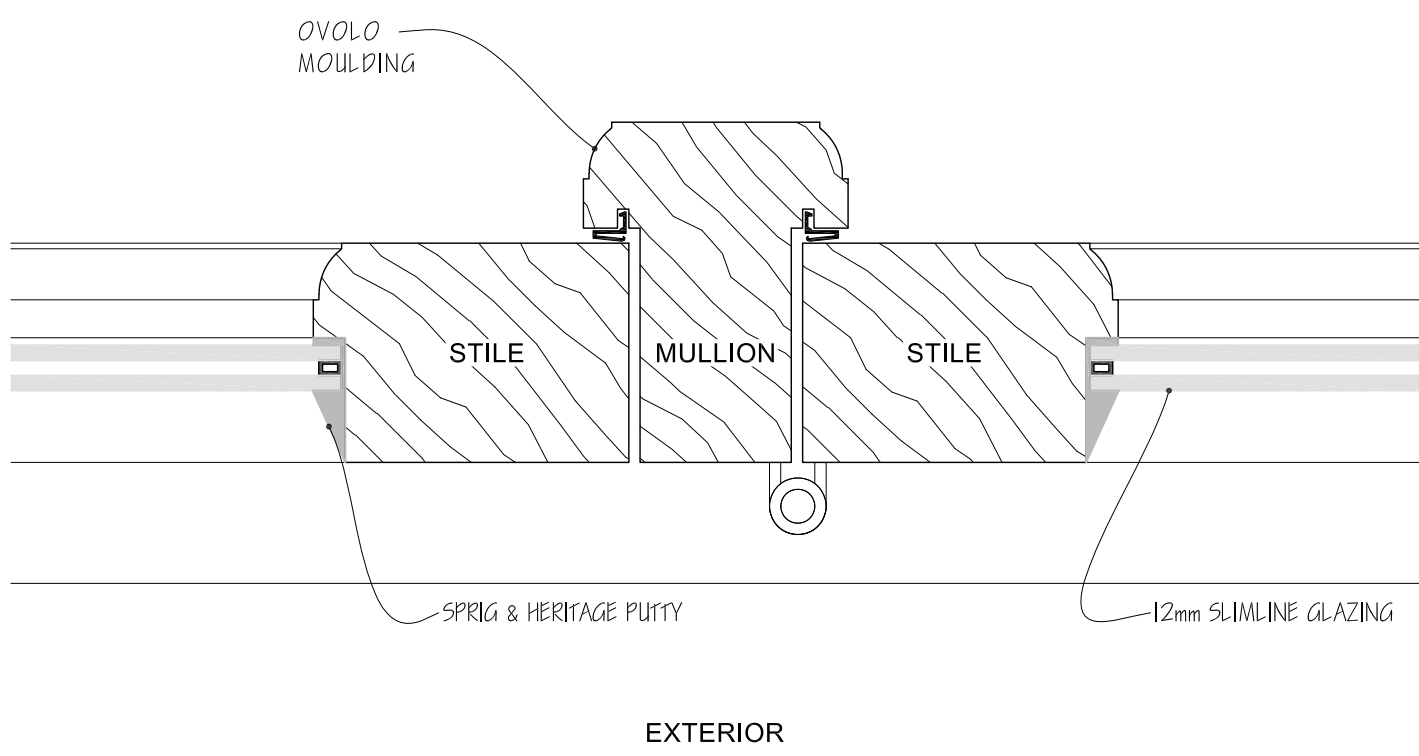

SECTION J-J (1:2)

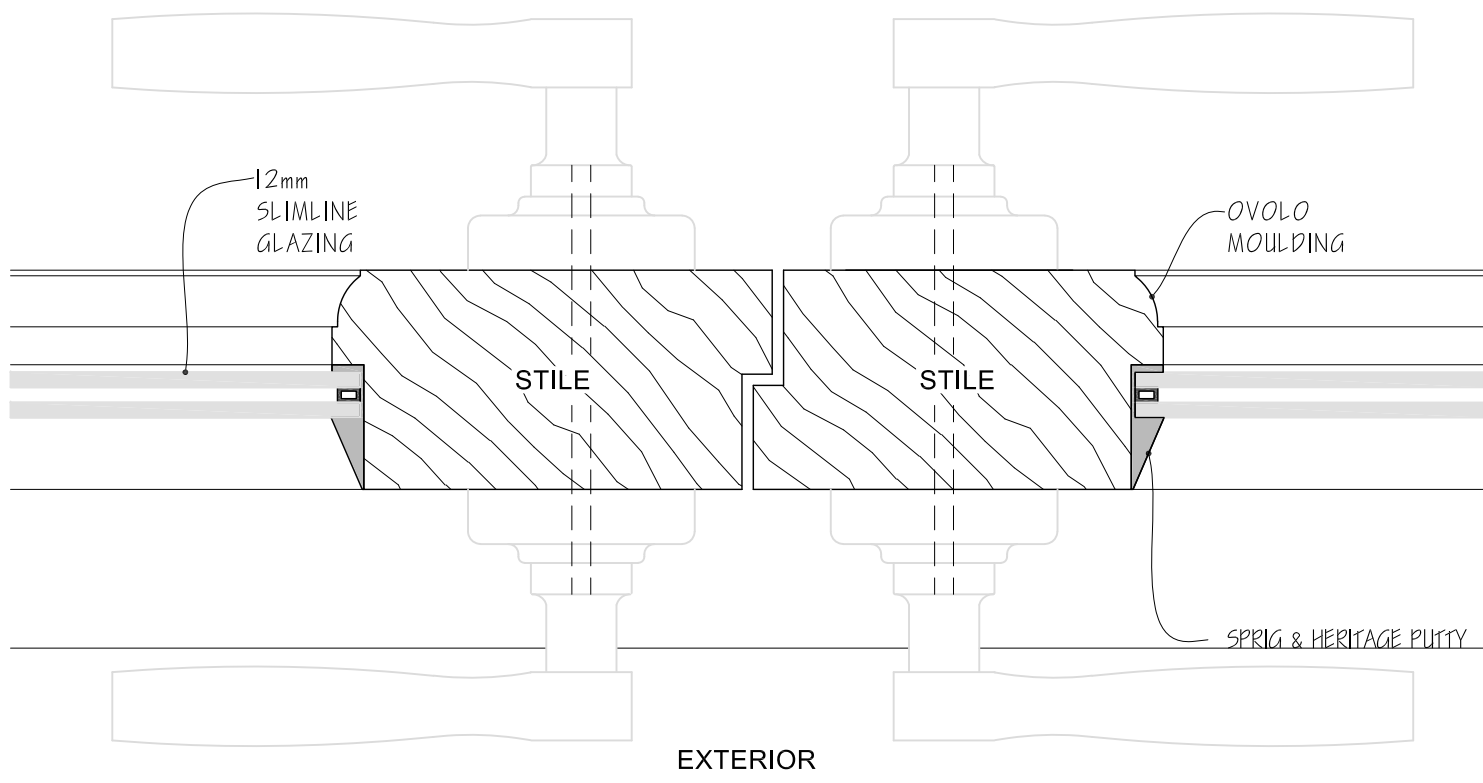

SECTION K-K (1:2)

This drawing is copyright of CLARK & MASLIN Ltd and may not be copied or reproduced without permission.
Figured dimensions are to be taken in preference to scaled dimensions.
Large scale drawings to have preference to small scale drawings.
Dimensions for fixed-in items are to be checked on site prior to manufacture.

REV	DETAIL OF REVISION	BY	DATE

PLANNING CONDITIONS

 CLARK & MASLIN Unit 5, Charlton Business Park Crudwell Road, Malmesbury Wiltshire, SN16 9RU Telephone: 01466 822911 www.clarkandmaslin.co.uk Planning Architecture Conservation			
Client: MR J THOMAS			
Project: PROPOSED ALTERATIONS TO WINDOWS AND DOORS, 10 INGRAM STREET, MALMESBURY, SN16 9BX			
Description: PROPOSED TIMBER CASEMENT FRENCH DOOR DETAILS (F,G,H,J,K)			
Scale: 1:2 & 1:20	PG Size: A1	Drawn: EB	Date: JUN '26
Drawing No: 5889/153		Revision: -	