



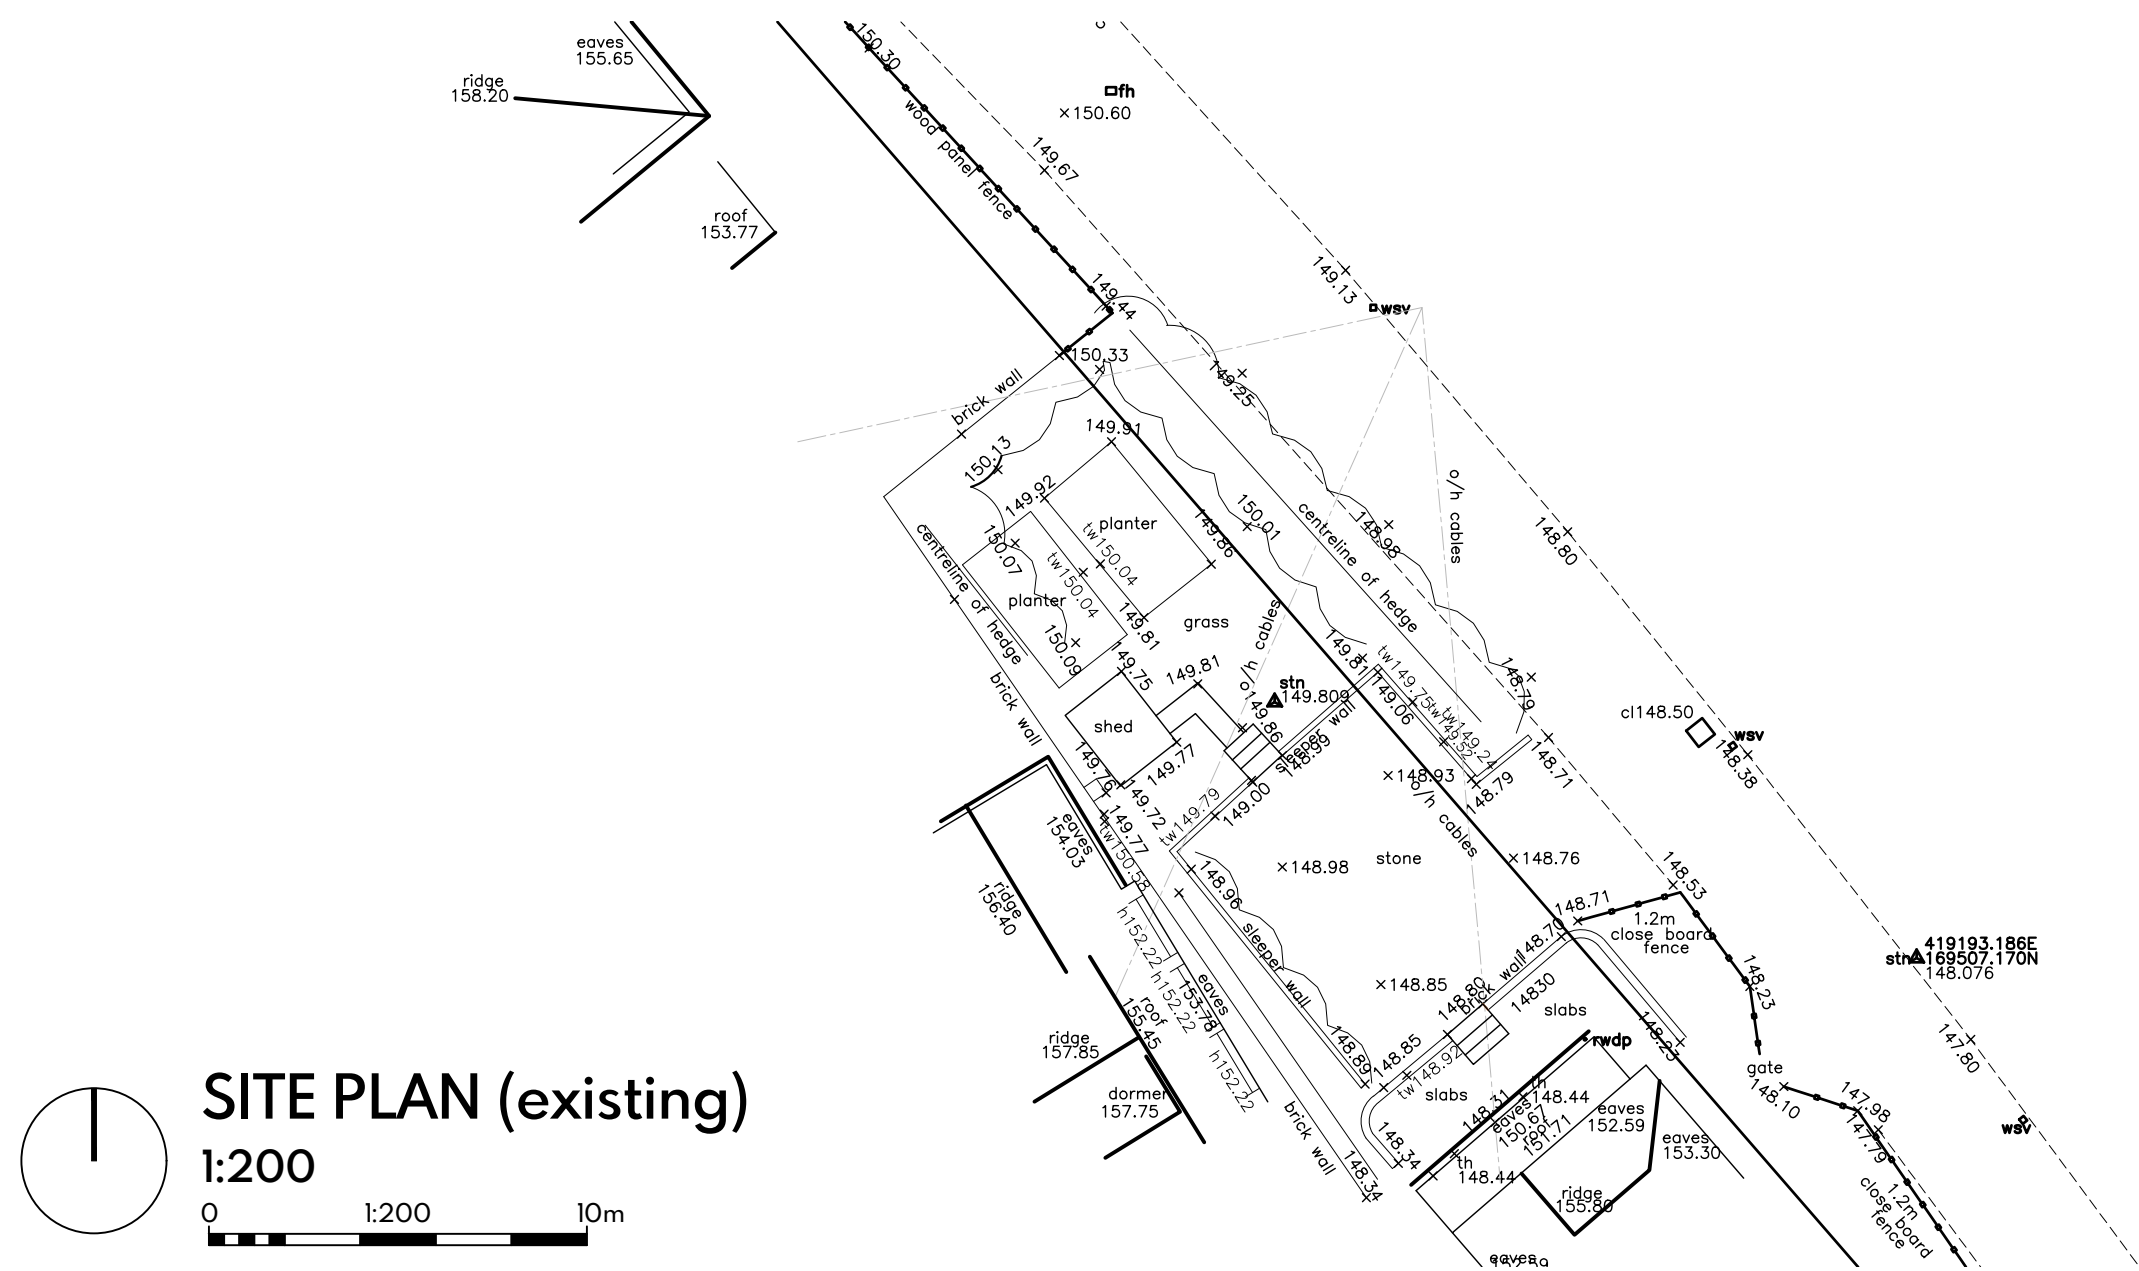

SITE PLAN (existing)

1:200


0 1:200 10m

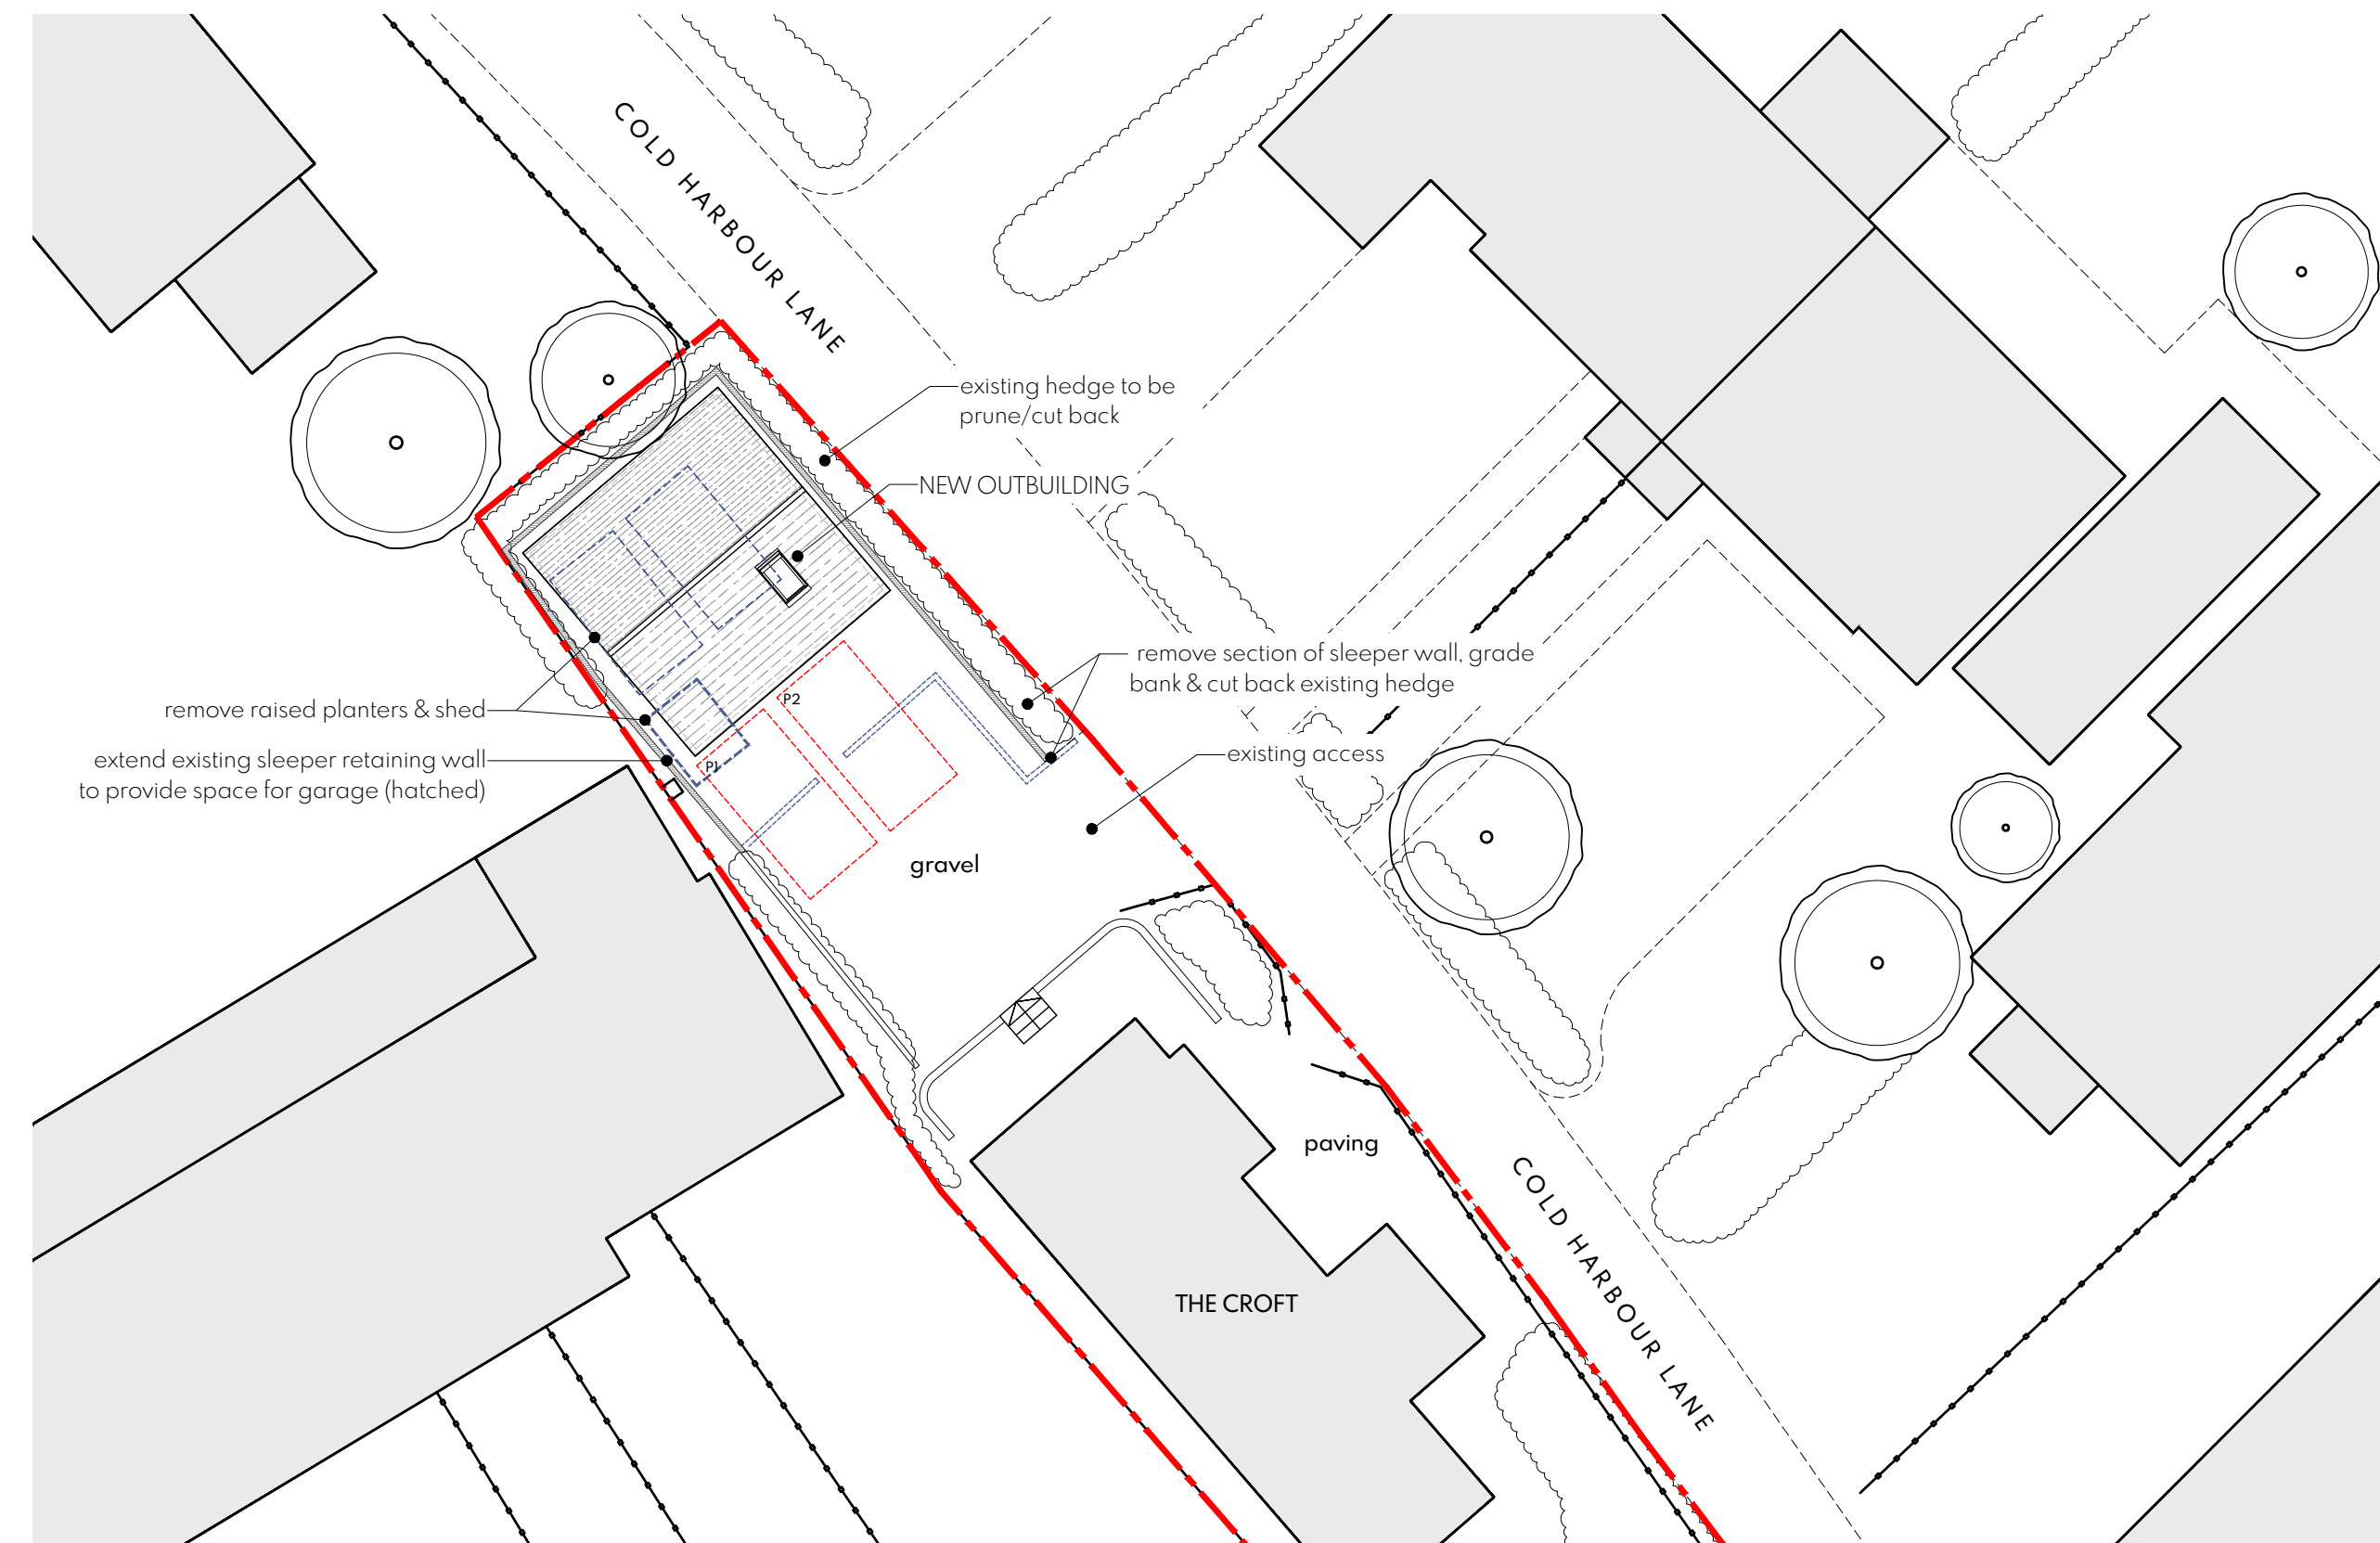


SITE PLAN (proposed)

1:200


0 1:200 10m

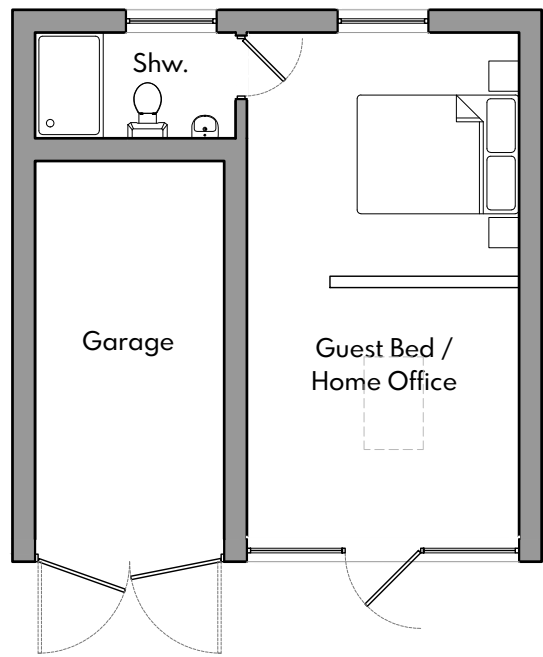


GF PLAN

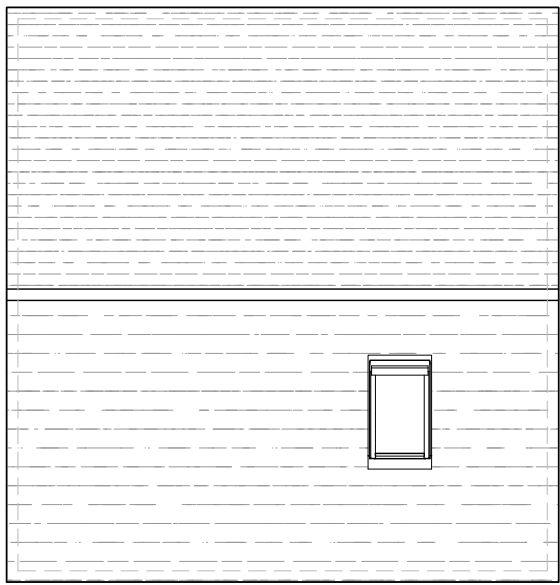


ROOF PLAN

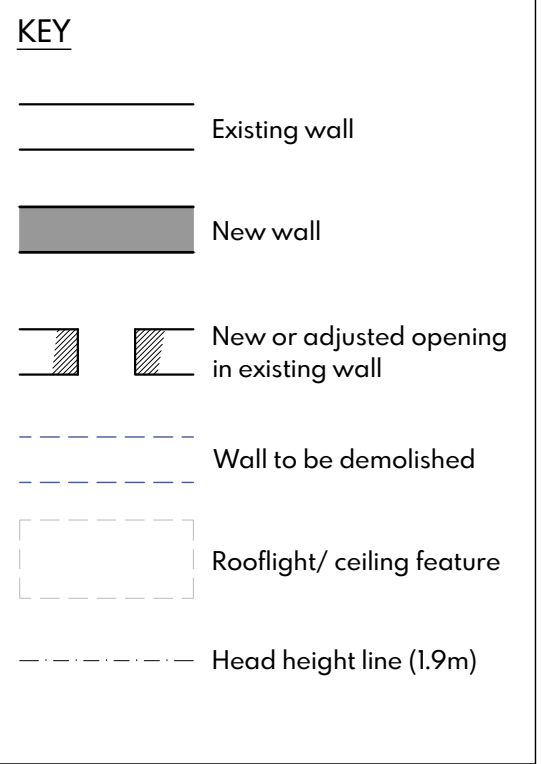


SECTION A-A (existing)

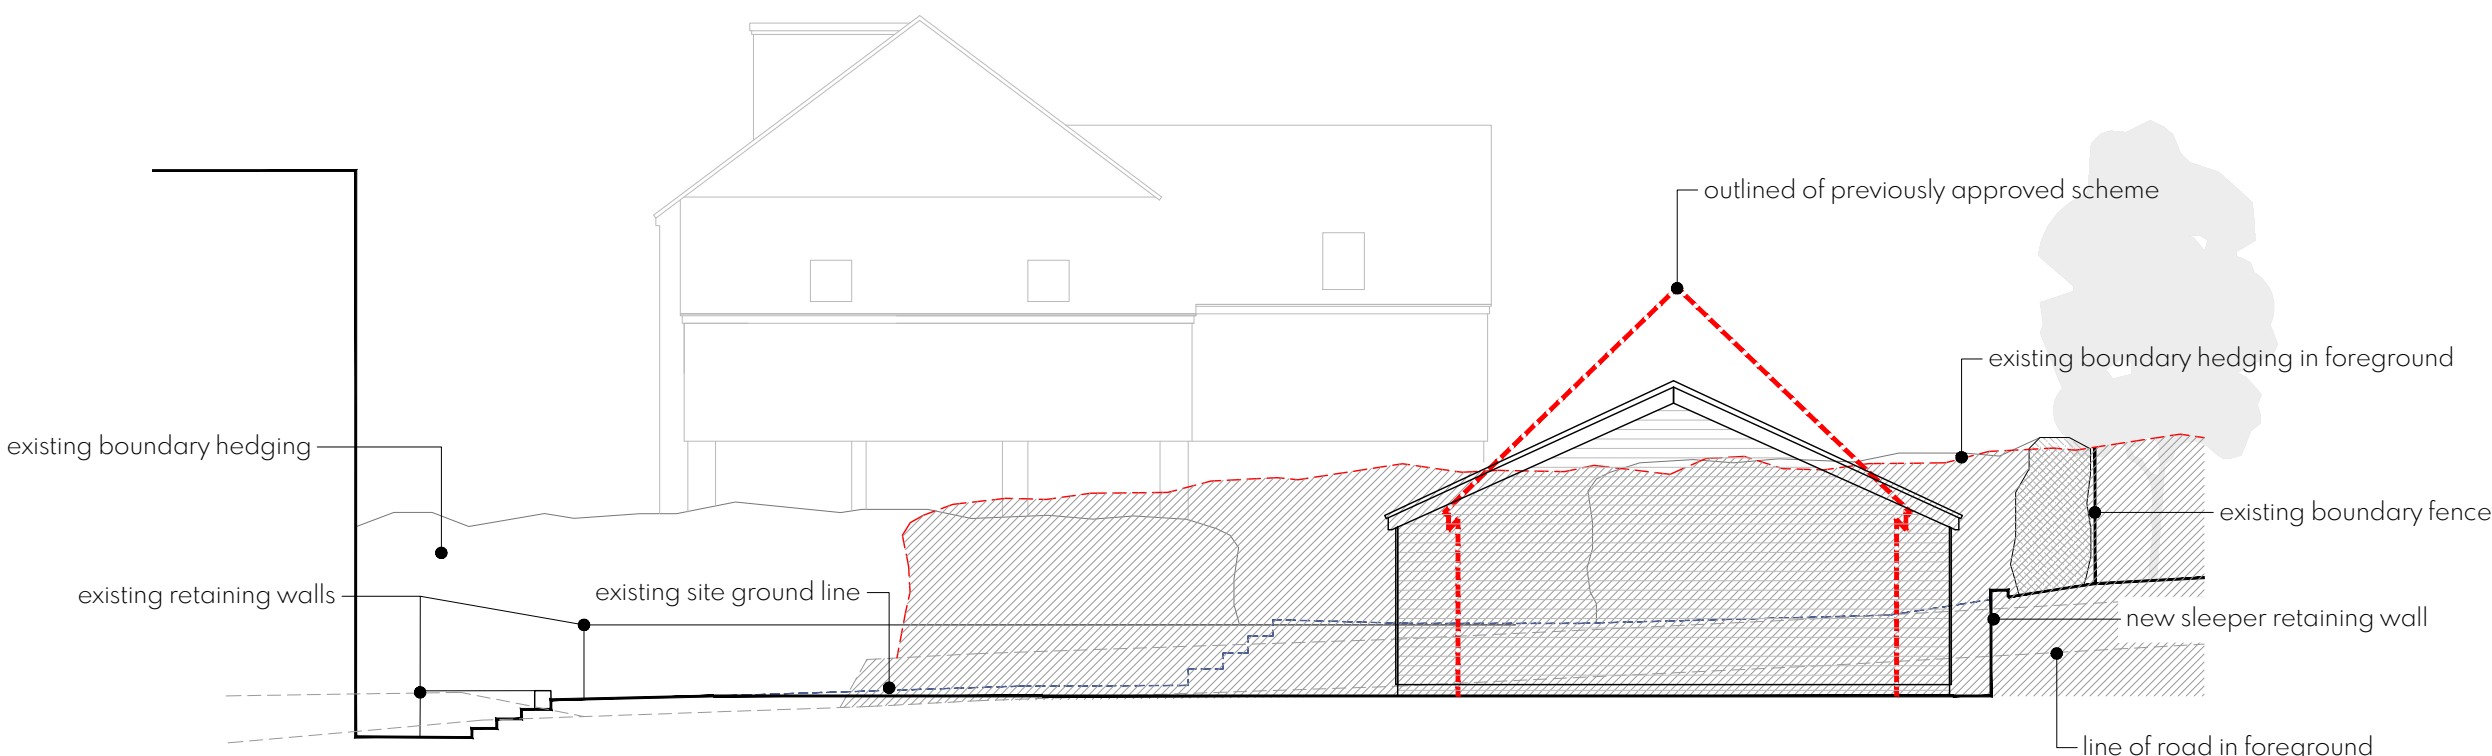


SECTION A-A (proposed)

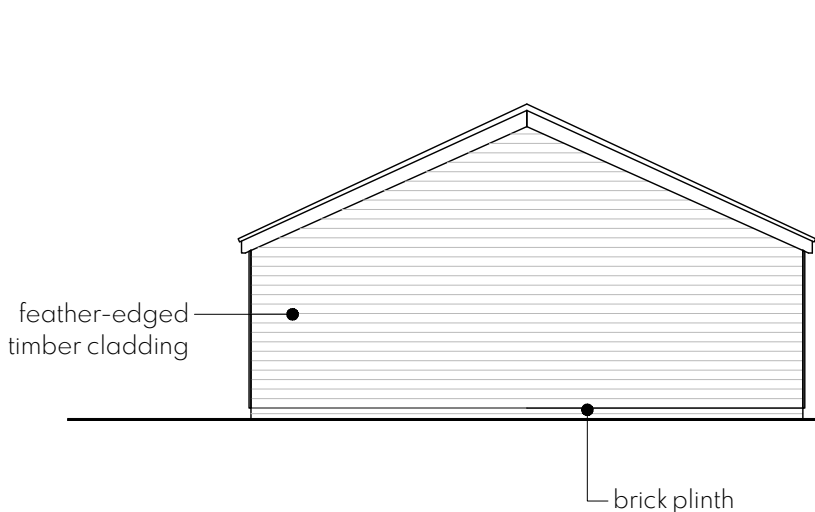


SW ELEVATION

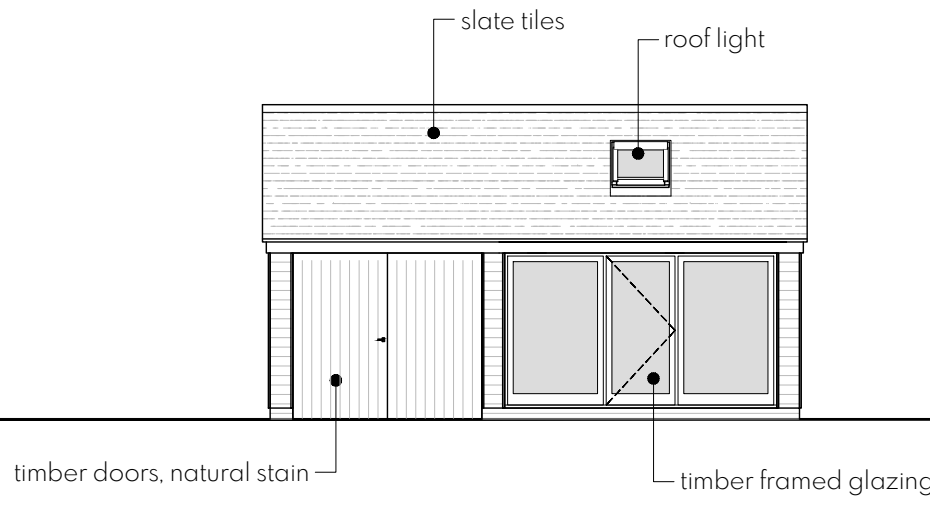

SE ELEVATION

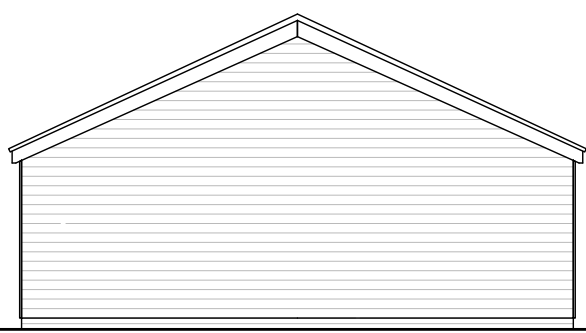

NE ELEVATION

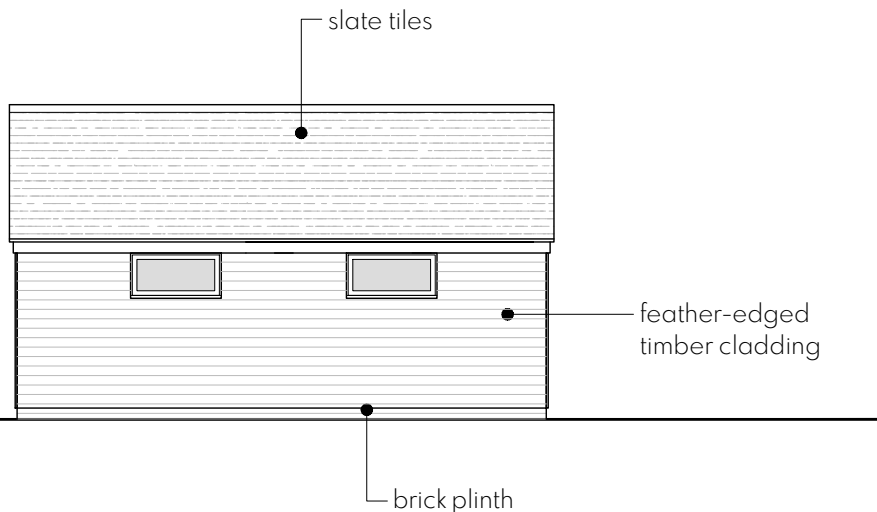

NW ELEVATION