


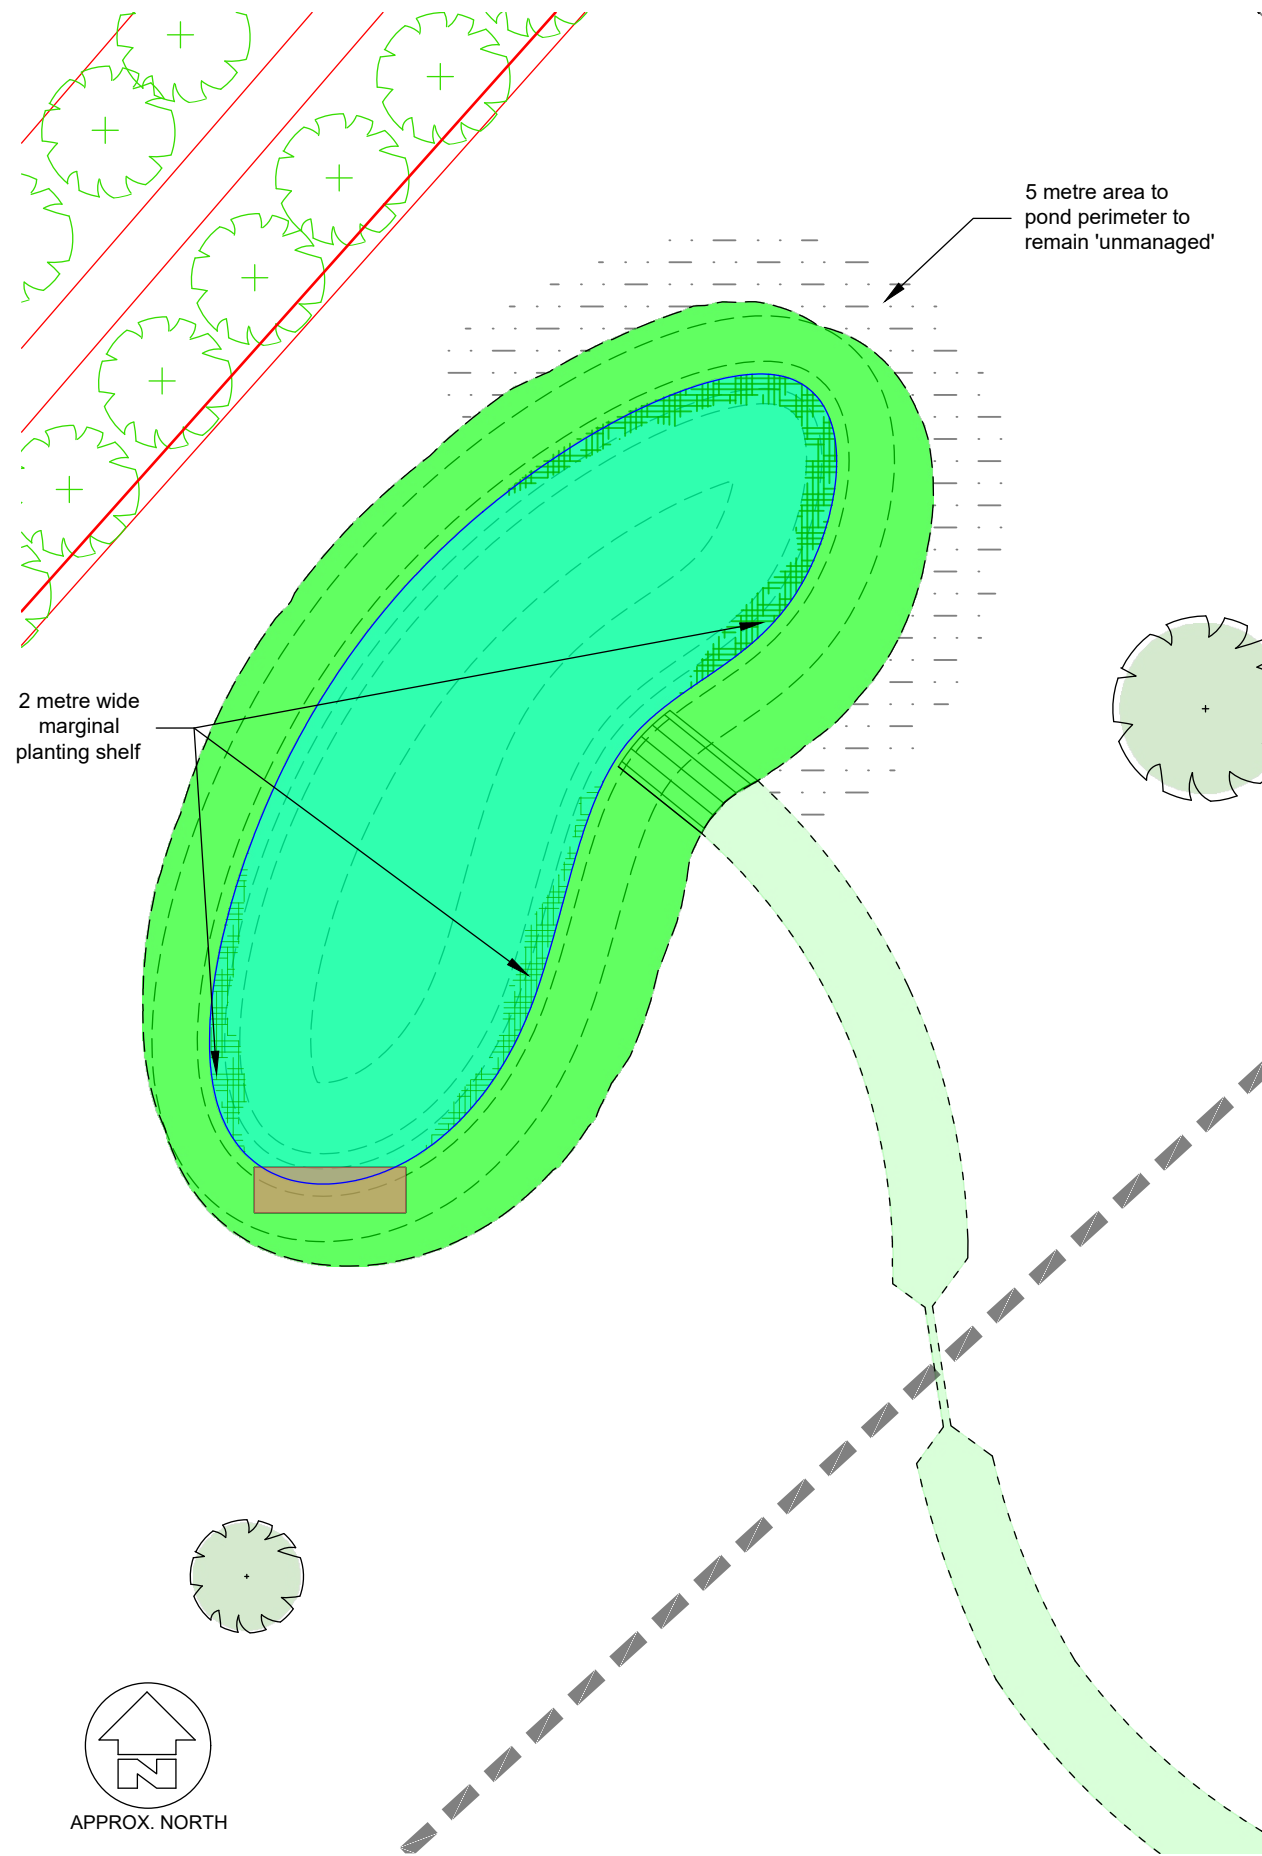


Conservation Pond Plan
Scale 1:500



KEY

- A) Conservation Pond
- B) Swale
- C) Wetland
- D) Bunds

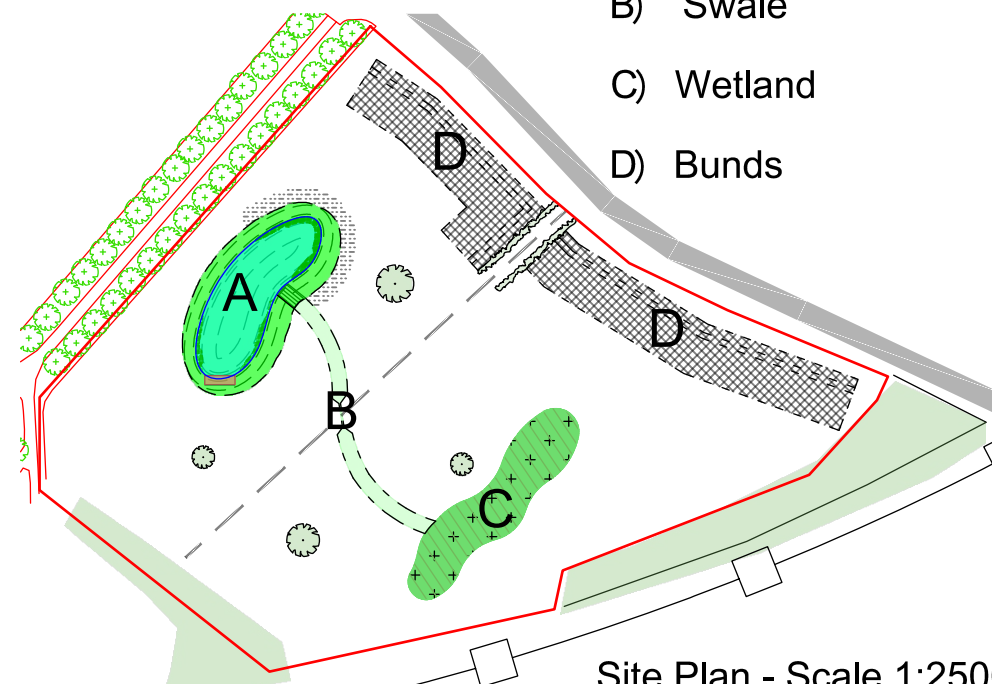

SITE ADDRESS	Ham Cross Farm, Lower Chicks Grove, Tisbury, Wiltshire SP3 6ND		
CLIENT	Emma Muir		
PROJECT NAME	Ham Cross Farm		
DRAWING TITLE	Planting Plan		
DRAWING NUMBER	MWE_24194_HCF_PLANTING-PLAN_07_06.26		
SCALE	VARIES	PAPER SIZE	A1
DATE	12.12.26		
PROJECT NUMBER	24198	DRAWN BY	AN
REVISION	~		
STATUS	SKETCH ☐	QUOTING ☐	PLANNING ☐
CONSTRUCTION	☒		
CHECKED BY	MWE ☒	OTHER ☐	NAME
ADDRESS: SCHOOL HOUSE FARM, GREAT ASHFIELD, BURY ST. EDMUNDS, SUFFOLK IP31 3HJ. PHONE: 01359 242356 E-MAIL: CONTACT@MILES-WATER.COM, WEBSITE: WWW.MILES-WATER.COM			
THIS DRAWING IS THE PROPERTY OF THE MILES WATERS ENGINEERING LTD. AND CANNOT BE PASSED TO A THIRD PARTY WITHOUT OUR PERMISSION			