


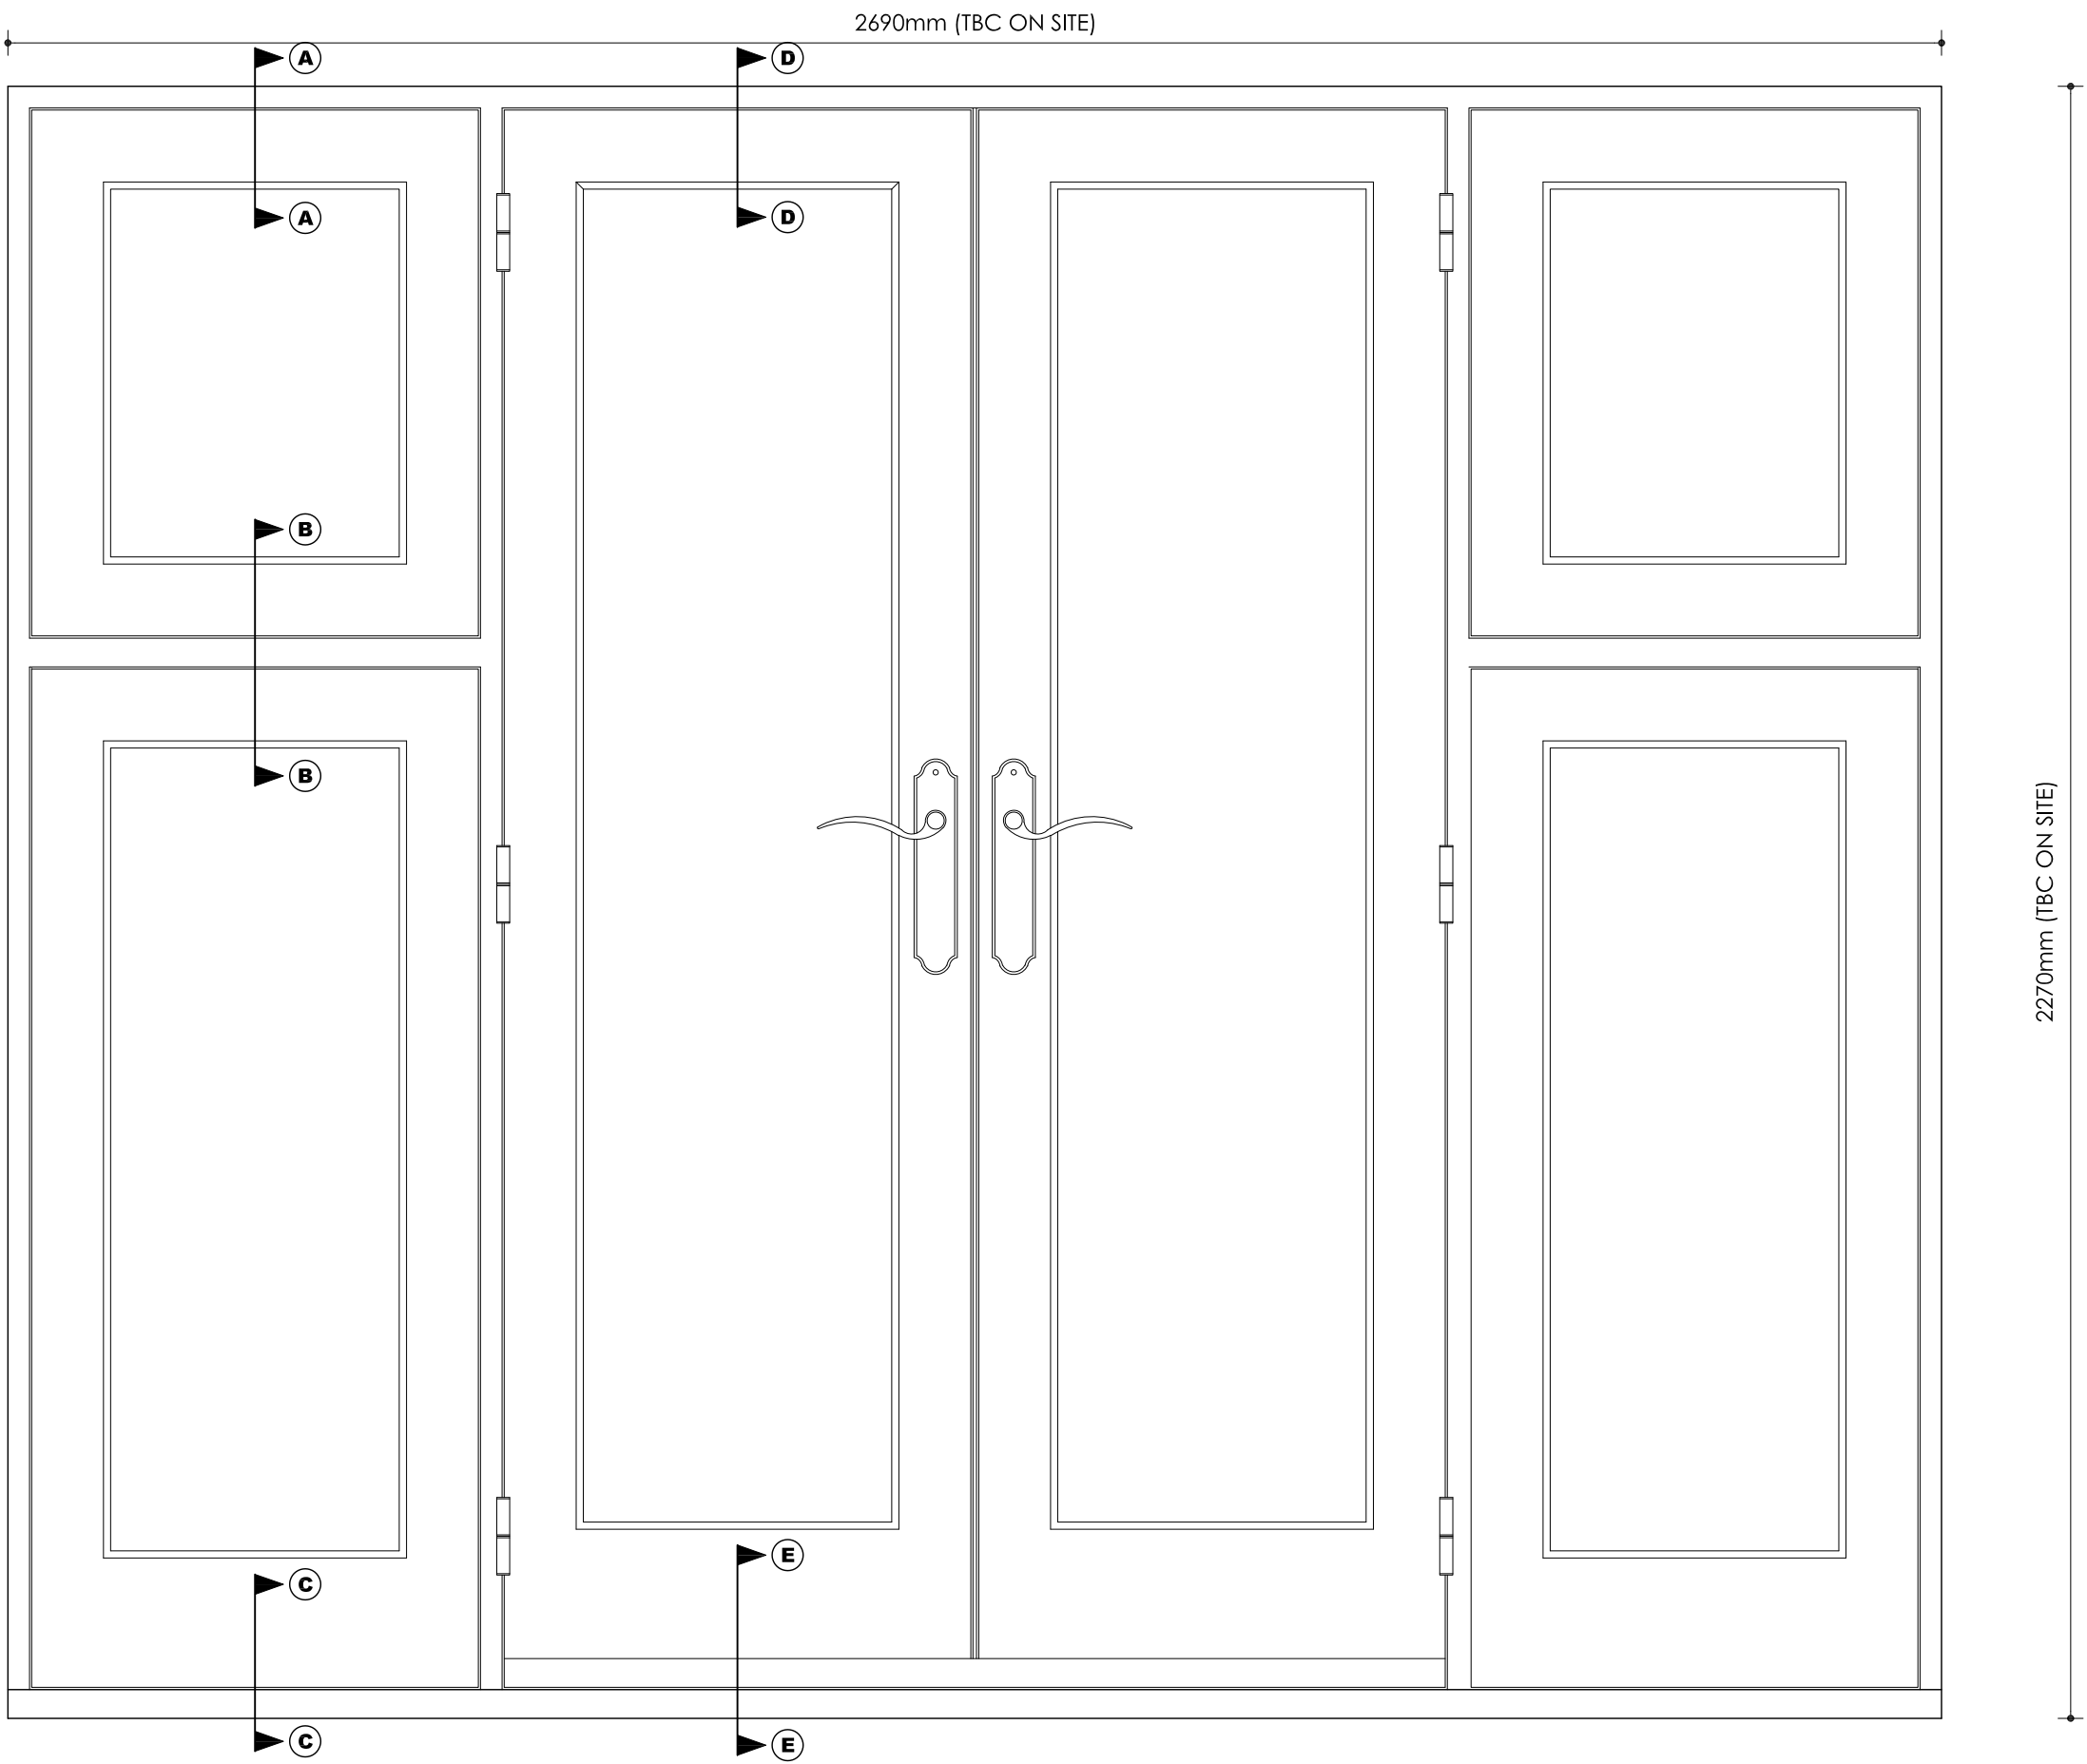


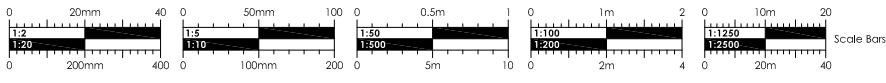


PG.02 ELEVATION (1:10)

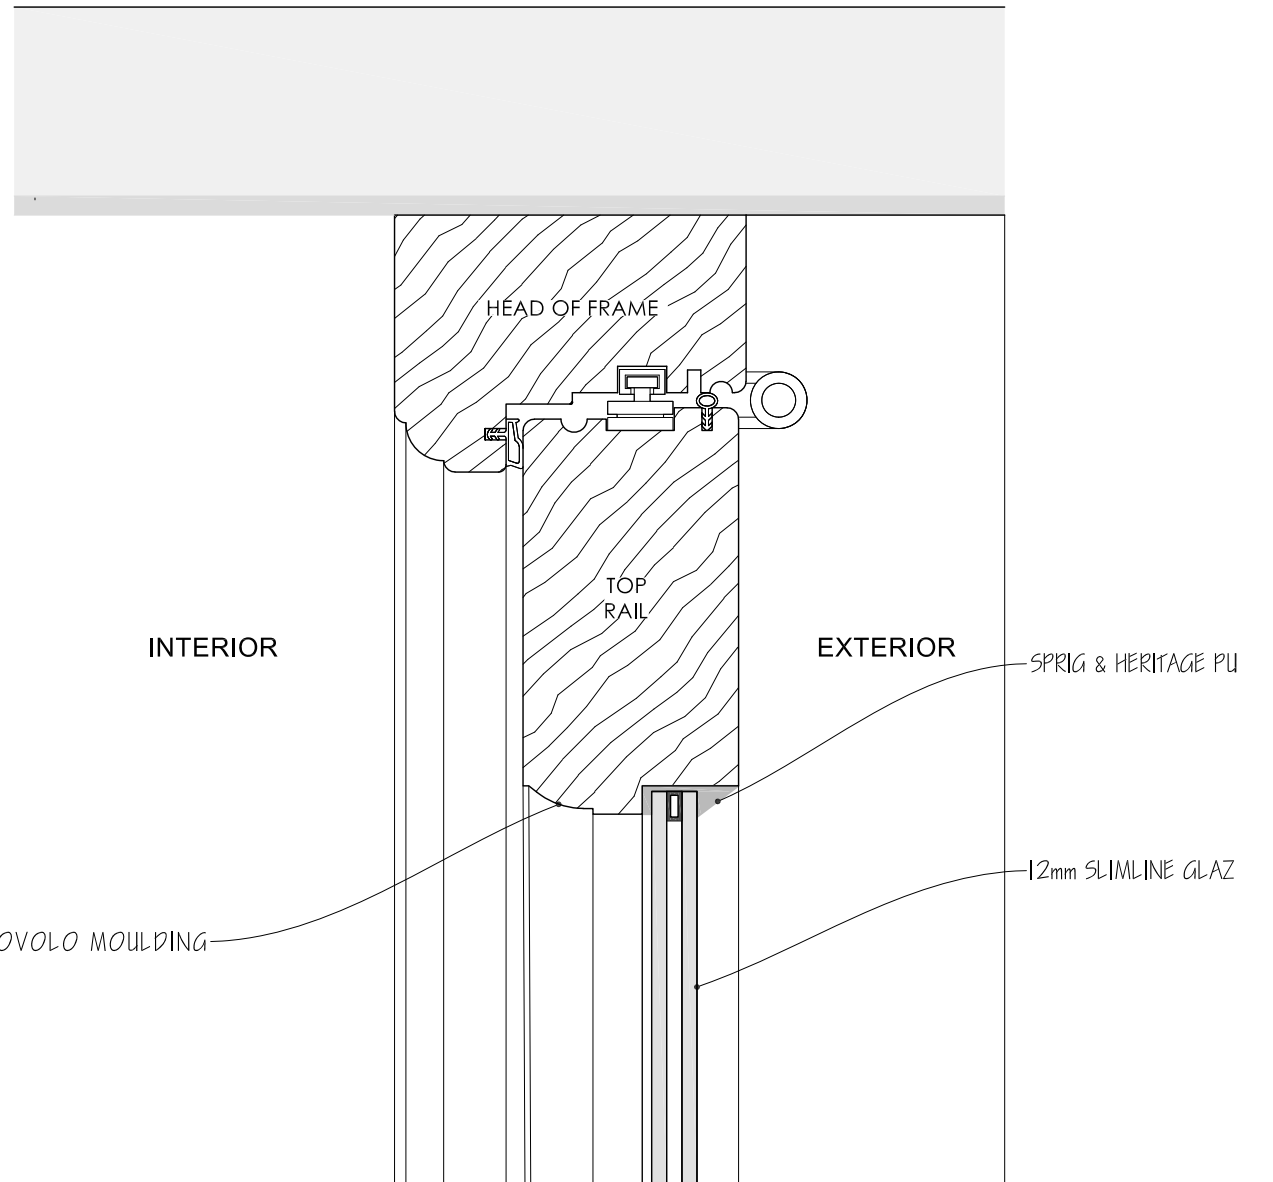


SECTION A-A (1:2)

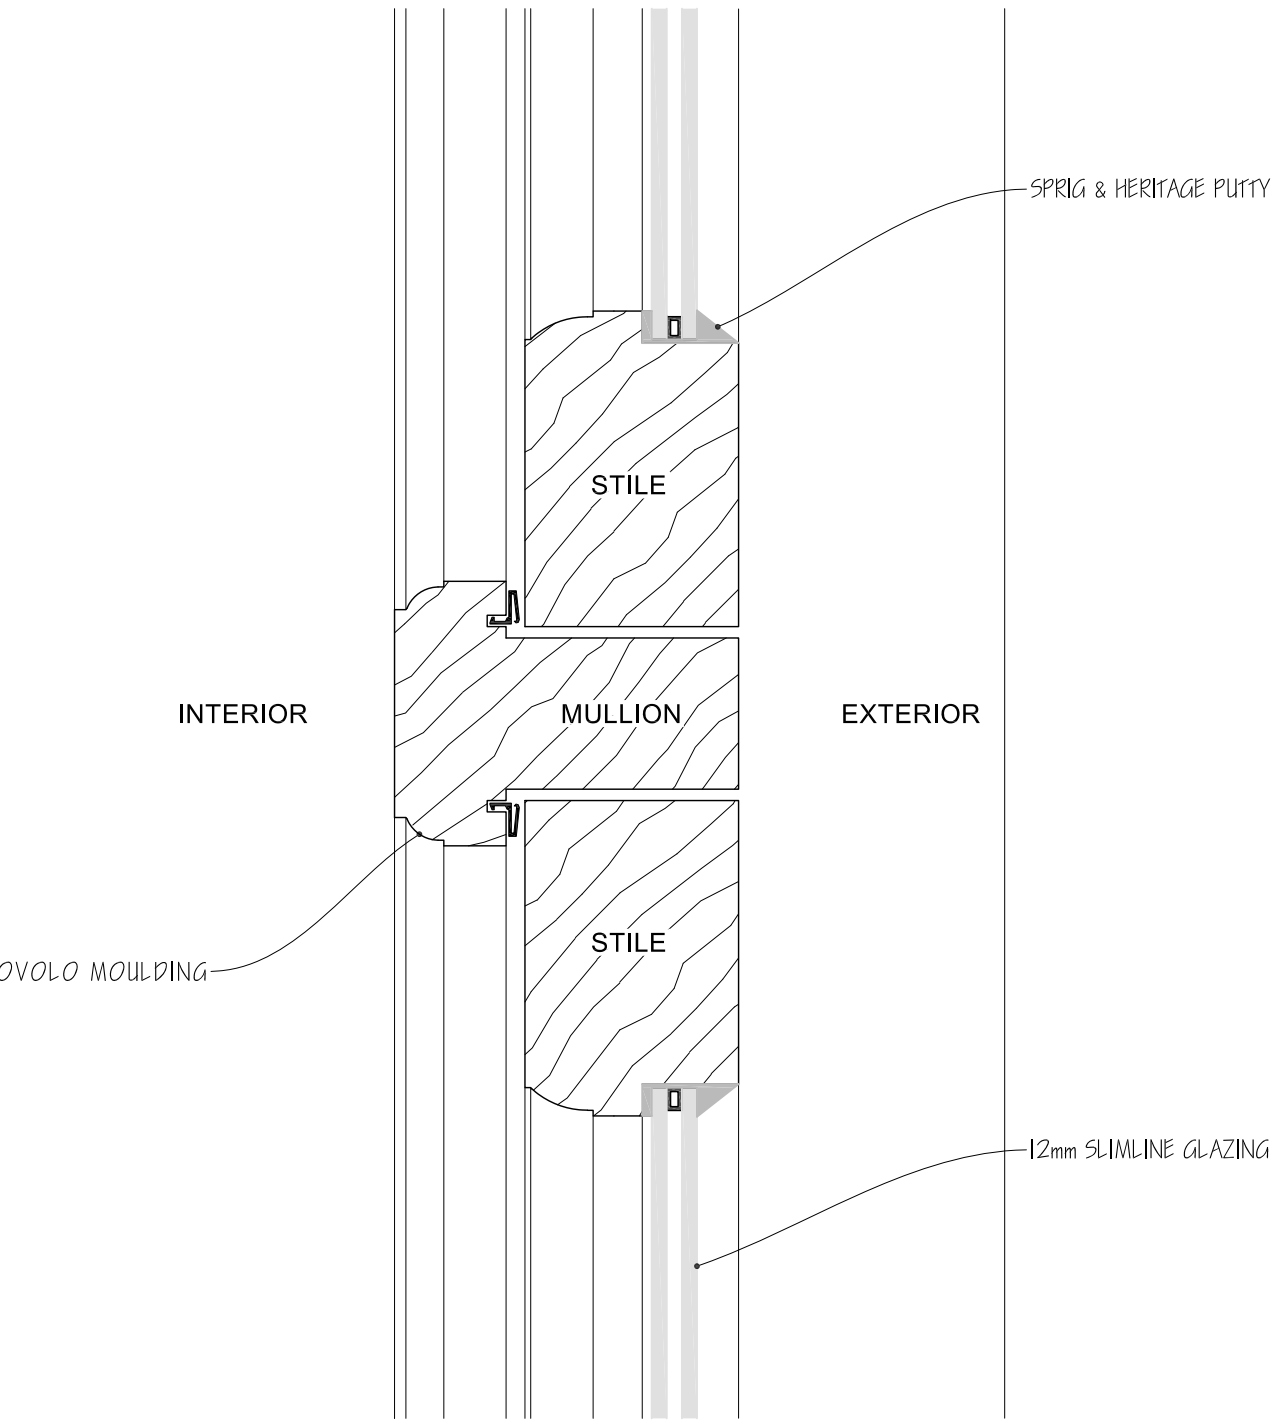


SECTION B-B (1:2)

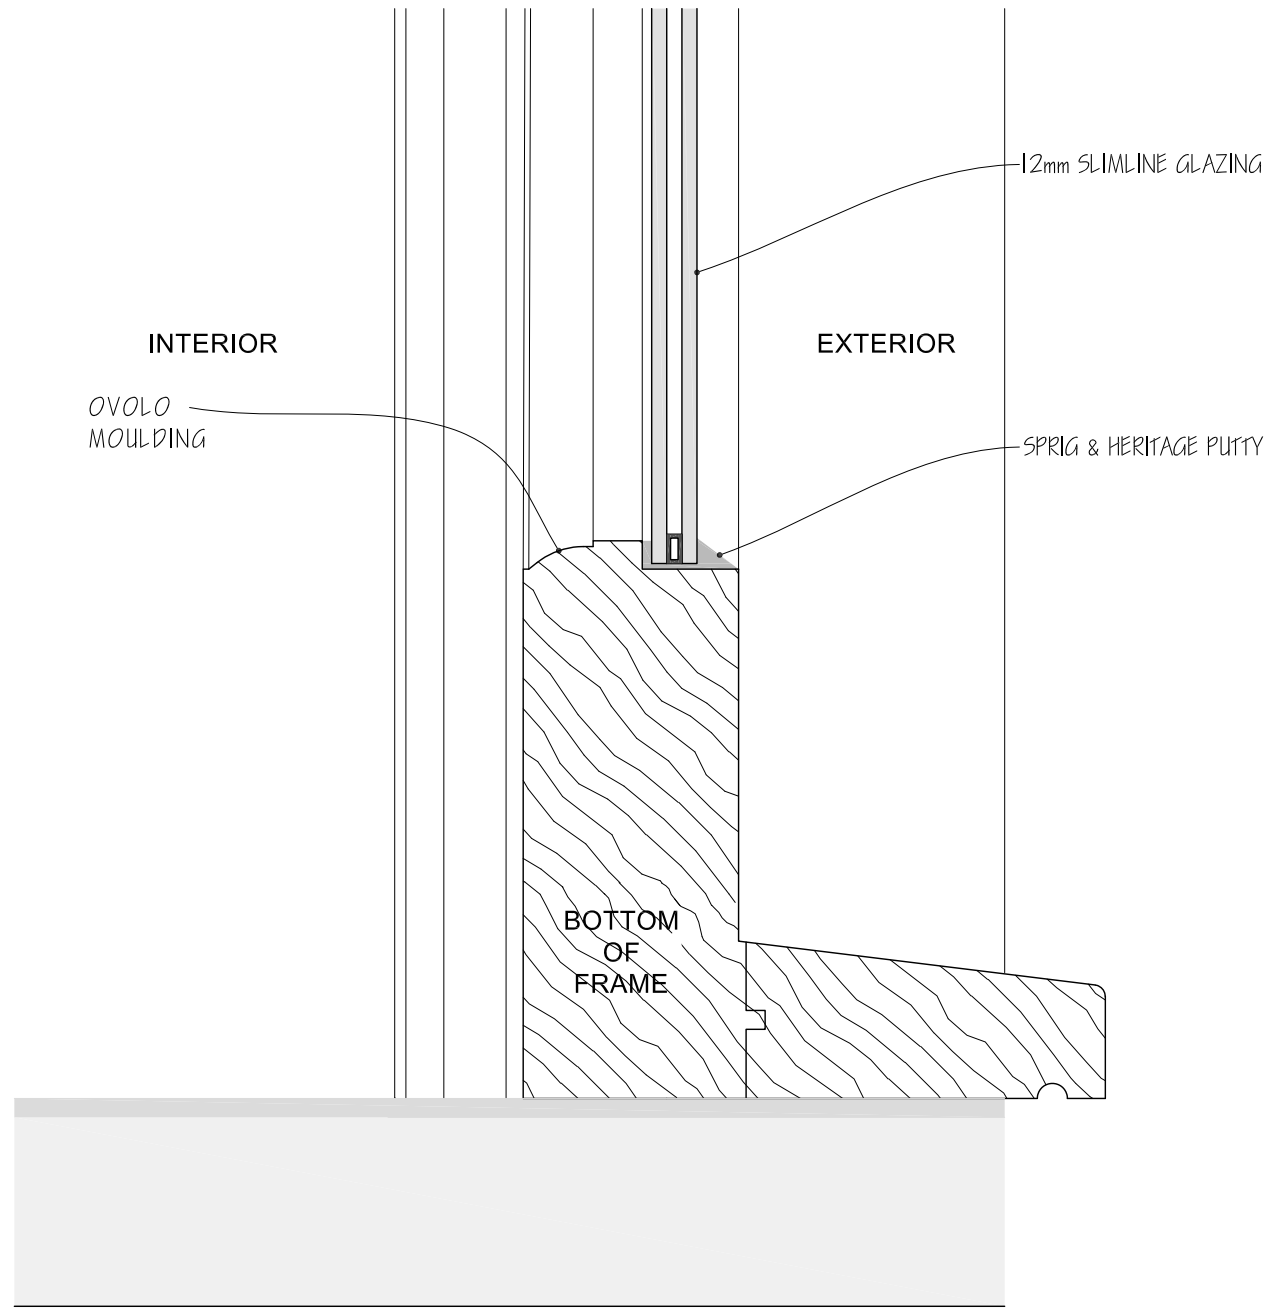

SECTION C-C (1:2)

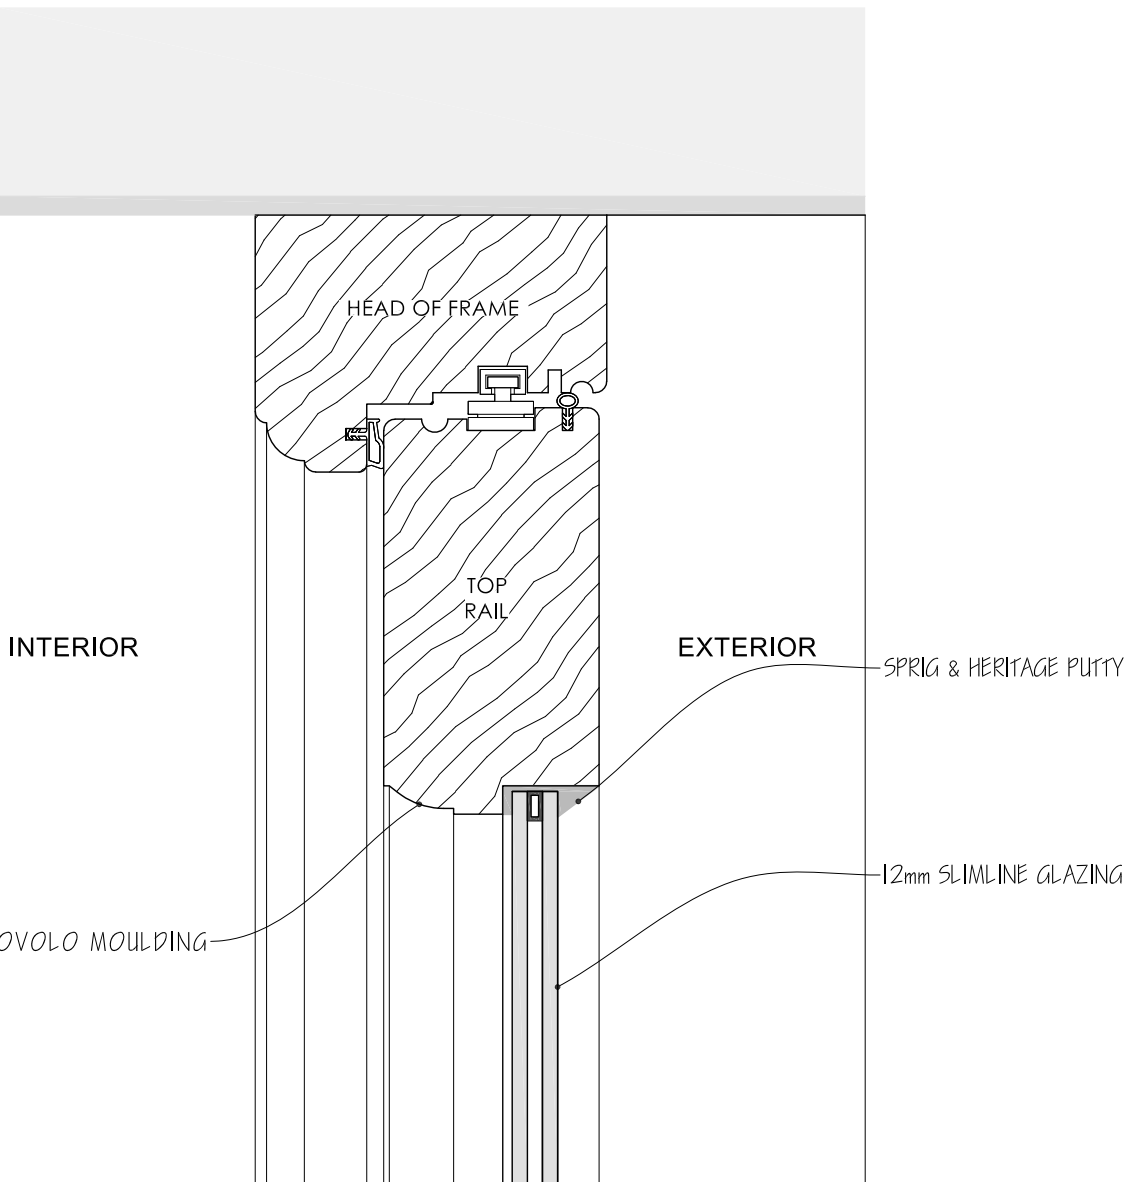

SECTION D-D (1:2)

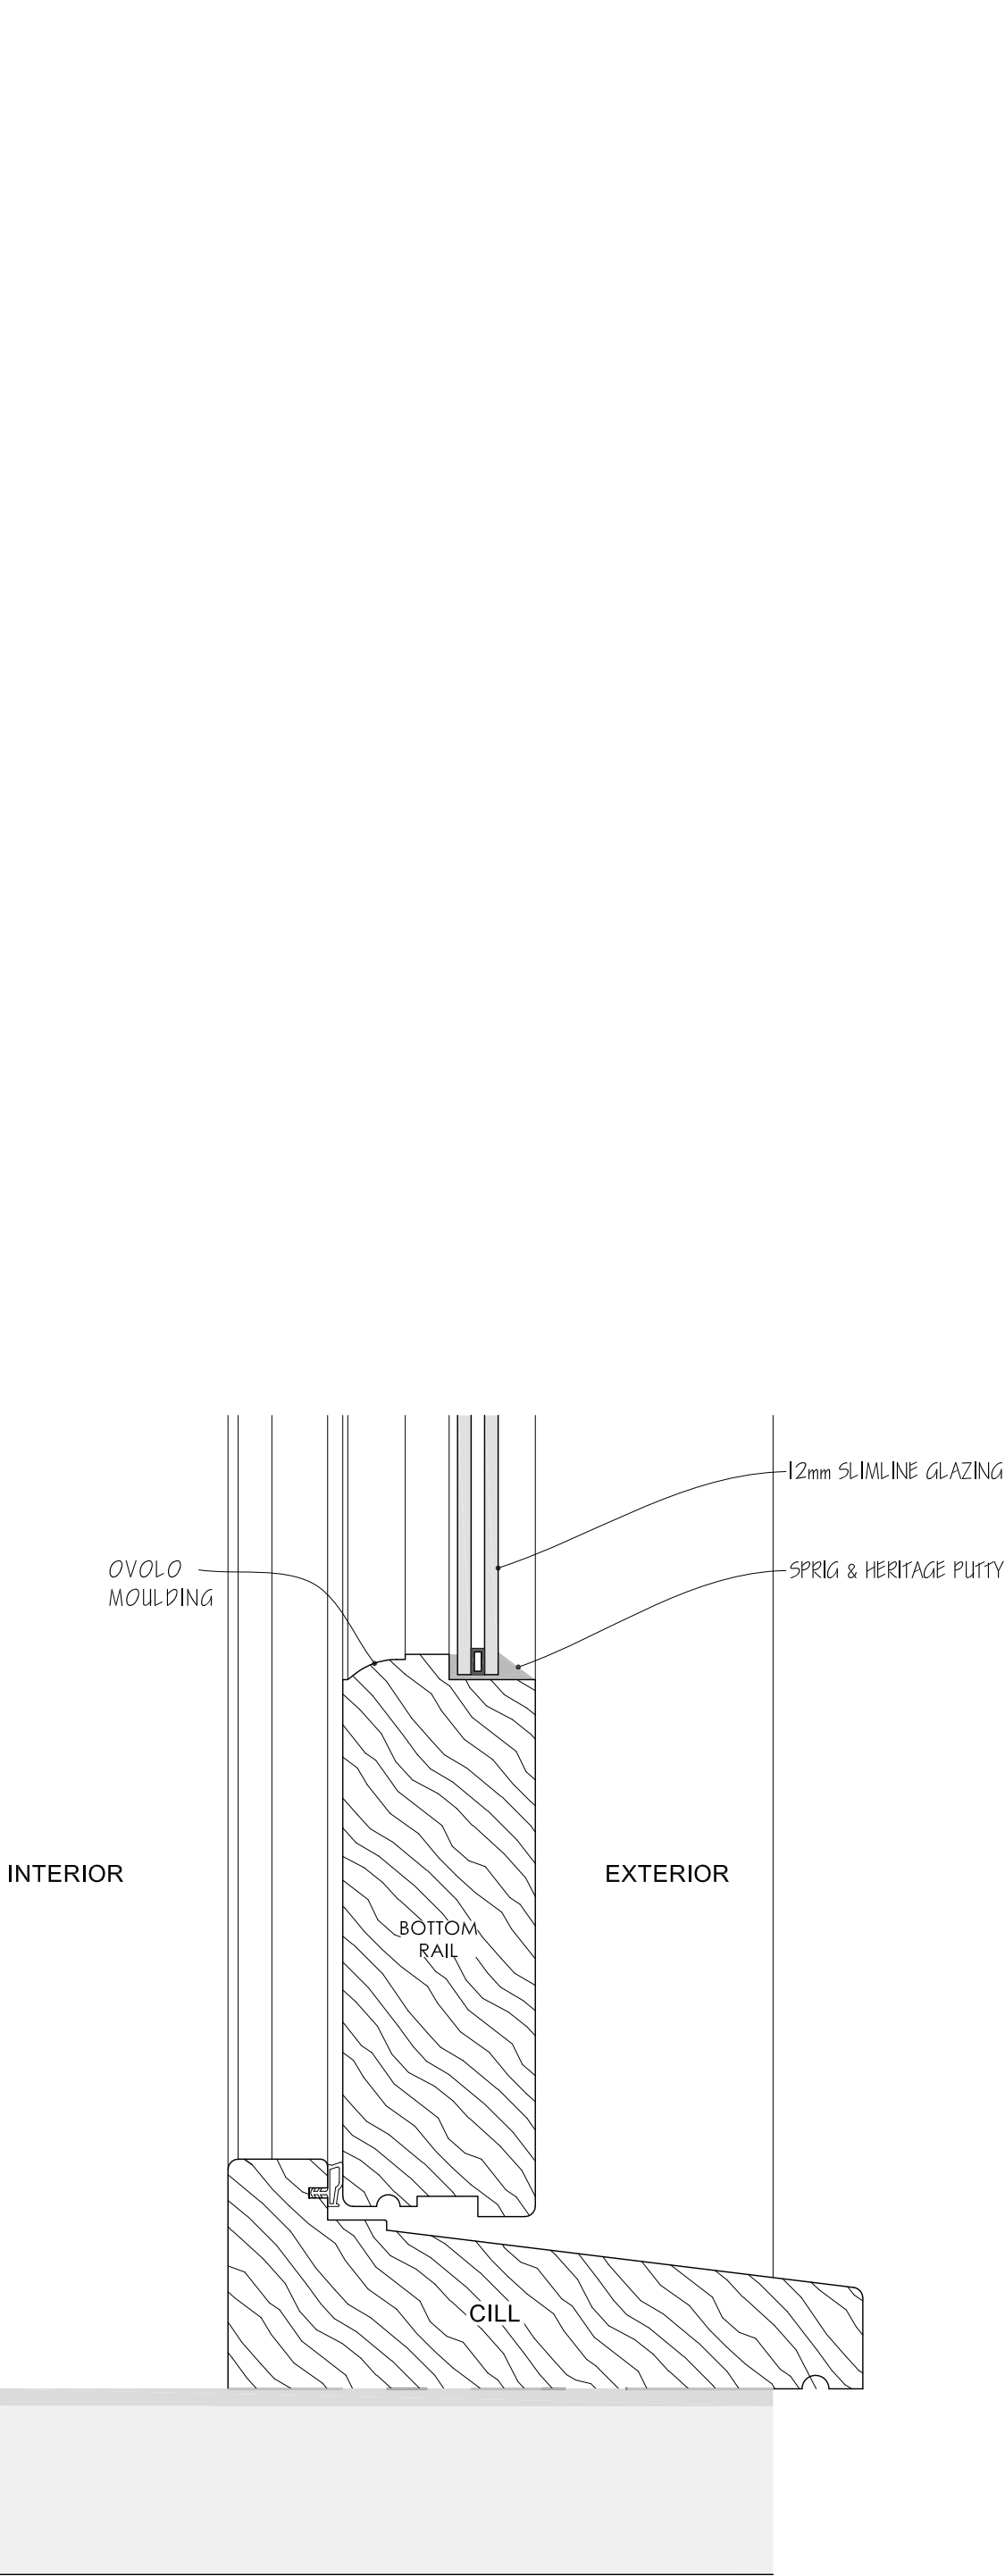

SECTION E-E (1:2)

This drawing is copyright of CLARK & MASLIN Ltd and may not be copied or reproduced without permission.
Figured dimensions are to be taken in preference to scaled dimensions.
Large scale drawings to have preference to small scale drawings.
Dimensions for fixed-in items are to be checked on site prior to manufacture.

REV	DETAIL OF REVISION	BY	DATE
-----	--------------------	----	------

PLANNING CONDITIONS



CLARK & MASLIN

Unit 5, Charlton Business Park
Crudwell Road, Malmesbury
Wiltshire, SN16 9RU
Telephone: 01666 822911
www.clarkandmaslin.co.uk

Planning Architecture Conservation

Client

MR J THOMAS

Project

PROPOSED ALTERATIONS TO WINDOWS AND DOORS, 10 INGRAM STREET, MALMESBURY, SN16 9BX

Description

PROPOSED TIMBER CASEMENT FRENCH DOOR DETAILS (A,B,C,D,E)

Scale	PG Size	Drawn	Date
1:2 & 1:10	A1	EB	JUN '26

Drawing No	Revision
5889/152	-