



**POND OVERFLOW TO SWALE
CROSS SECTION
SCALE 1:50 @ A3**

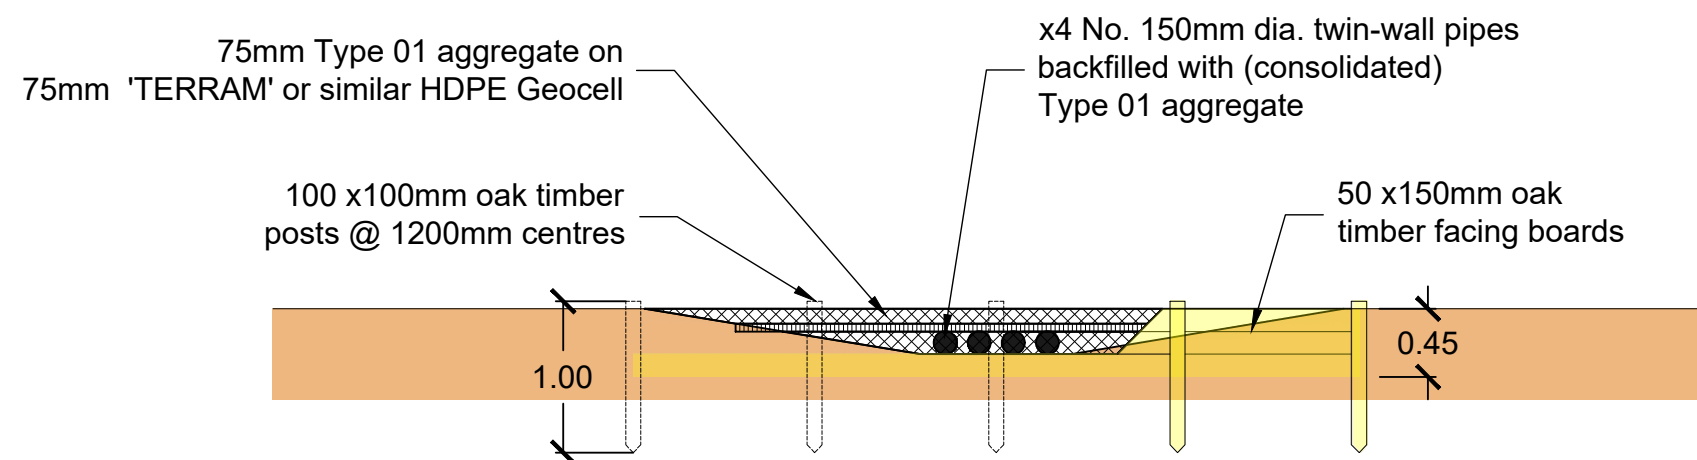

**SWALE/BRIDLEWAY CROSSING
CROSS SECTION
SCALE 1:50 @ A3**

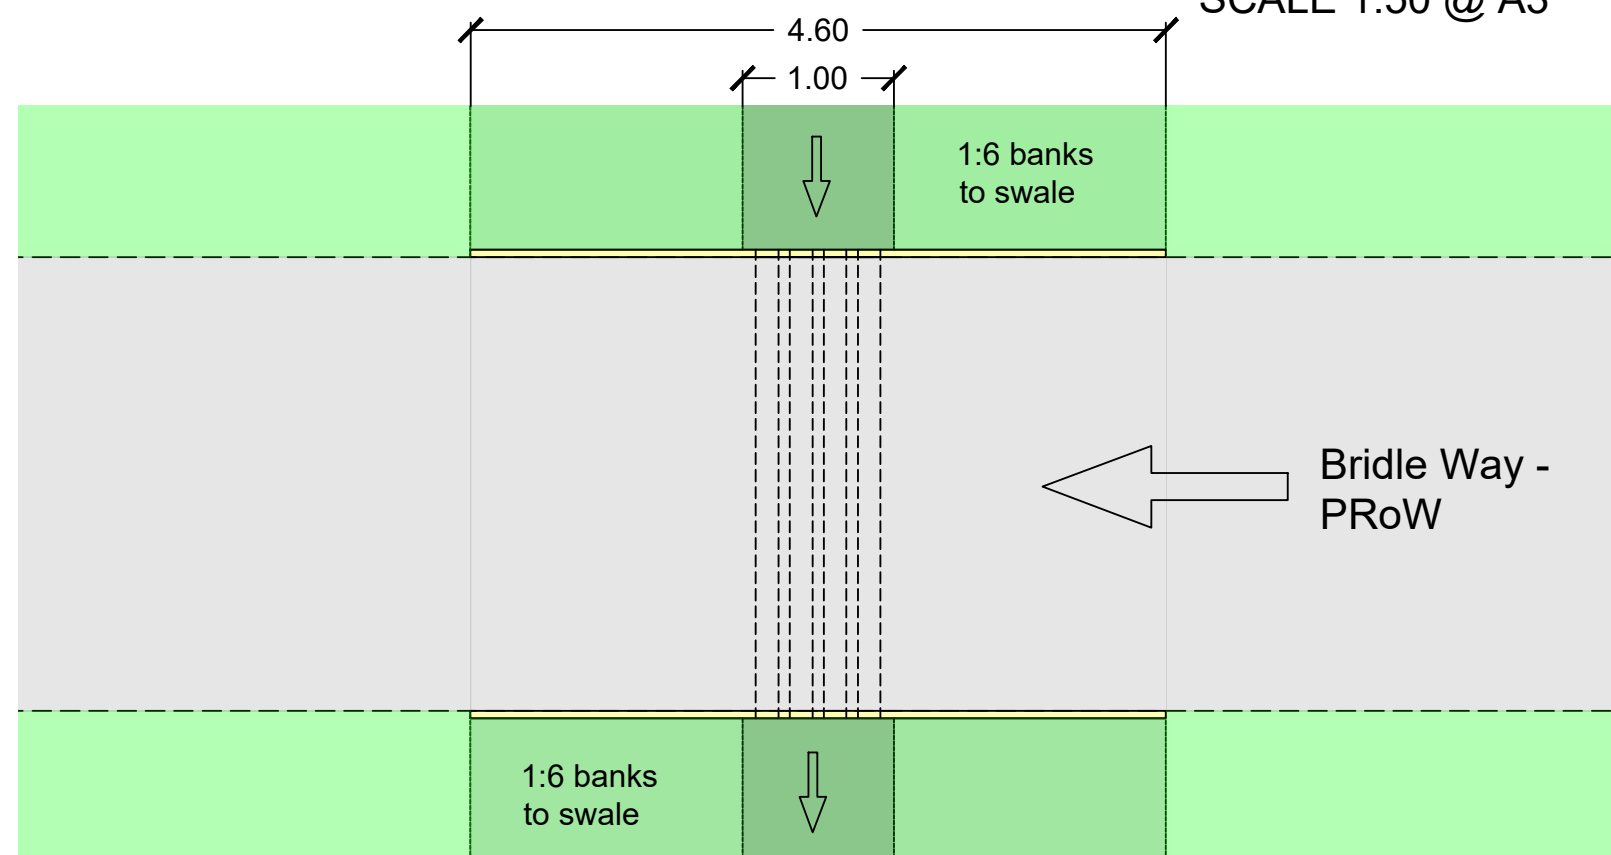

SWALE

**SWALE/BRIDLEWAY CROSSING
PLAN
SCALE 1:50 @ A3**

REV C				
REV B				
REV A				
P01 ~	DD/MM/YY	PC	CHK 1	NOTES
REV	DATE	INITIALS	CHECKED	NOTES

SITE ADDRESS	Ham Cross Farm, Lower Chicksgrove, Tisbury, Wiltshire SP3 6ND		
CLIENT	Emma Muir		
PROJECT NAME	Ham Cross Farm		
DRAWING TITLE	Pond Overflow, Swale & Bridleway Crossing Detail		
DRAWING NUMBER	MWE_24194_HCF_PO_SW&BR_X_03_06.26-P03		
SCALE	1:50	PAPER SIZE	A3
DATE	21.05.25		
PROJECT NUMBER	24194	DRAWN BY	AN
REVISION	~		
STATUS	SKETCH ☐ QUOTING ☐ PLANNING ☐ CONSTRUCTION ☒		
CHECKED BY	MWE ☒ OTHER ☐ NAME		



ADDRESS: SCHOOL HOUSE FARM, GREAT ASHFIELD, BURY ST. EDMUNDS, SUFFOLK IP31 3HJ. PHONE: 01359 242356
E-MAIL: CONTACT@MILES-WATER.COM, WEBSITE: WWW.MILES-WATER.COM

THIS DRAWING IS THE PROPERTY OF THE MILES WATERS ENGINEERING LTD. AND CANNOT BE PASSED TO A THIRD PARTY WITHOUT OUR PERMISSION