


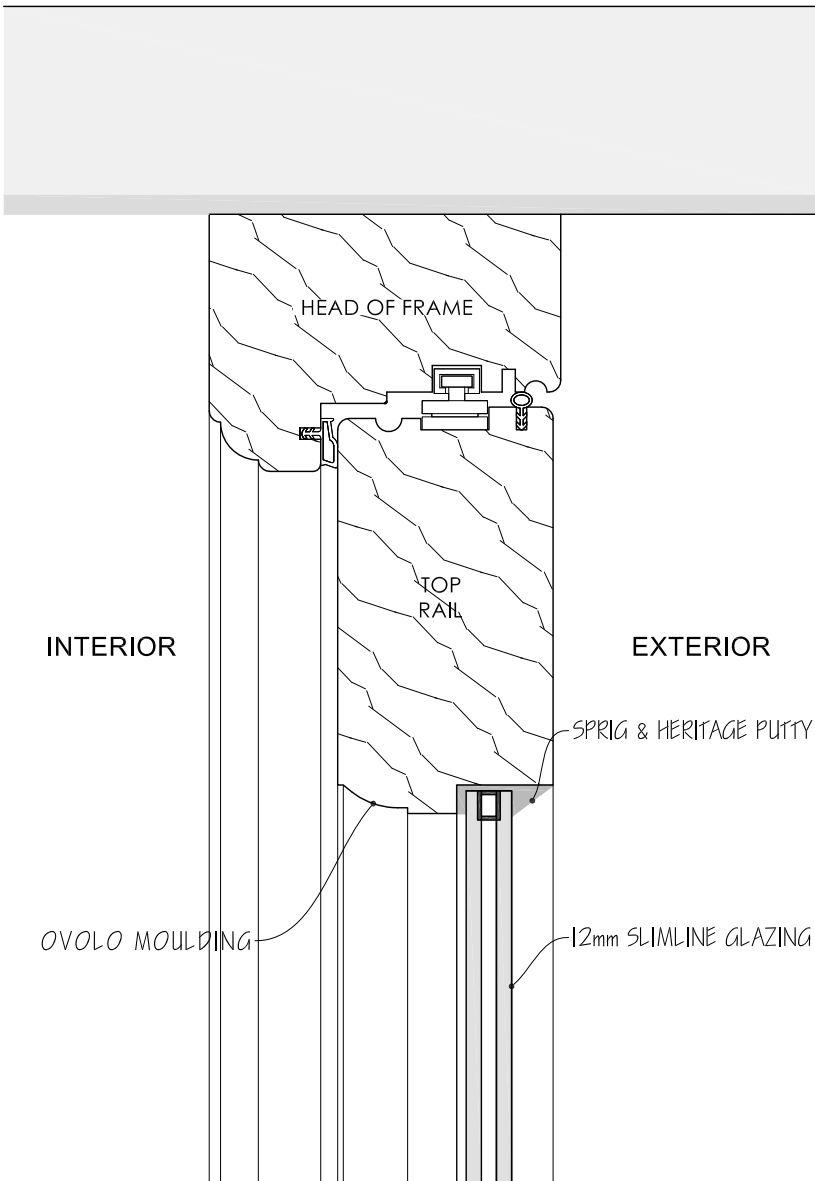


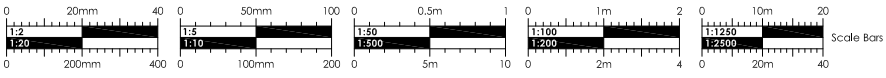


SECTION A-A (1:2)

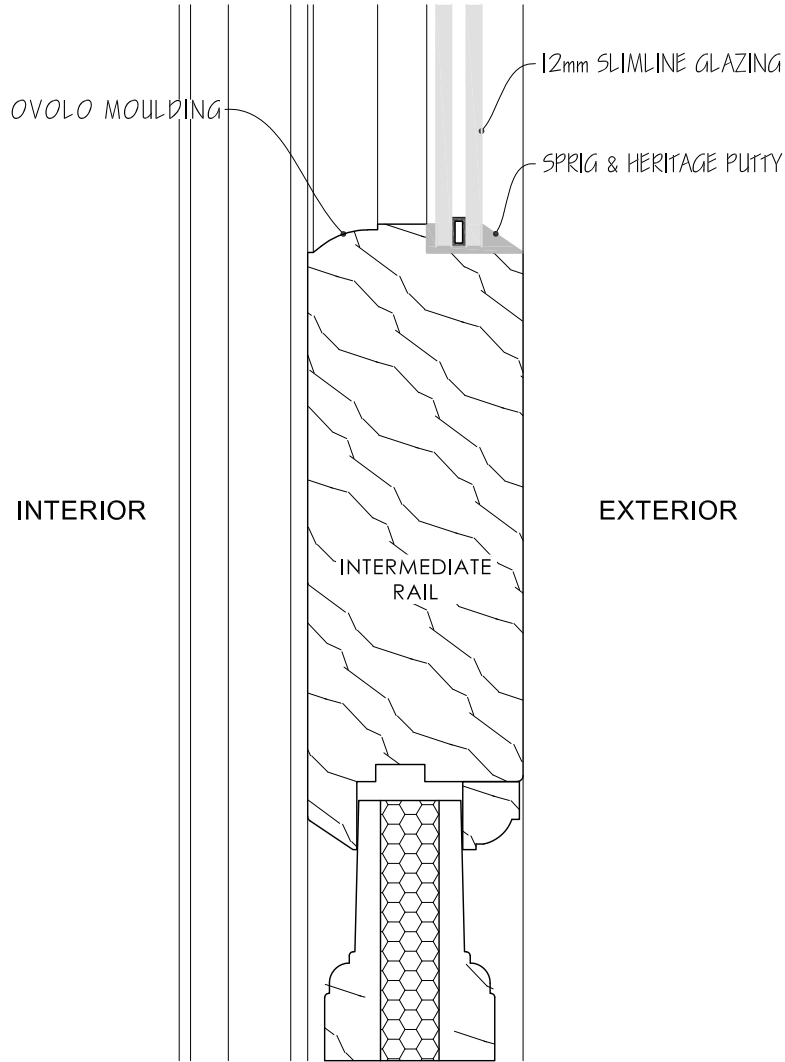


SECTION B-B (1:2)

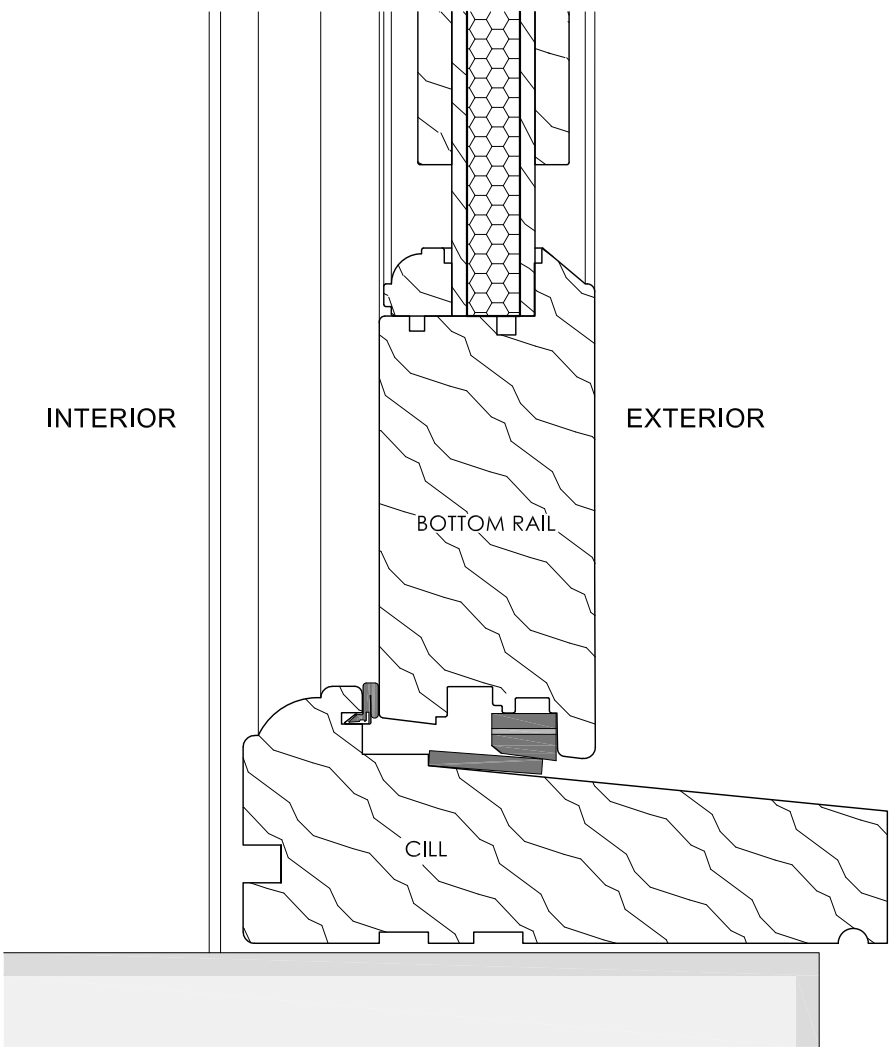


SECTION C-C (1:2)

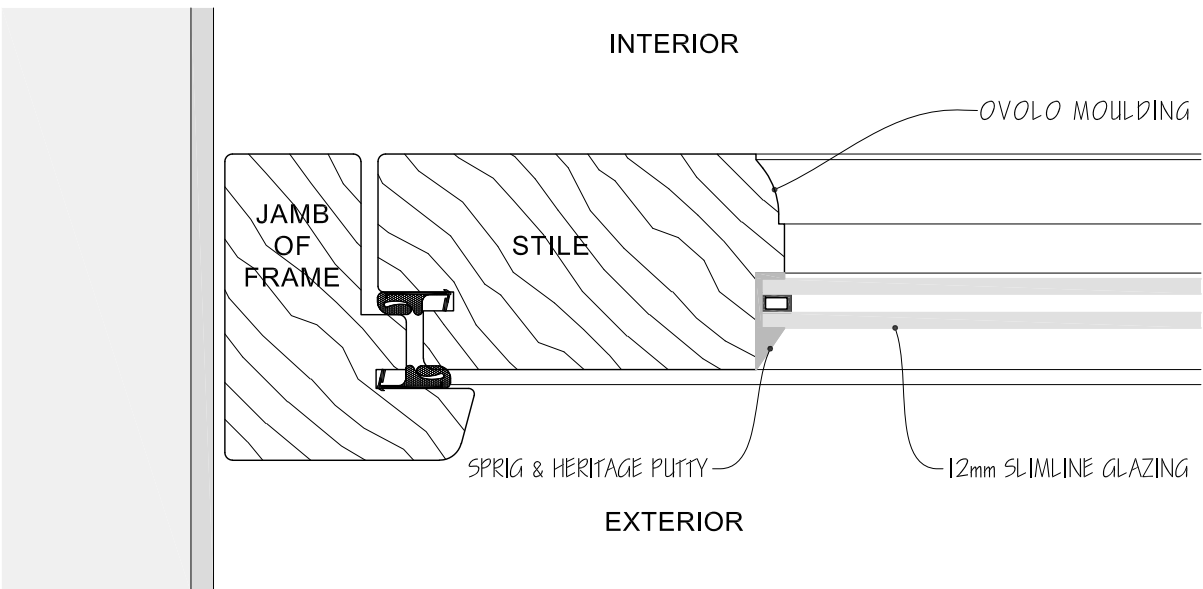


SECTION D-D (1:2)

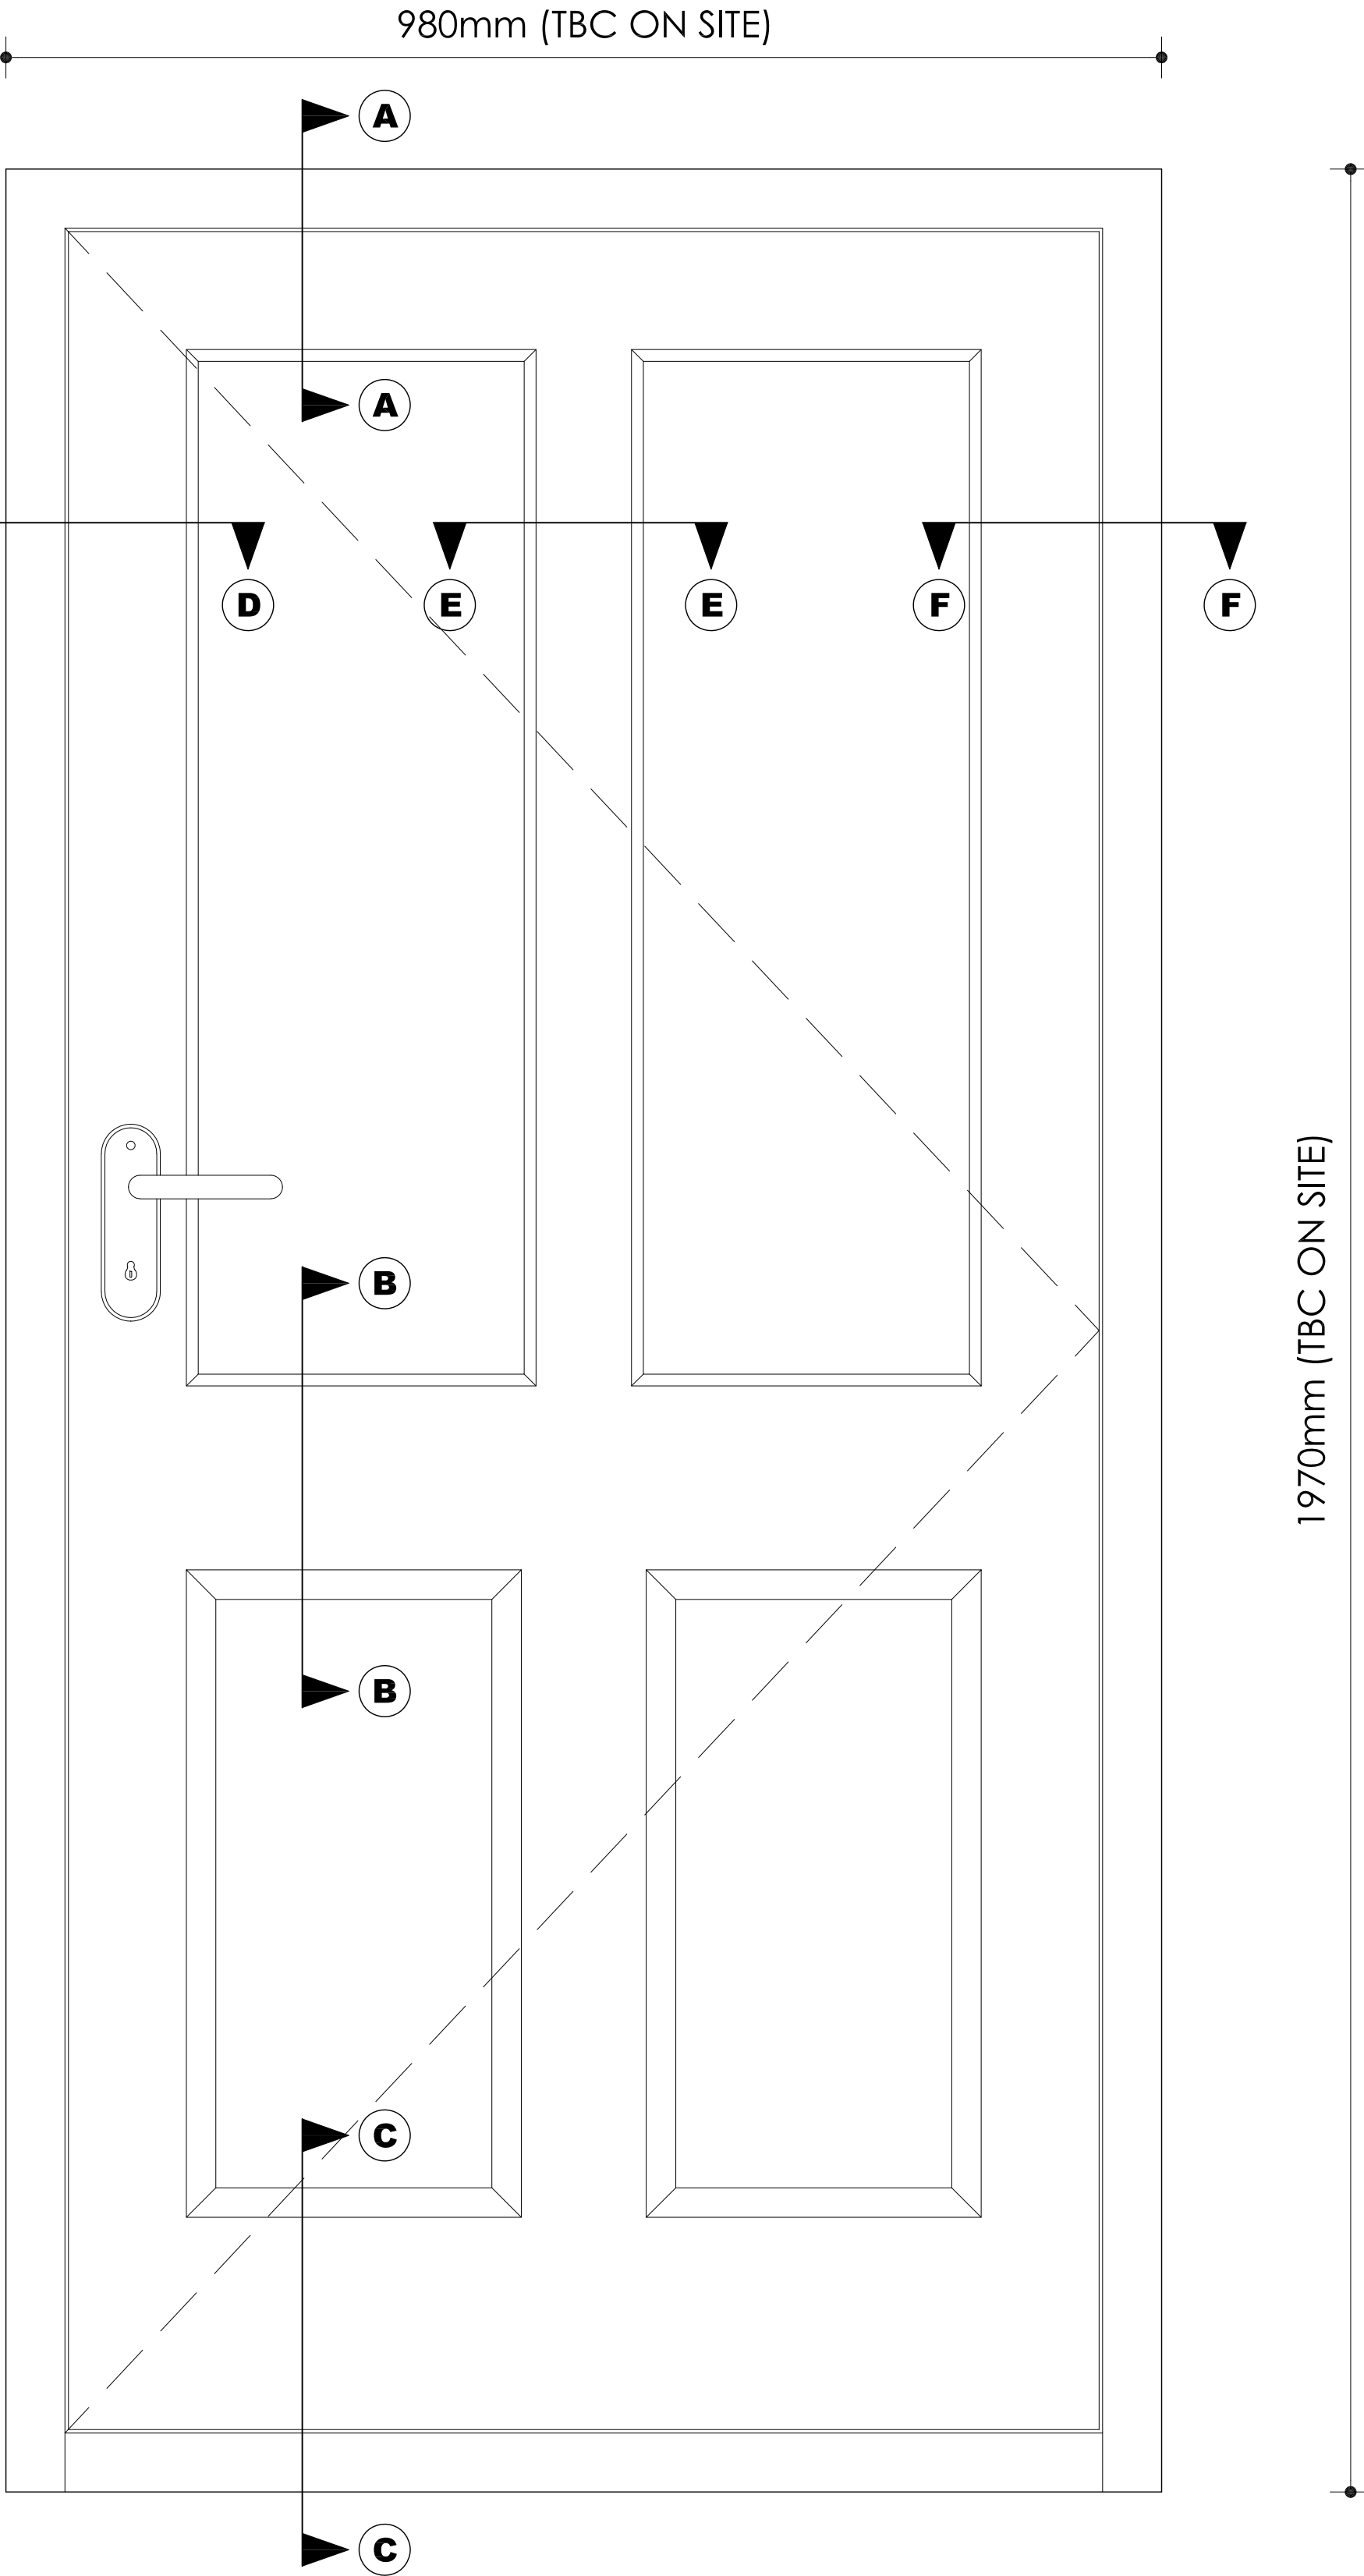

DA.01 ELEVATION (1:5)

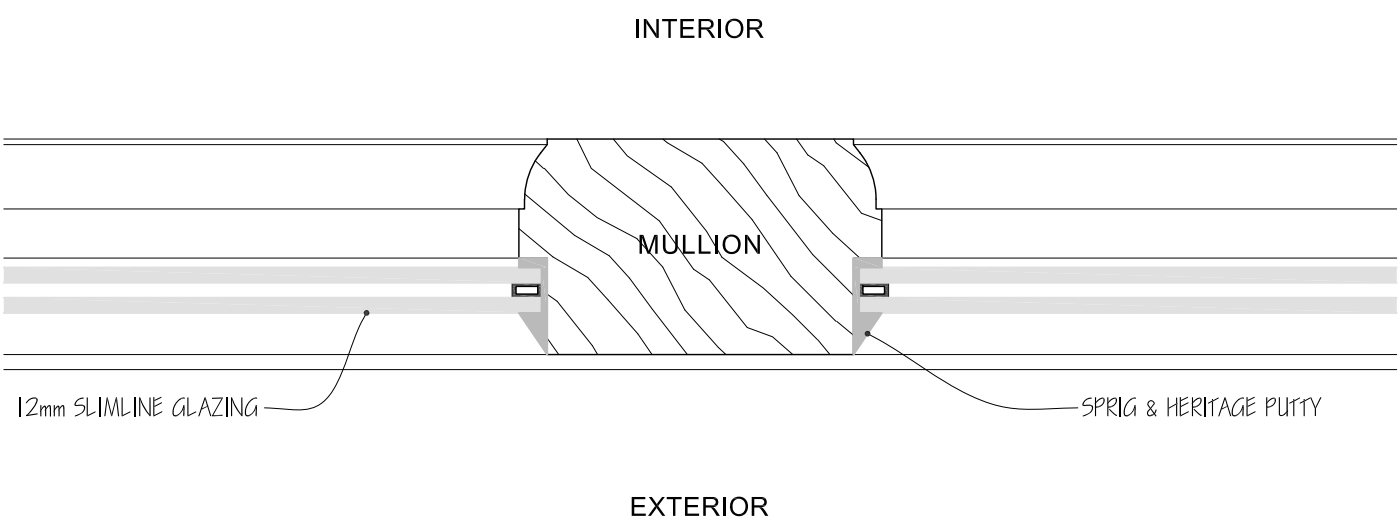

SECTION E-E (1:2)

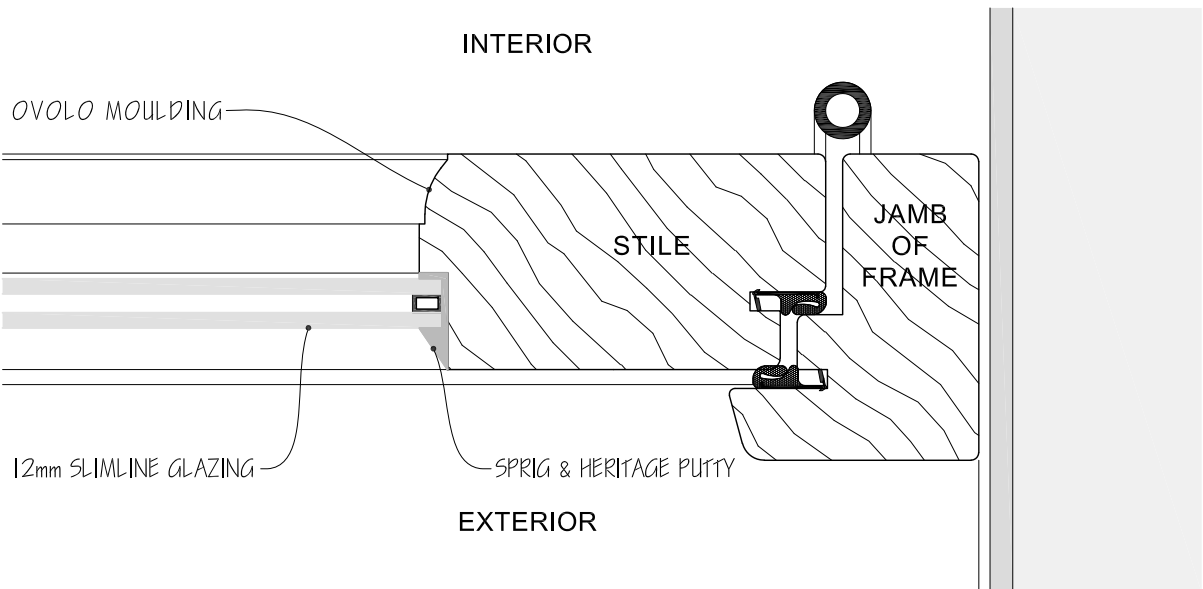

SECTION F-F (1:2)

This drawing is copyright of CLARK & MASLIN Ltd and may not be copied or reproduced without permission.
Figured dimensions are to be taken in preference to scaled dimensions.
Large scale drawings to have preference to small scale drawings.
Dimensions for fixed-in items are to be checked on site prior to manufacture.

REV | DETAIL OF REVISION | BY | DATE

PLANNING DRAWING



Client
MR J THOMAS

Project
PROPOSED ALTERATIONS TO WINDOWS AND DOORS, 10 INGRAM STREET, MALMESBURY, SN16 9BX

Description
PROPOSED TIMBER CASEMENT FRONT DOOR DETAILS

Scale
1:2 & 1:5

PG Size
A1

Drawn
EB

Date
JUN '26

Drawing No
5889/151

Revision
-