




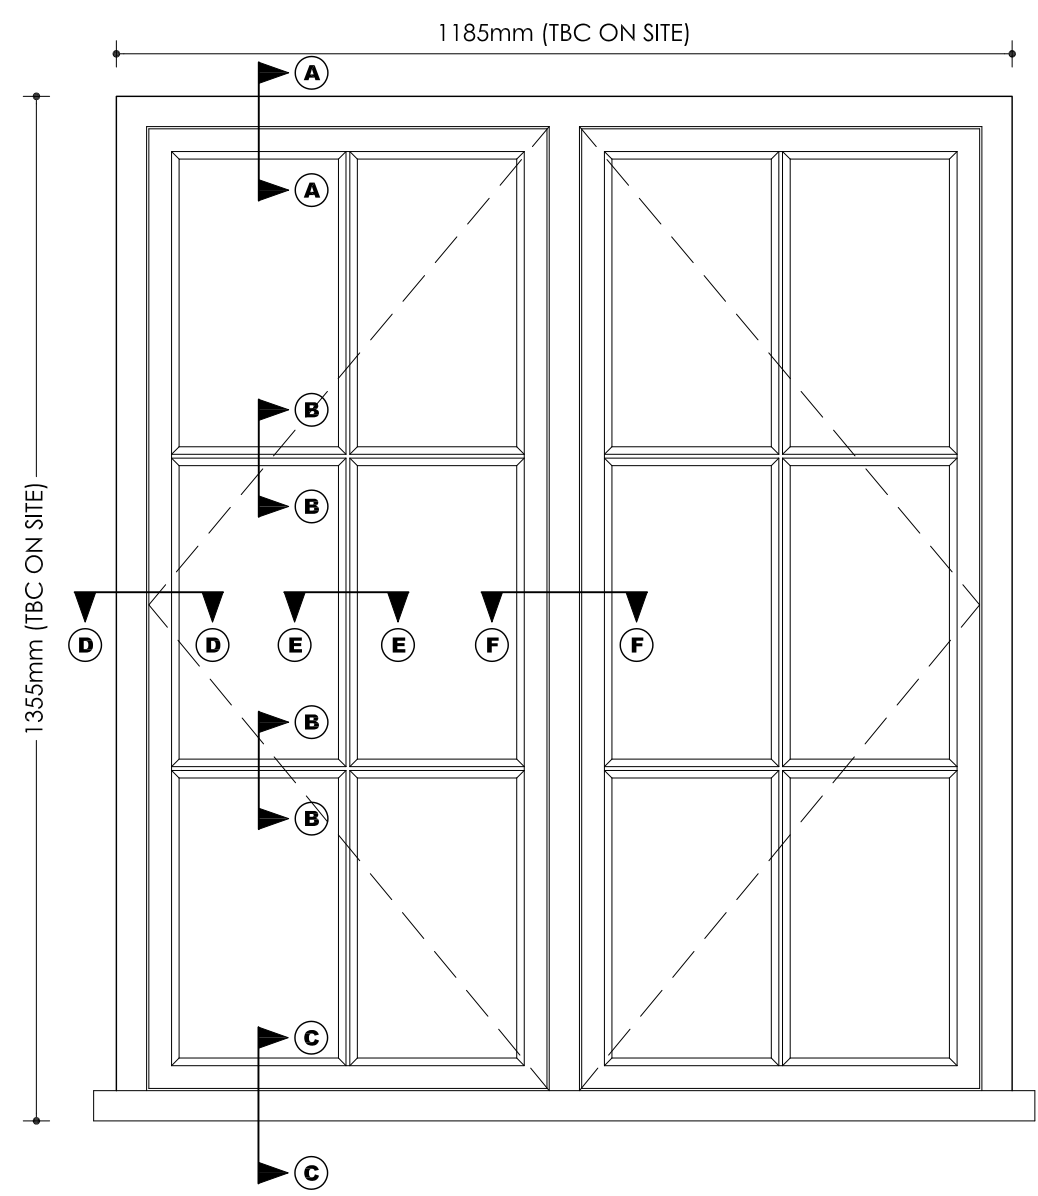


WF.OI ELEVATION (1:10)

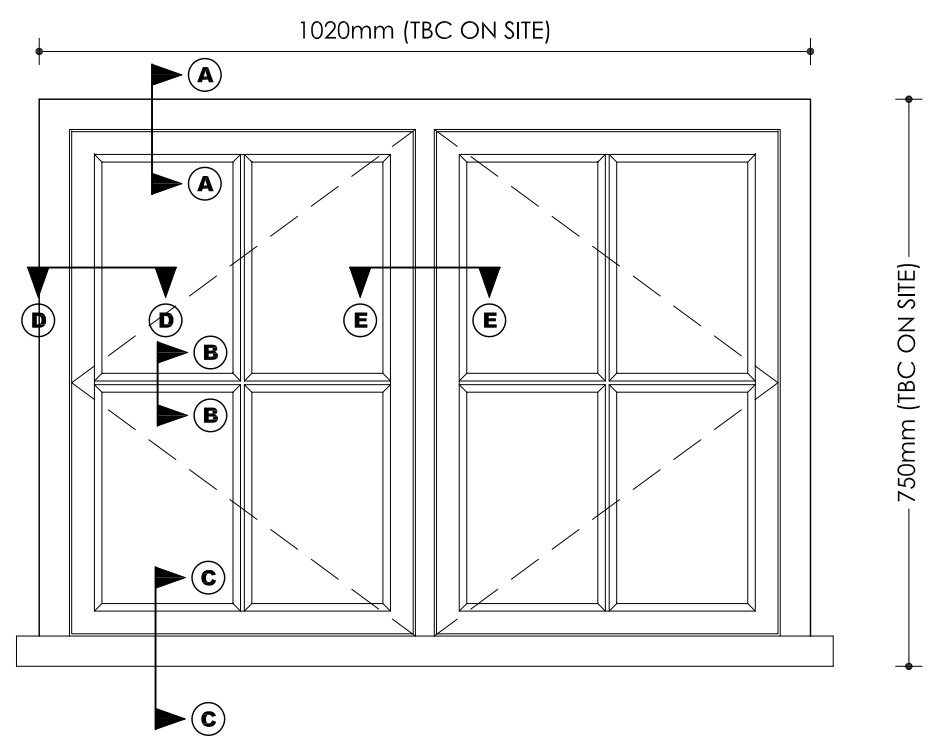


WF.O2 ELEVATION (1:10)

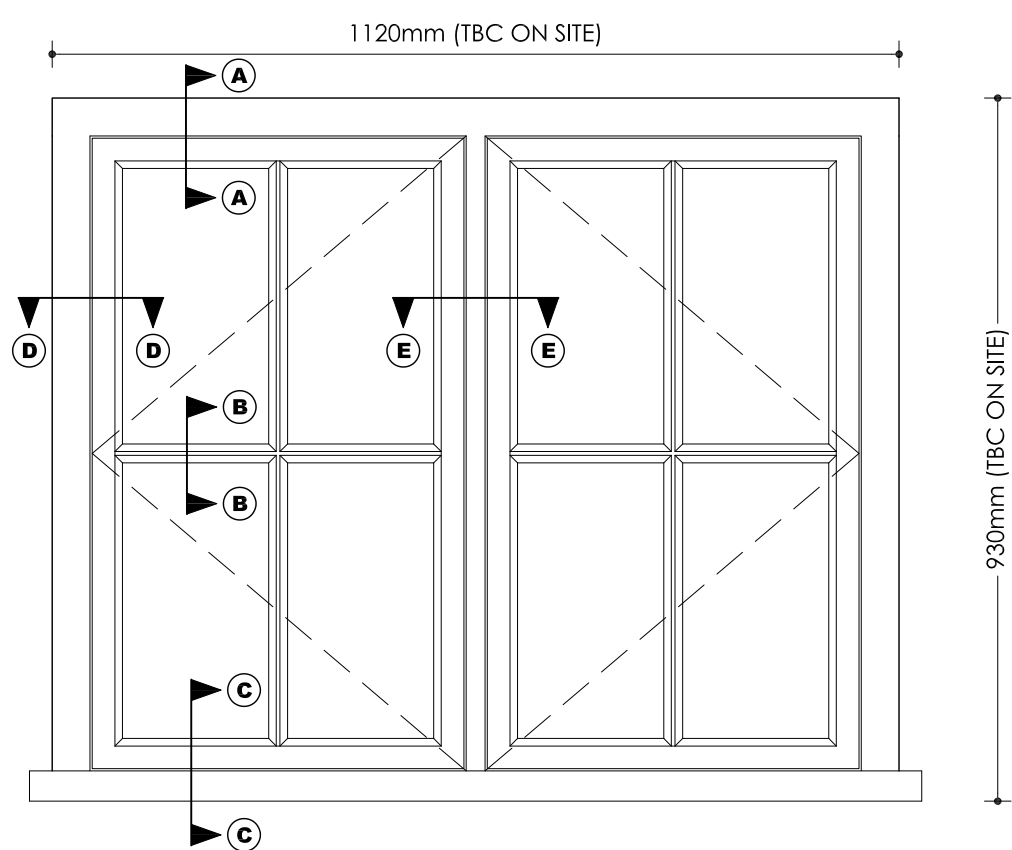


WS.OI ELEVATION (1:10)

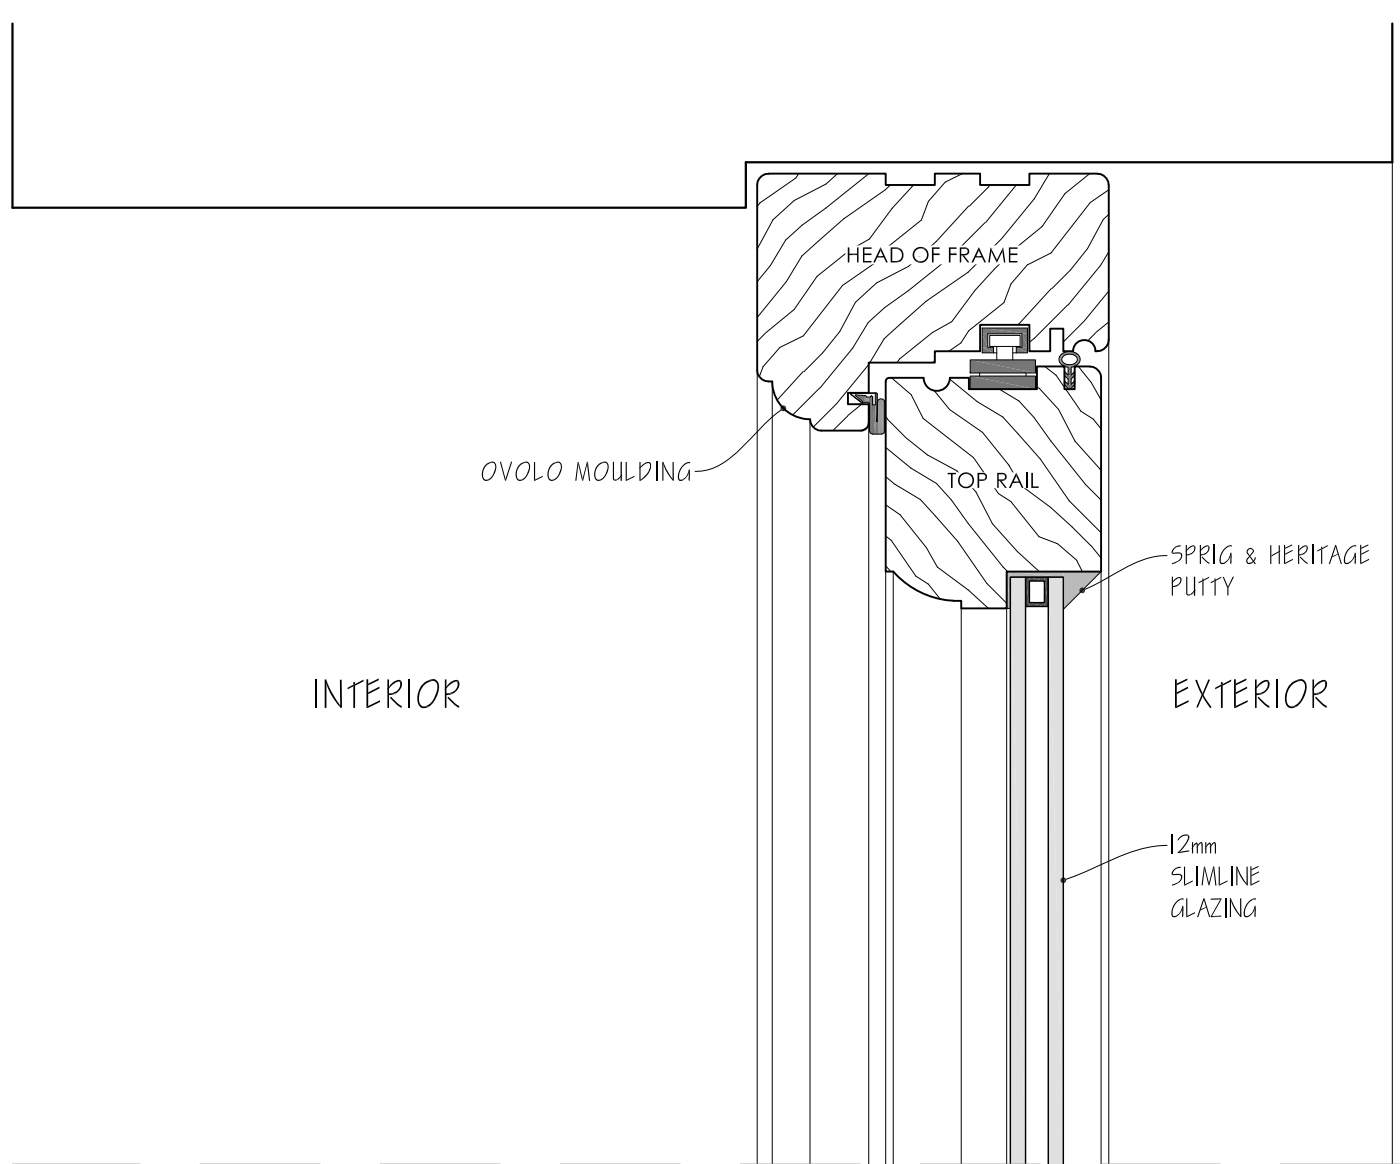


SECTION A-A (1:2)

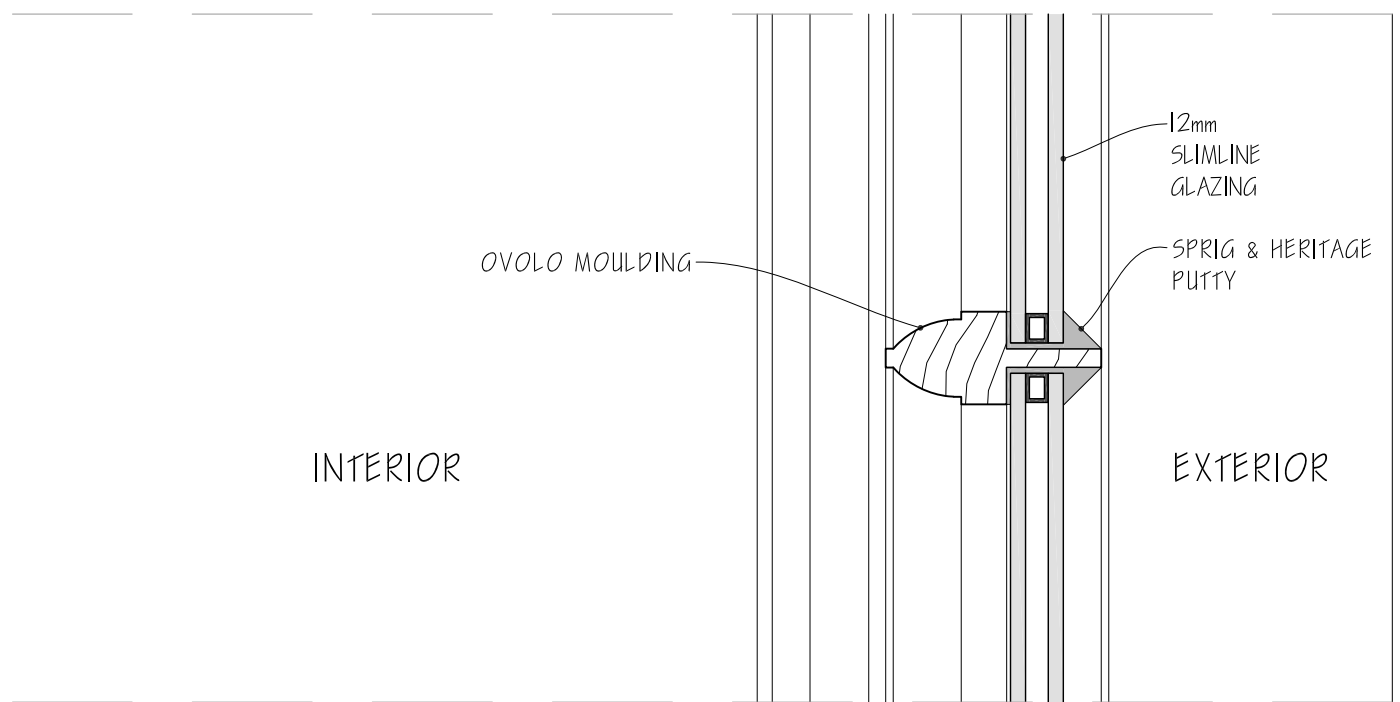


SECTION B-B (1:2)

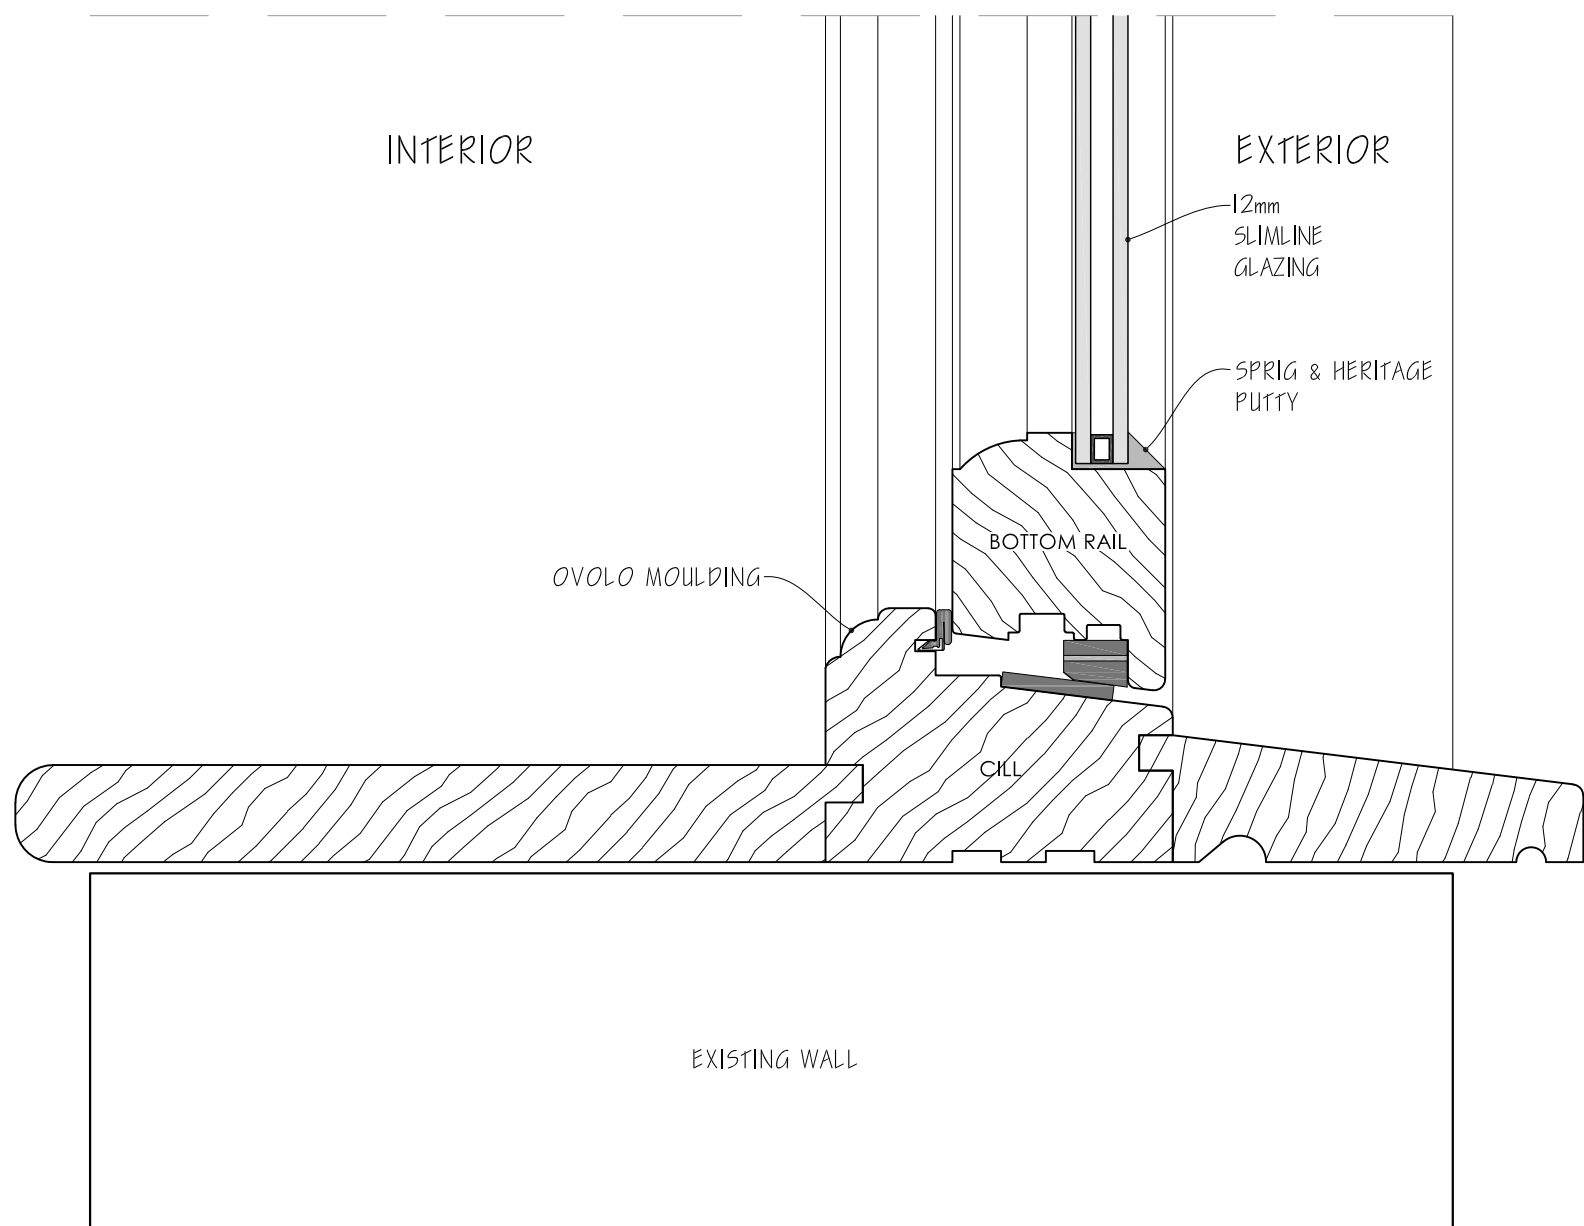


SECTION C-C (1:2)

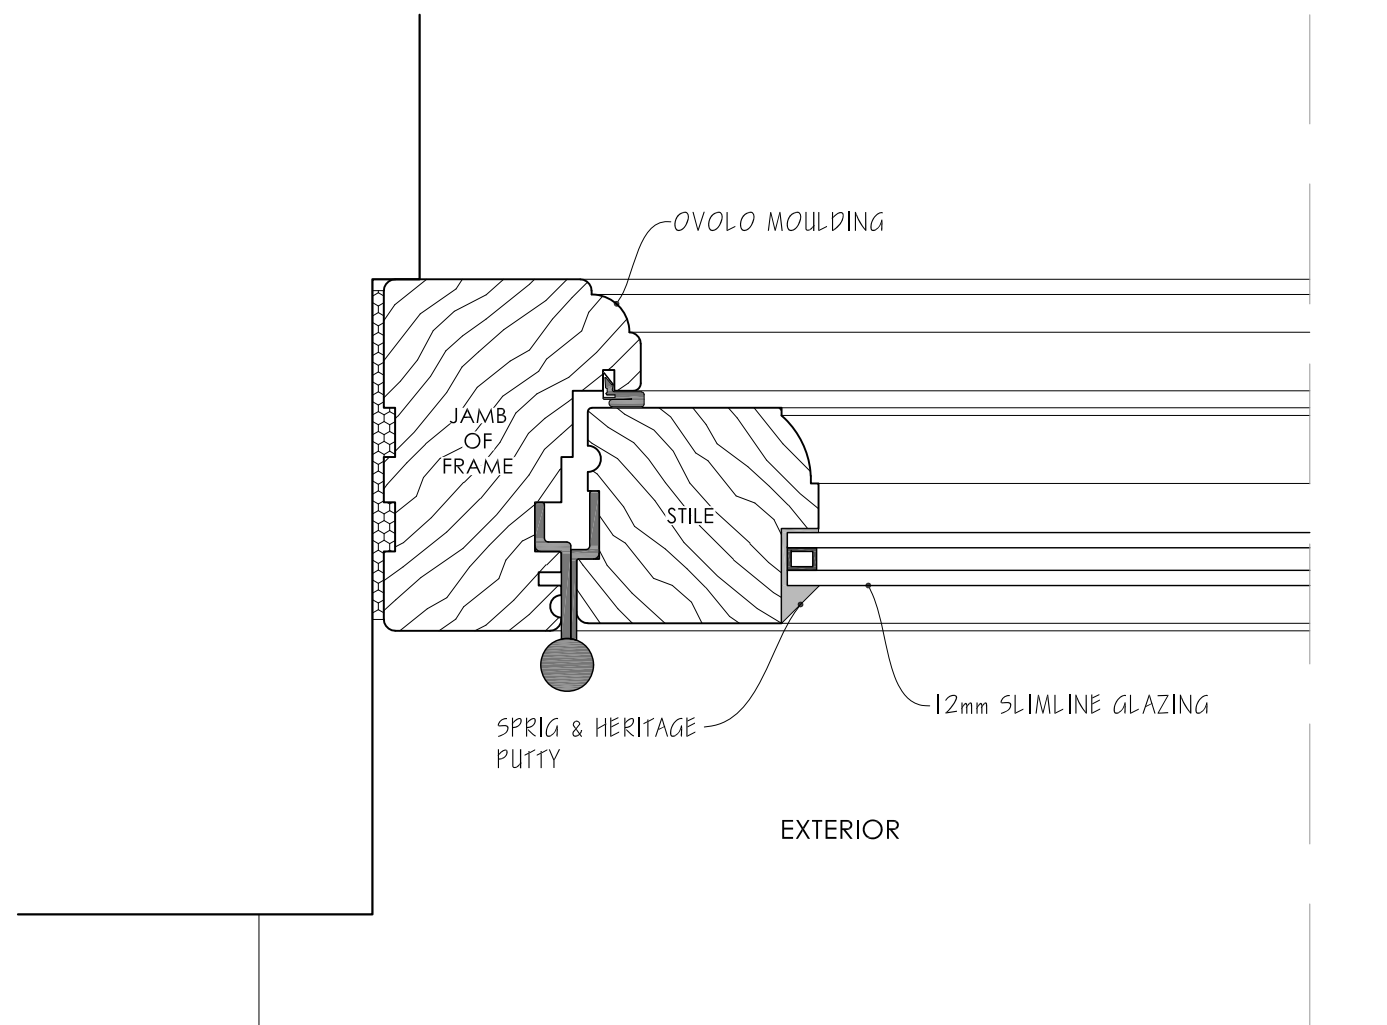

SECTION D-D (1:2)

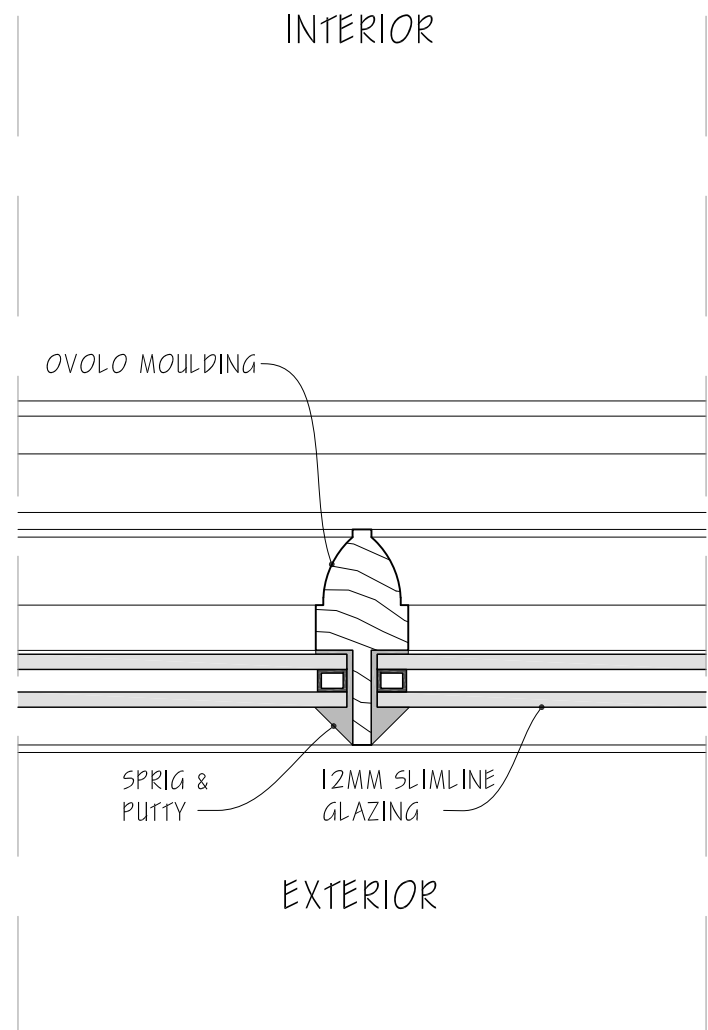

SECTION E-E (1:2)

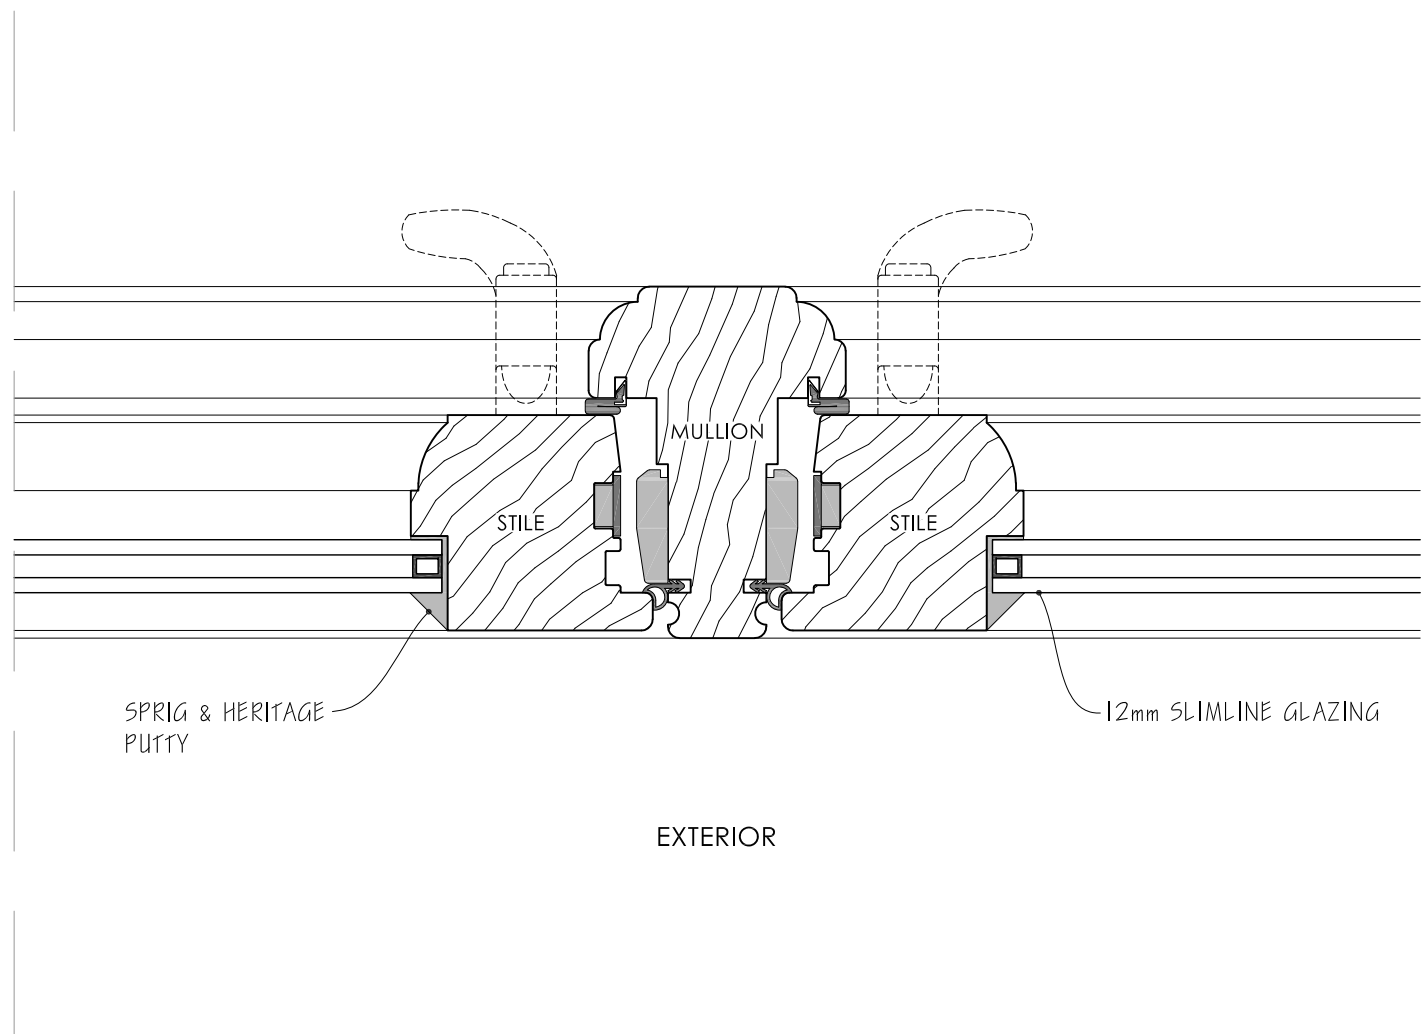

SECTION F-F (1:2)

This drawing is copyright of CLARK & MASLIN Ltd and may not be copied or reproduced without permission.

Figured dimensions are to be taken in preference to scaled dimensions.

Large scale drawings to have preference to small scale drawings.

Dimensions for fixed-in Items are to be checked on site prior to manufacture.

REV	DETAIL OF REVISION	BY	DATE
-----	--------------------	----	------

PLANNING DRAWING



Client
MR J THOMAS

Project
PROPOSED ALTERATIONS TO WINDOWS AND
DOORS, 10 INGRAM STREET, MALMESBURY,
SN16 9BX

Description
PROPOSED TIMBER CASEMENT
WINDOW DETAILS

Scale	PG Size	Drawn	Date
1:2 & 1:10	A1	EB	JUN '26

Drawing No	Revision
5000-1150	

5889/150