



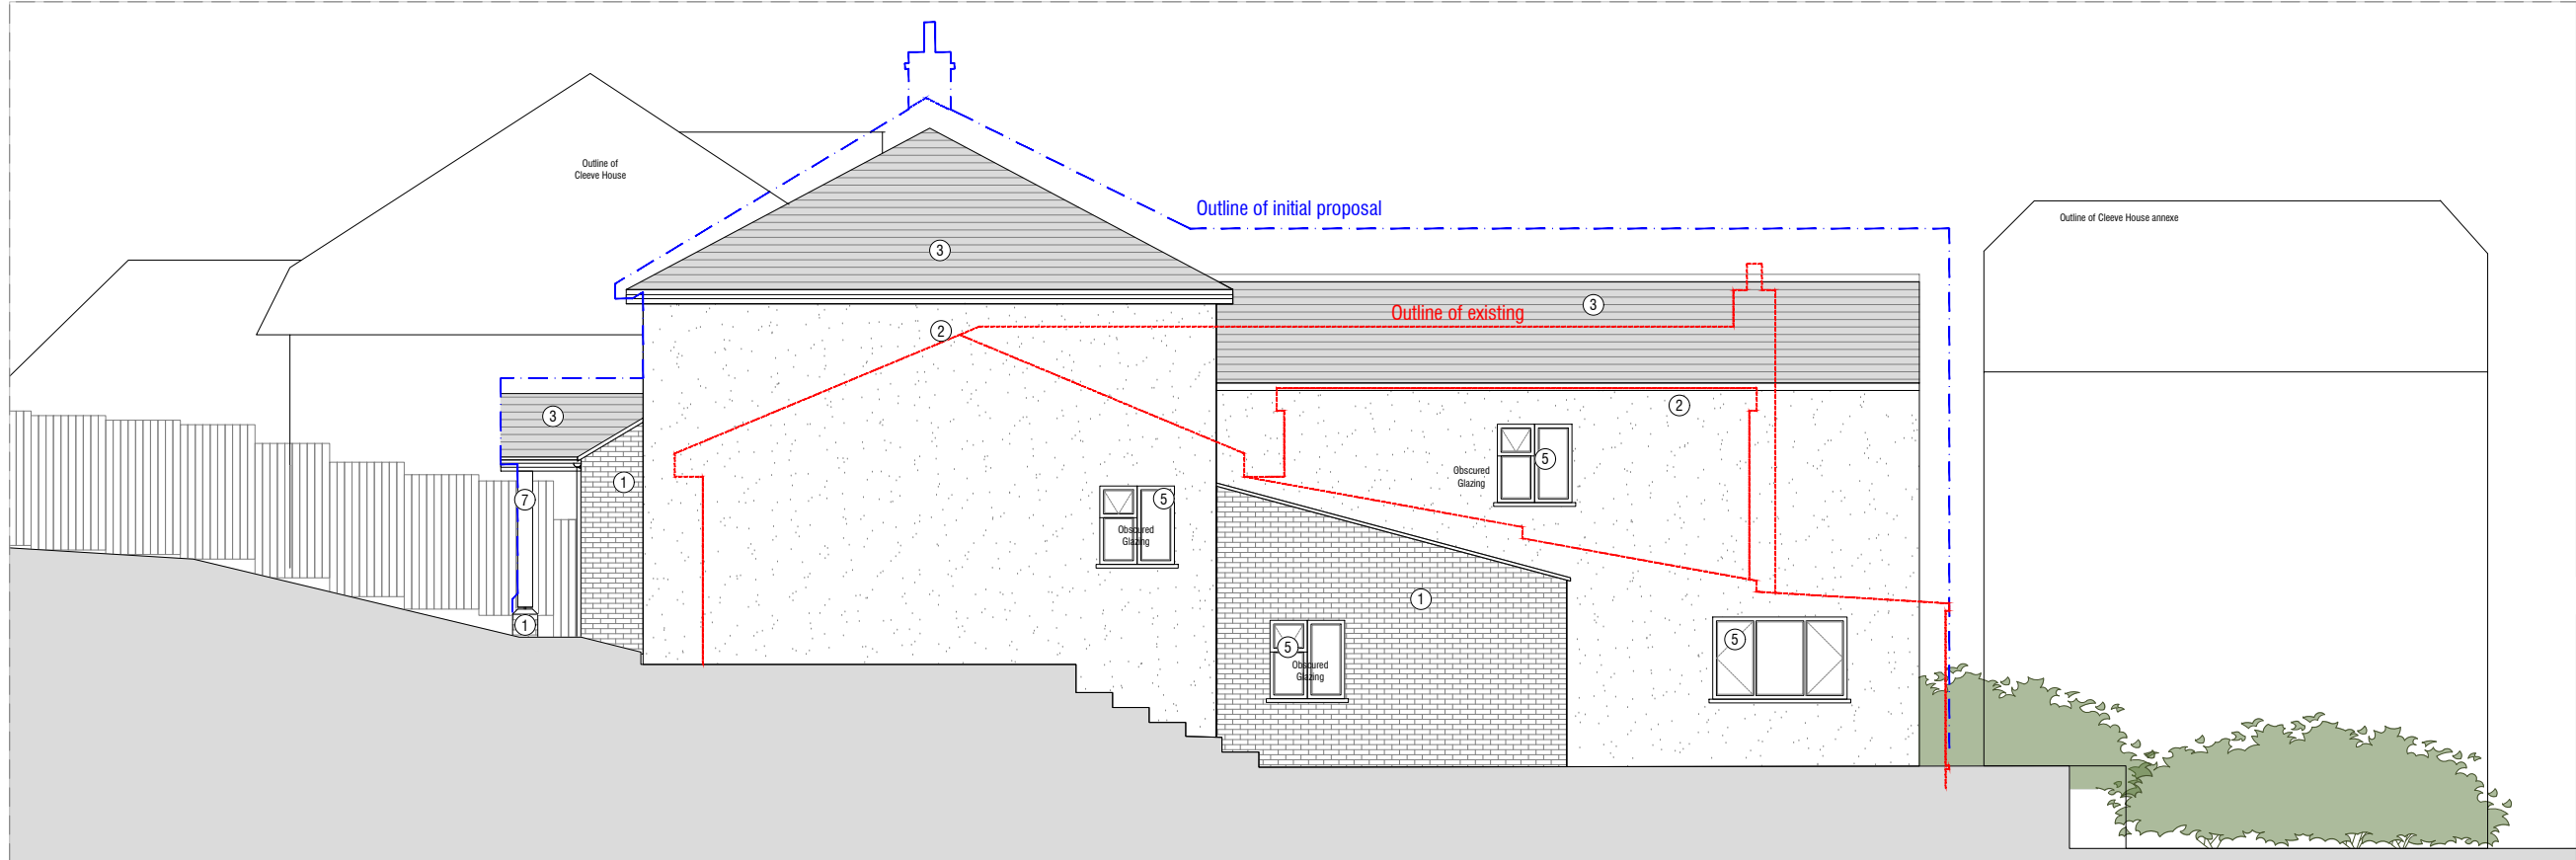

01 - Proposed Side Elevation (North-East)

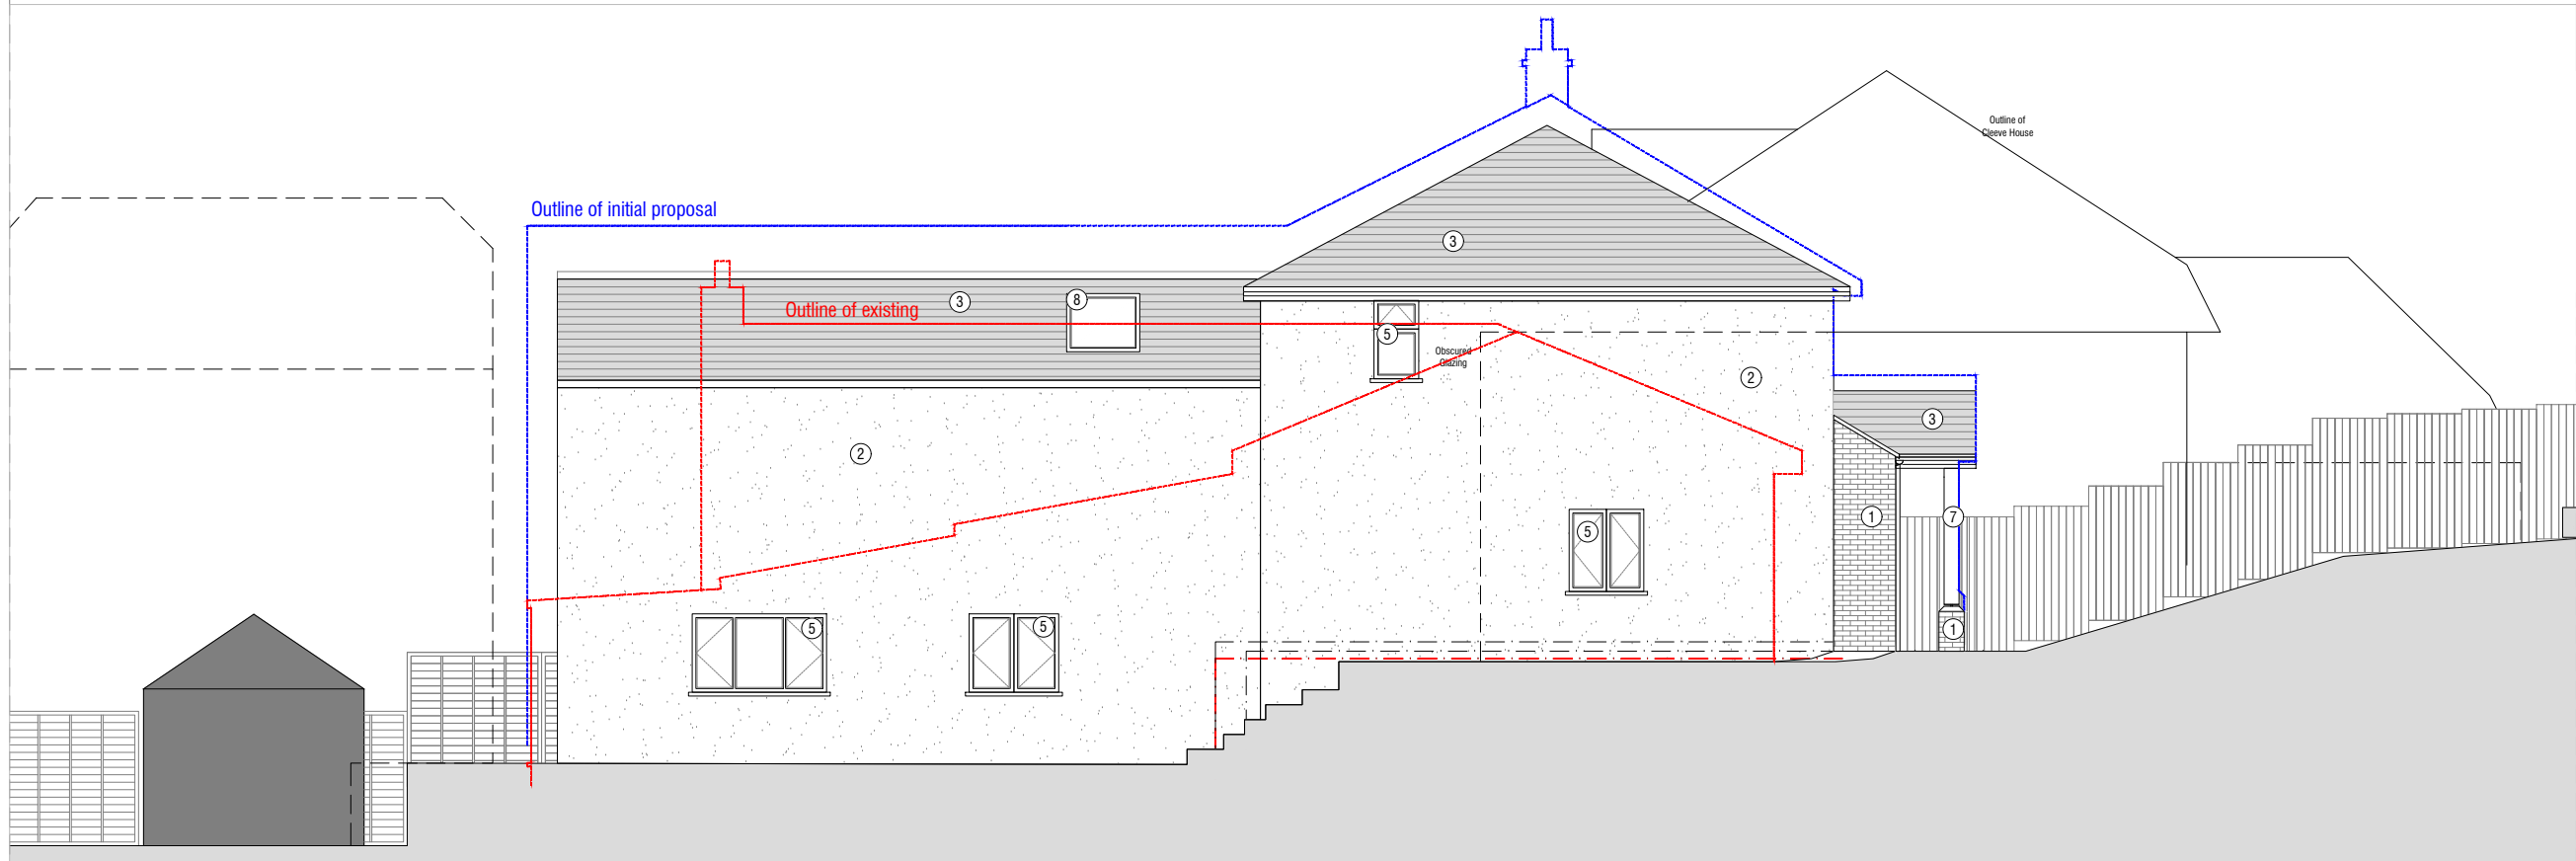

02 - Proposed Side Elevation (South-West)

- General Notes:**
- Do not scale drawings other than for planning purposes and refer only to figured dimensions.
 - Contractor is to raise any concerns of discrepancies in this drawing and that of what is noted on site to the architect before building works commence.
 - In the circumstance that the drawing relates to an existing building or setting, the contractor is to confirm there is no conflict between this drawings dimensions and the actual building/settings dimensions.
 - Refer to all other project consultants and specialists drawings and specifications.
 - It is the contractor responsibility to ensure all site dimensions, levels and setting out is in line with the architects drawings.
 - Refer to the Structural Engineers drawings for full details on structure where necessary

Materials Key

①	Brick Facing
②	Render
③	Slate Roof
④	Timber Glazed Windows / Doors
⑤	Aluminium Glazed Windows / Doors
⑥	Dark skies compliant external lights
⑦	Timber Porch
⑧	Velux Rooflights
—	Existing Outline
- - -	Outline of initial proposal

Rev:	Date:	Revision History:
P7	09.06.26	Mass and material alterations
P6	13.05.26	Rear plan reduced 500mm and sides 400mm
P5	28.04.26	Brickwork added
P4	28.04.26	Hipped roof added
P3	10.04.26	Roof and Window Adjustments
P2	26.02.26	Planning Issue
P1	16.02.26	Planning Issue

ESDON
ARCHITECTURE

T: 01722 680 419
M: 07810 647 790
W: info@esdon-architecture.com

Project:
25-025
Cherry Bank

Designed by:	EE	Checked:	EE
Drawn By:	EE	Approved:	EE

Scale: @A3
1:100

Status:
Planning

Drawing Title:
Proposed Elevations

Drawing No:
10-201

Rev:
P7

