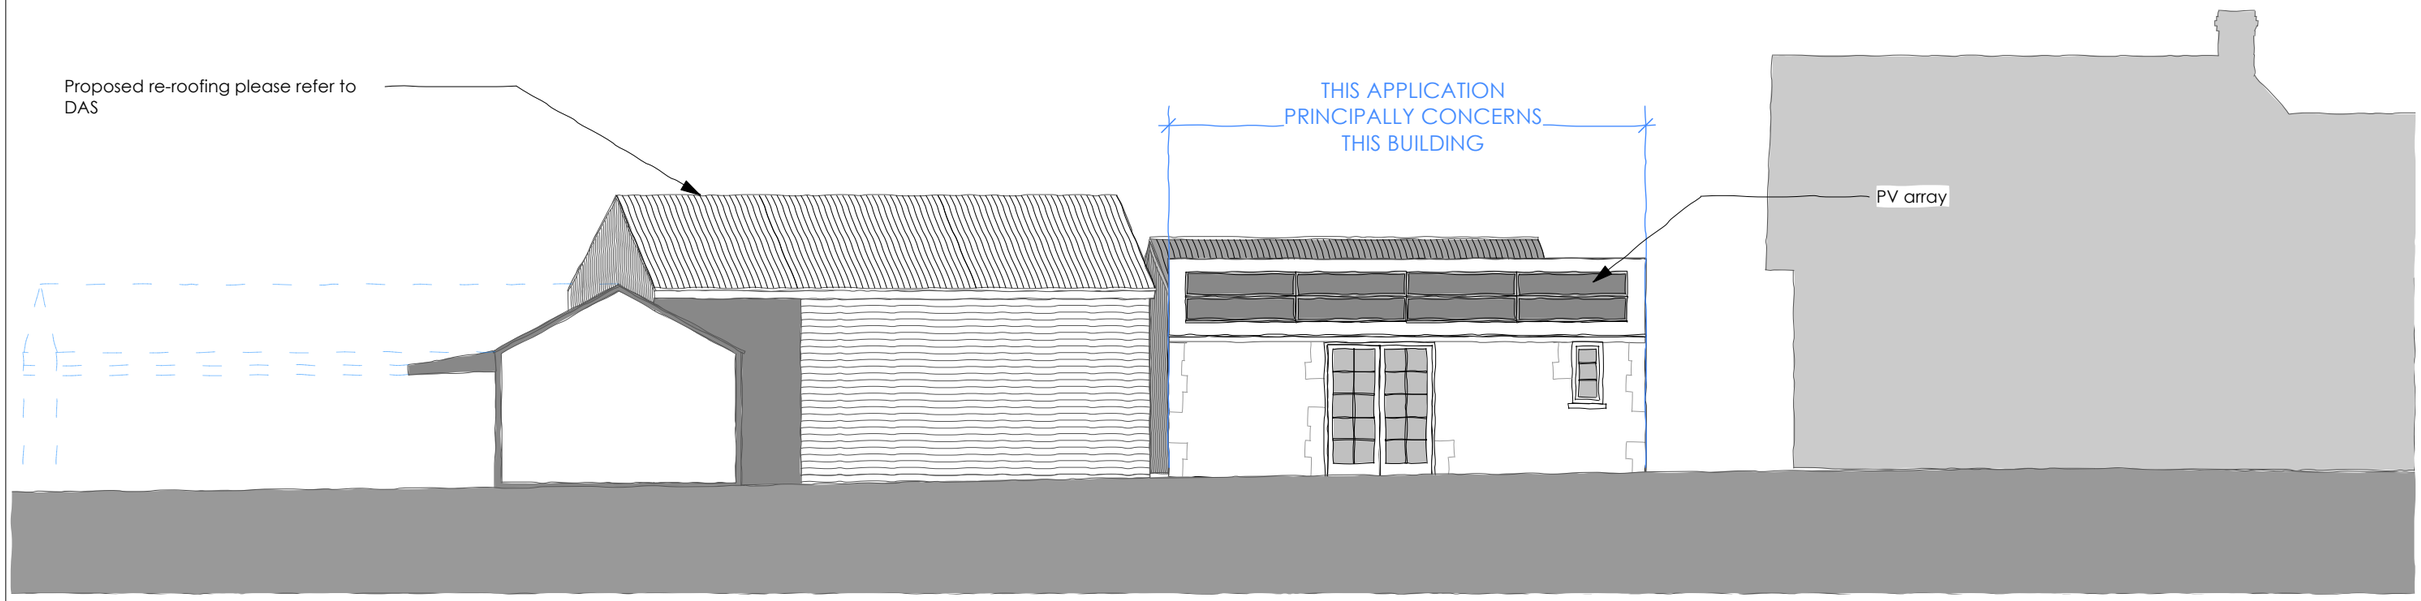

PROPOSED SECTIONAL ELEVATION B FROM SOUTH WEST

EXISTING OUTBUILDINGS

CARPORT CONVERSION

OUTLINE EX HOUSE

PROPOSED ELEVATION FROM NORTH WEST

EXISTING OUTBUILDINGS

EXISTING OUTBUILDINGS

0 1 2 3 4

1:100 METRES

AMENDMENT: DATE

Status: PLANNING

Job no / drawing no: 868 P CP 21

Job title: 62 USW-Stables

Drawing title: Prop Elevations 2

Date: APRIL 2026 | Sheet: A3 | Scale: 1:100 | Drawn by | Checked by

hetreed ross architects
hra
www.hetreedross.com 01225 755867