


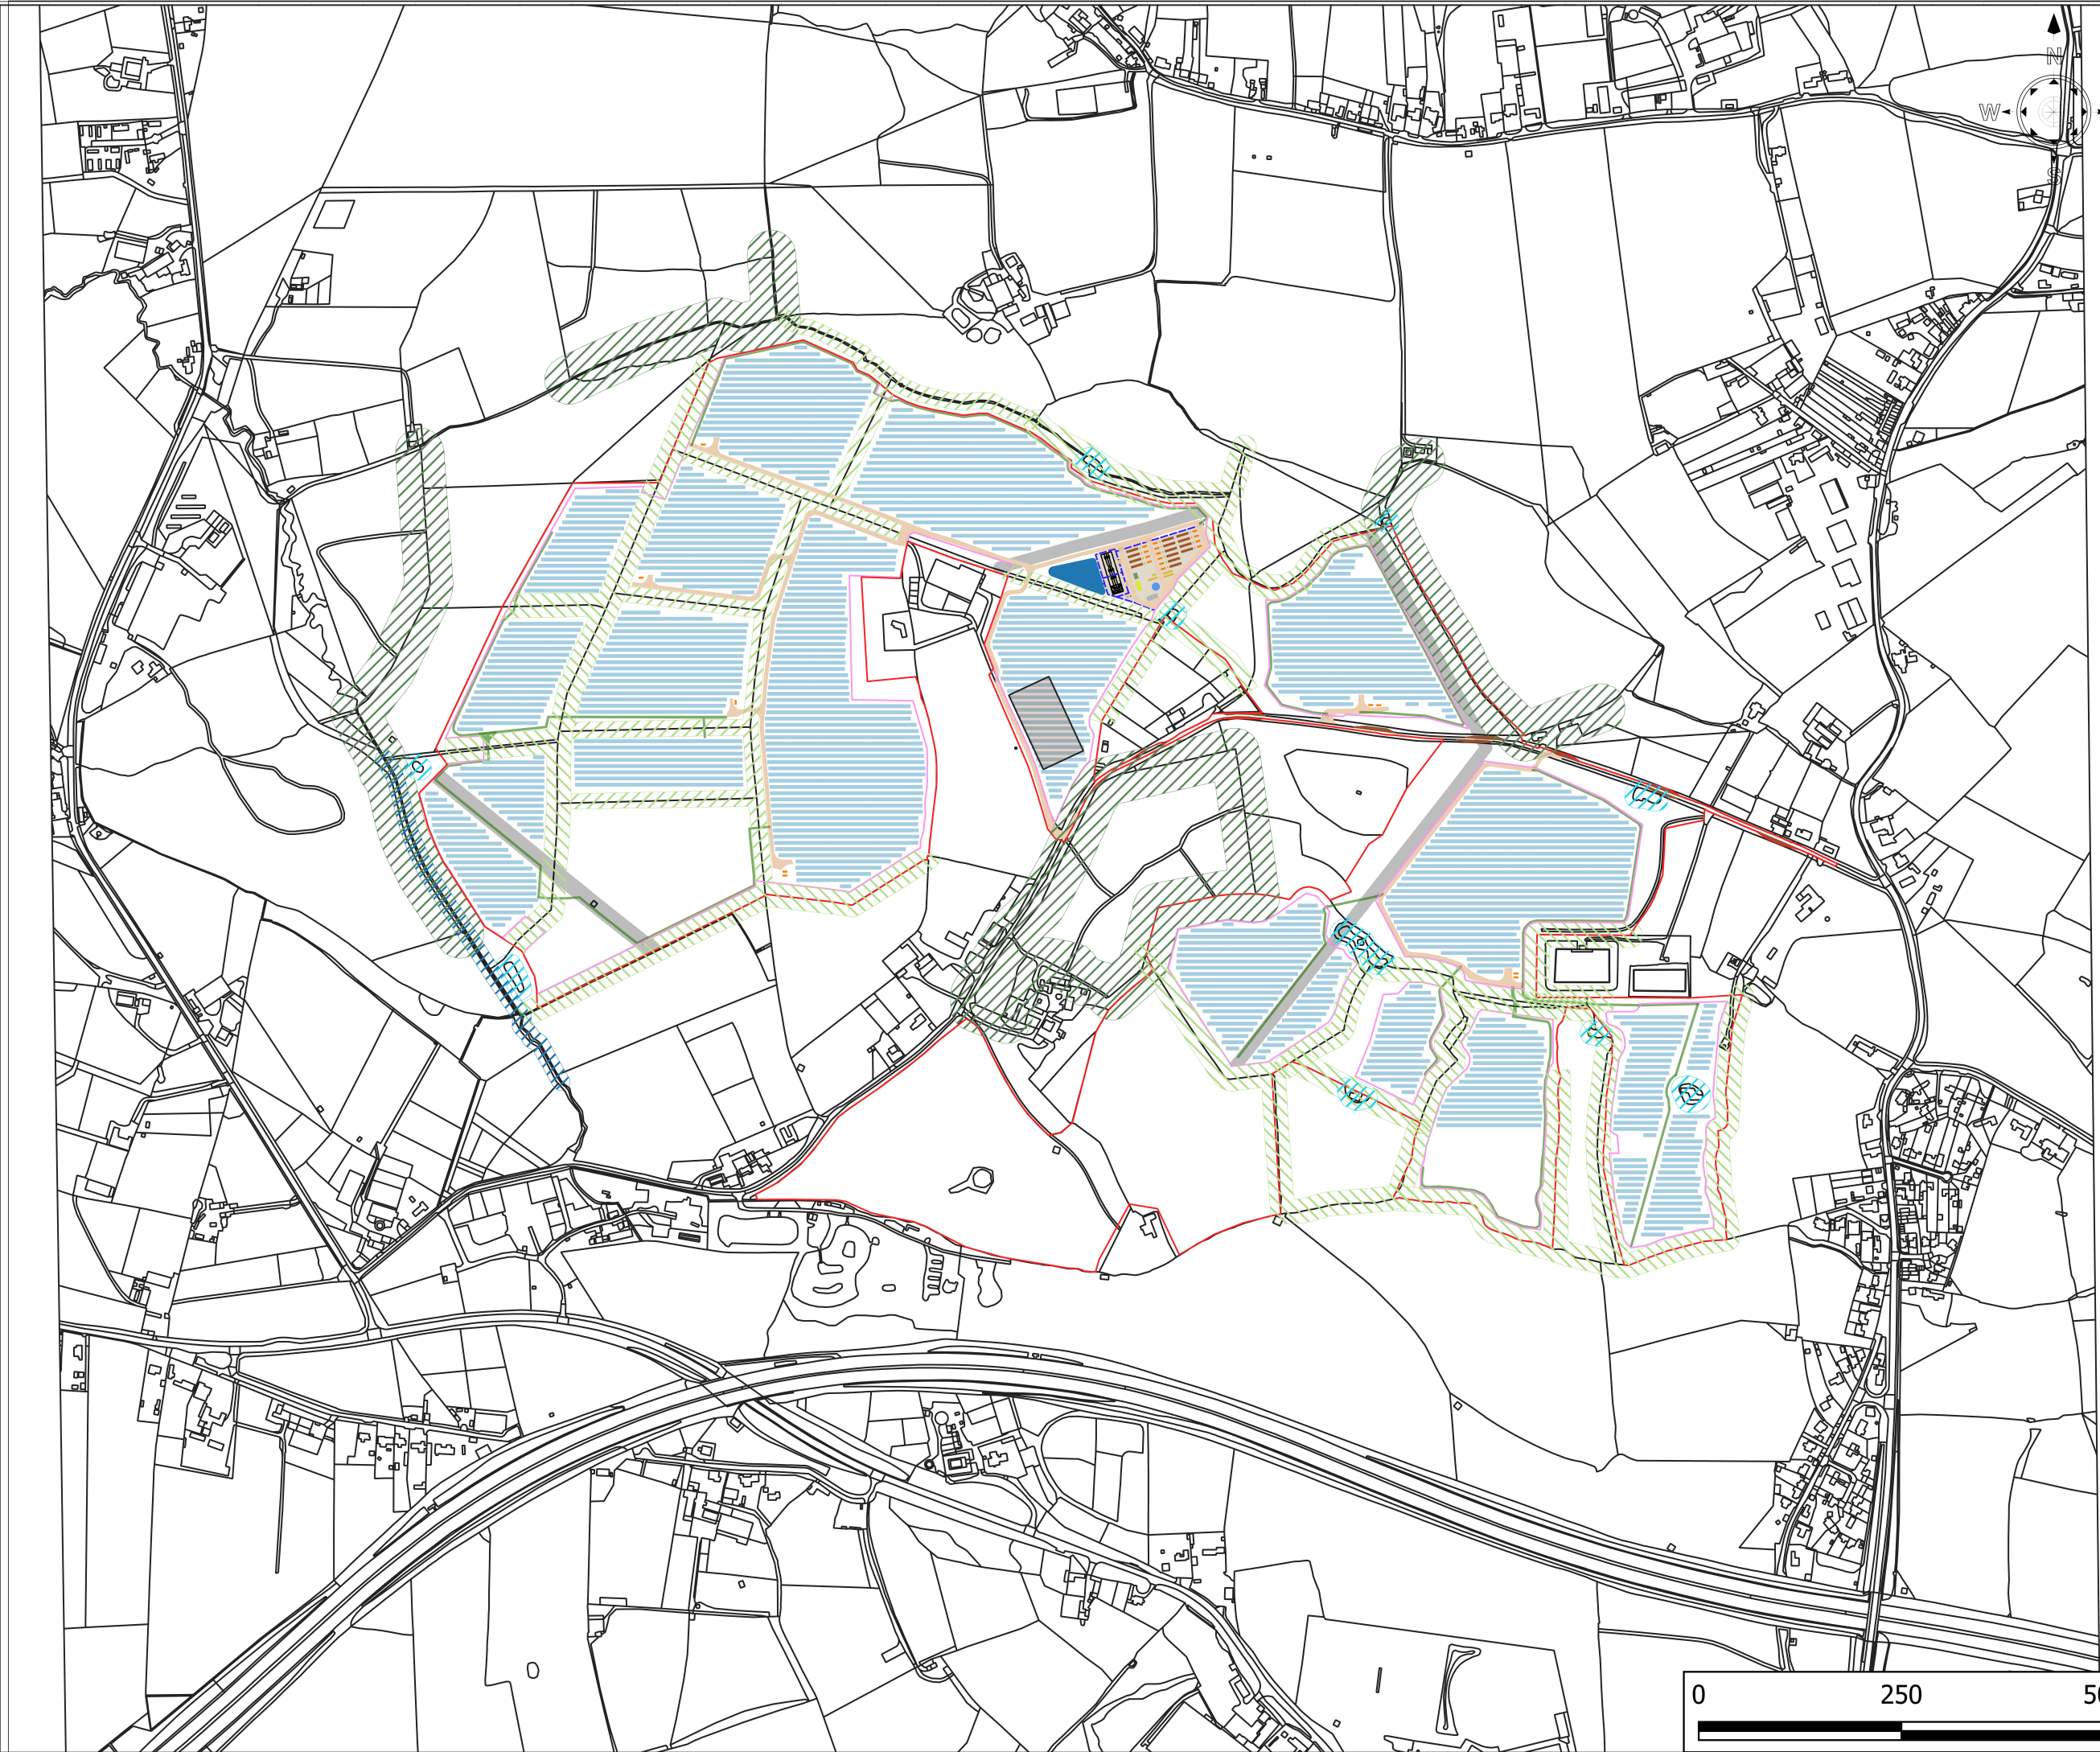

THIS DRAWING HAS BEEN PRODUCED BY AMPYR SOLAR EUROPE LTD. IN CONNECTION WITH THE PROJECT. ITS COPYRIGHT AND INTELLECTUAL PROPERTY HEREIN, ARE AND SHALL AT ALL TIMES REMAIN THE PROPERTY OF AMPYR SOLAR EUROPE LTD., UNLESS OTHERWISE AGREED IN WRITING BETWEEN THE PARTIES. IN NO EVENT SHALL THE OWNER COPY OR USE THE DRAWING FOR ANY PURPOSE OTHER THAN THOSE IN RELATION TO THE PROJECT WITHOUT THE PRIOR WRITTEN PERMISSION OF AMPYR SOLAR EUROPE LTD.

- LEGEND:**
- Attenuation Basin
 - BESS Management Units
 - BESS Units
 - Car Parking
 - Communication Tower
 - Customer Substation
 - DNO Control Substation
 - DNO Waste
 - Flood Lights
 - Gates
 - Indicative Construction Compound
 - MV Station
 - Overhead transmission line buffer
 - Passing Places
 - Perimeter Fence
 - Perimeter Track
 - Segregated Waste Management
 - Solar Panels
 - Storage Container
 - Substation Access Road
 - Substation Gravel Area
 - Substation Perimeter Fence
 - Switchyard
 - Red Line Boundary
 - Water Tank
 - Ancient Woodland 30m buffer zone
 - Ponds 10m buffer zone
 - Watercourse 15m buffer zone
 - Hedgerow 10m buffer zone
 - Hedgerow 15m buffer zone

Inset map showing substation design:



As built	Information only	For approval	For construction
	X	X	

REVISION HISTORY			
Rev	Date	Remarks	Prepared by
1	01.06.26	Ecological Buffer Zones	MB

PROJECT: Flaxlands Solar Farm
PROPOSER: AMPYR Solar Europe
DRAWING TITLE:
Ecological Buffer Zones

CRS: OSGB36 / British National Grid
X CENTER: 406758.65394436056
Y CENTER: 185110.11165820927

SCALE @ A3: 1:7500

