

HW
20/6/2026




EXISTING WEST ELEVATION




EXISTING EAST ELEVATION




PROPOSED WEST ELEVATION

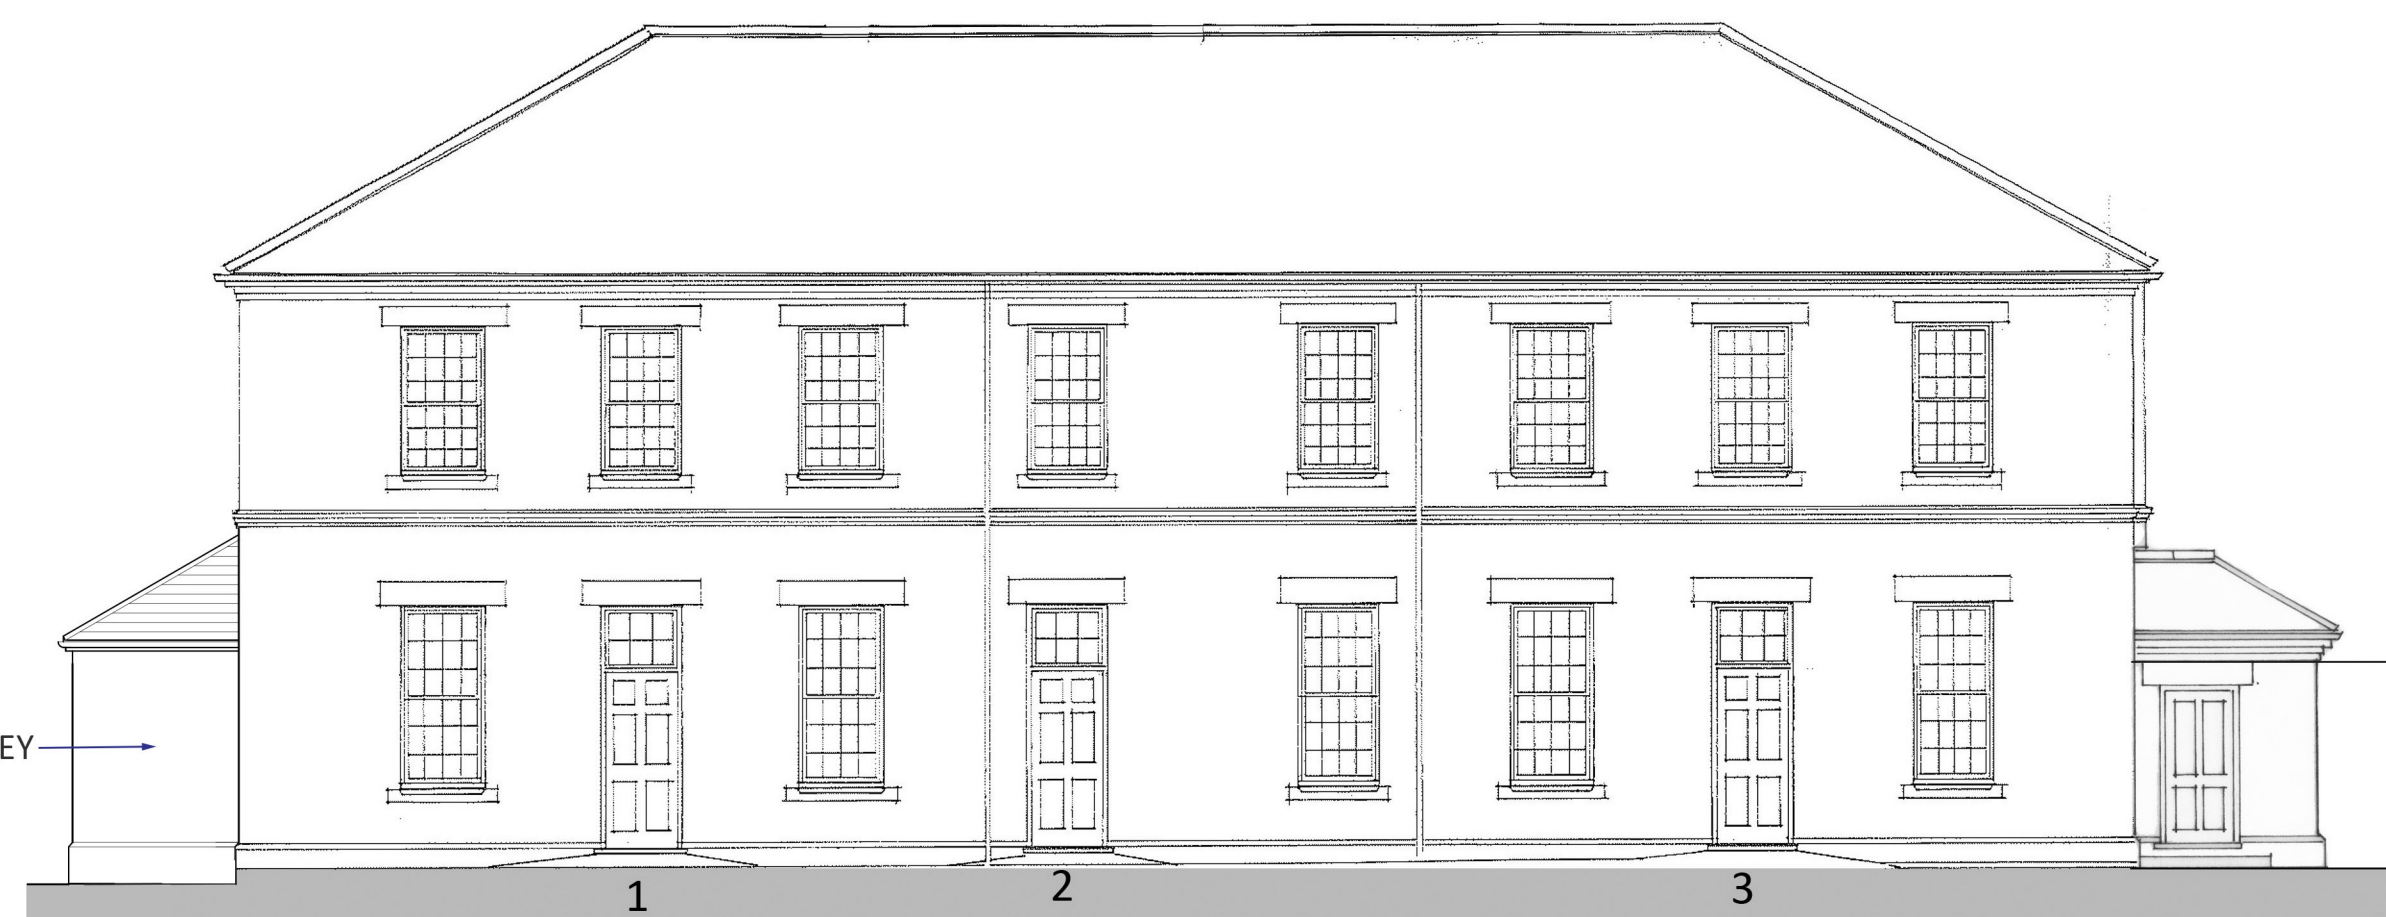


PROPOSED EAST ELEVATION

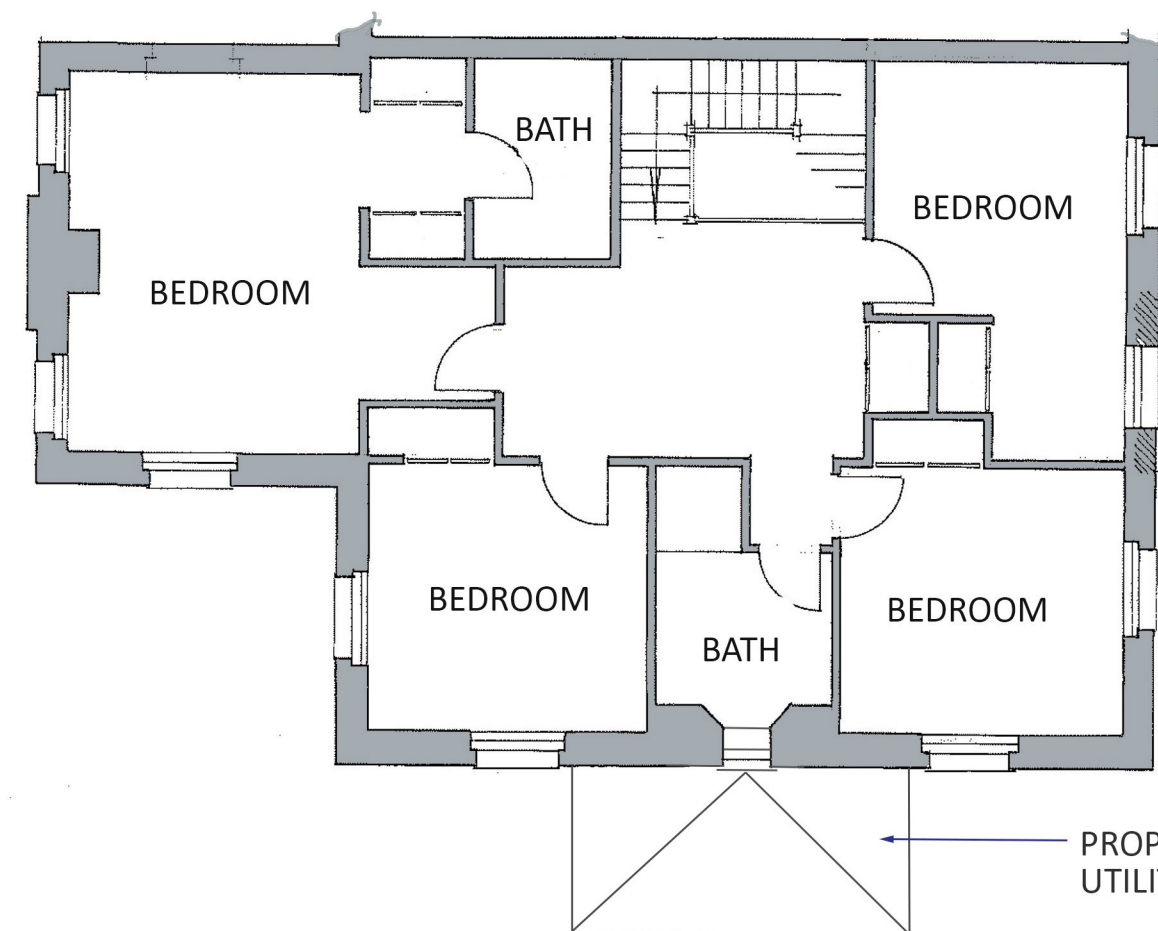


PROPOSED FIRST FLOOR

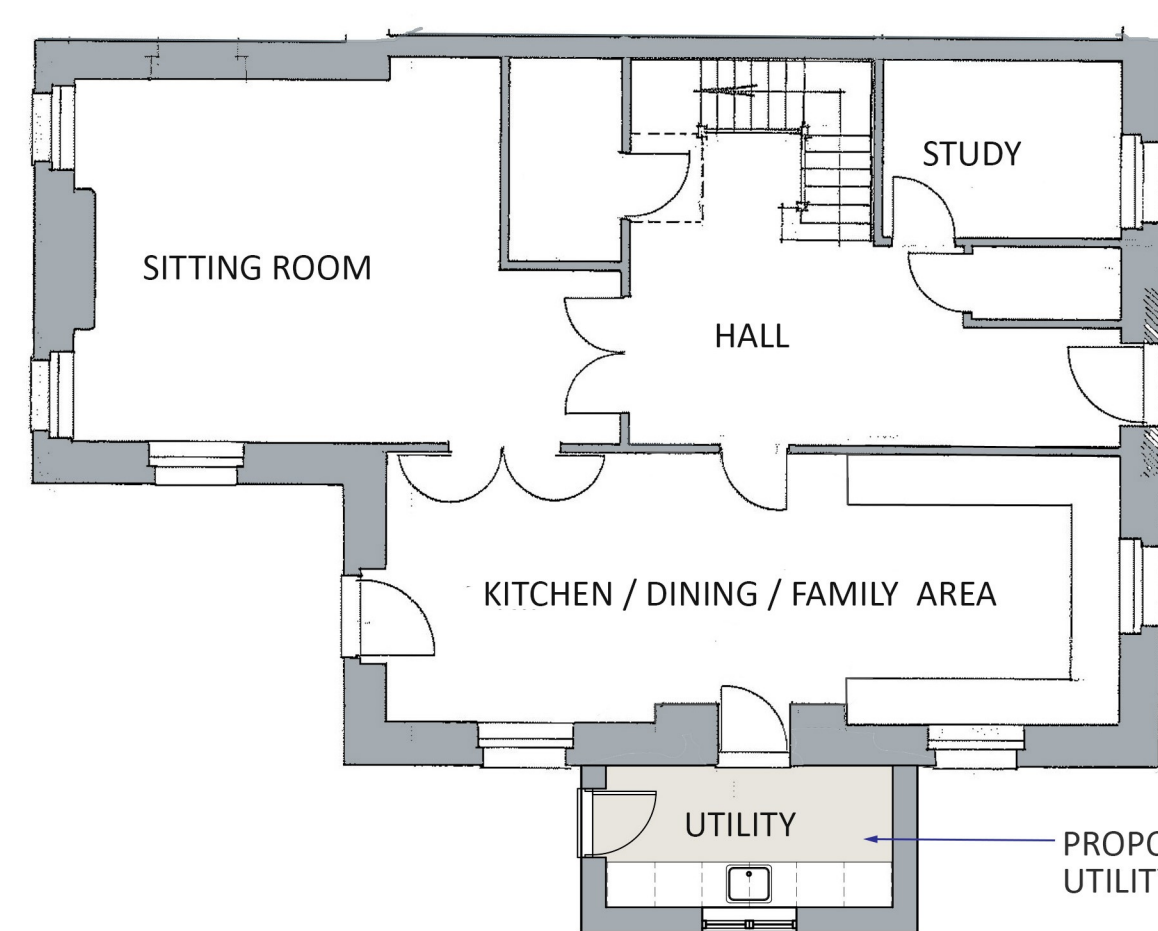


PROPOSED GROUND FLOOR

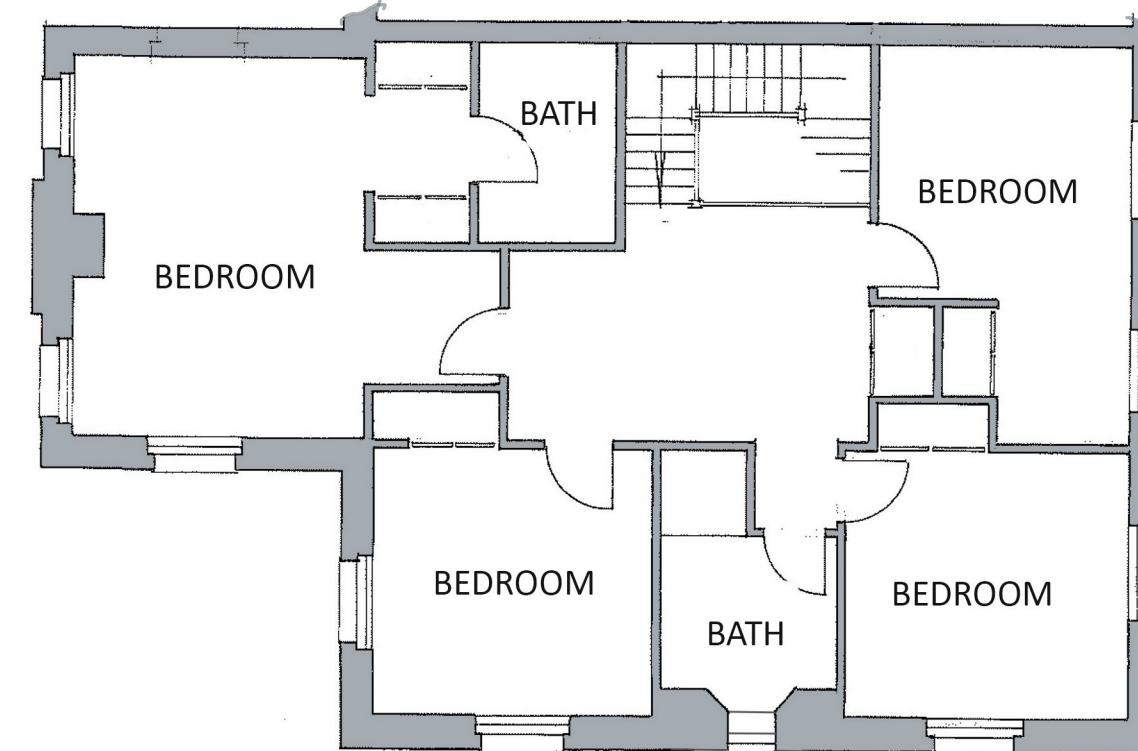

EXISTING FIRST FLOOR

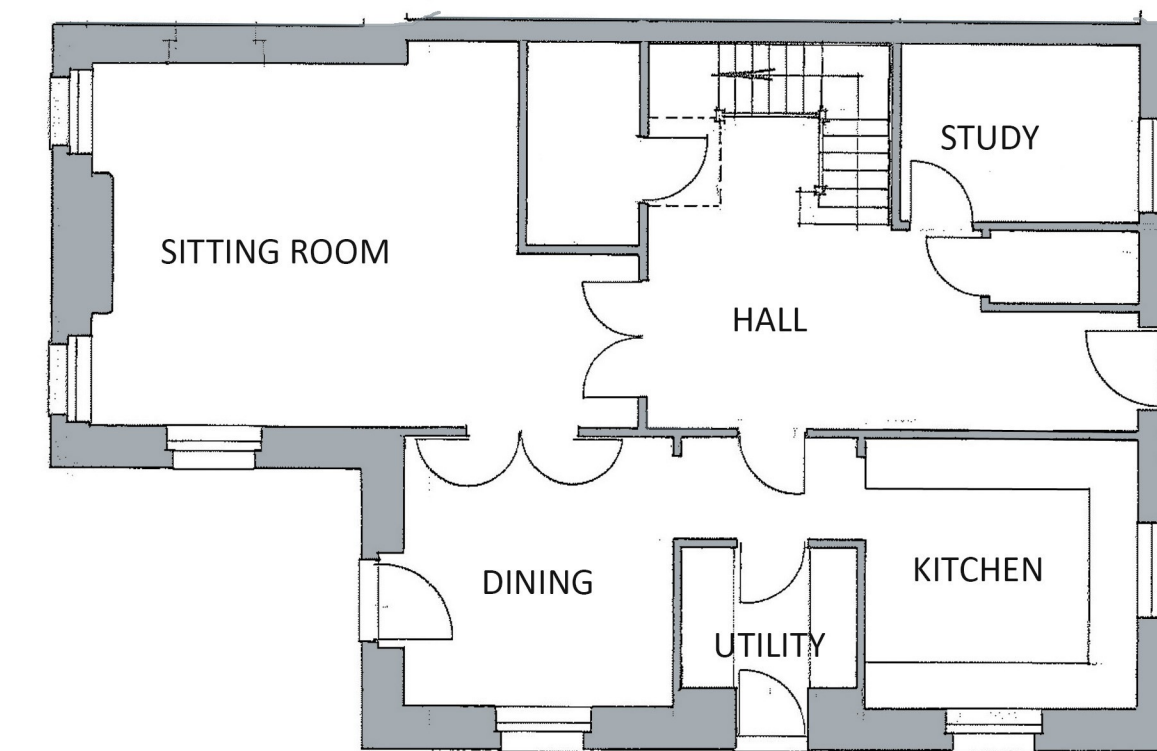

EXISTING GROUND FLOOR

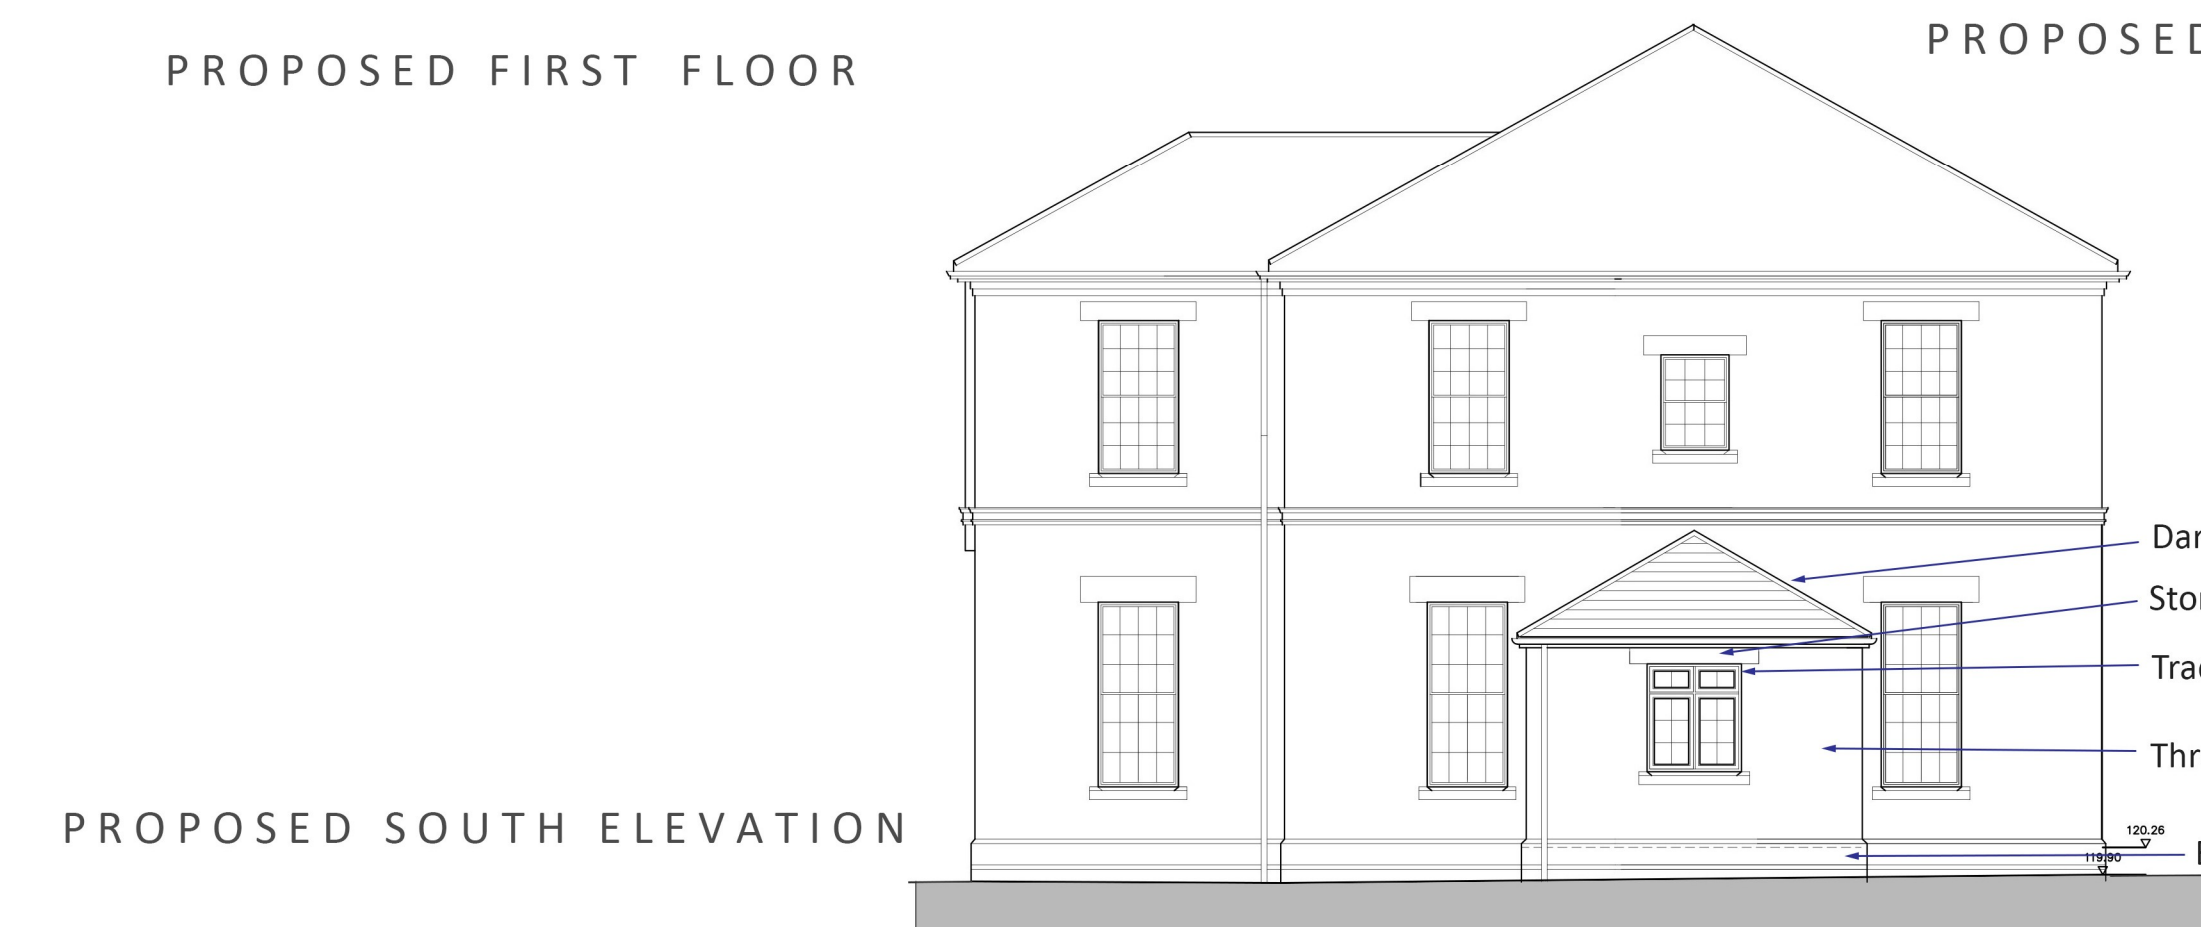

PROPOSED SOUTH ELEVATION



EXISTING SOUTH ELEVATION

- Dark grey natural slate
- Stone lintel
- Traditional window style
- Through-colour textured render
- Brick plinth to match existing



PROJECT

Proposed extension to 1 Walnut House, Eyles Road, Devizes

ALL FIGURED DIMENSIONS ARE TO BE TAKEN IN PREFERENCE TO SCALED DIMENSIONS AND ANY INACCURACIES ARE TO BE REPORTED TO THE ARCHITECT. DIMENSIONS TO BE CHECKED ON SITE BEFORE ANY WORK IS PUT IN HAND OR PREFABRICATED. COPYRIGHT OF THIS DRAWING IS RETAINED BY THE ARCHITECT AND IT MUST NOT BE REPRODUCED WITHOUT THEIR WRITTEN CONSENT.

REVISION		DATE		AMENDMENTS						
-		-		-						
0	1	2	3	4	5	6	7	8	9	10m
- 1:100										
SCALE BAR										

Plans & elevations
MATHEWSON WATERS ARCHITECTS
1:100 @ A1
The Old Surgery
Crowle Road · Lambourn
Berkshire · RG17 8NR
enquiries@mw-architects.co.uk
01488 732131
www.mw-architects.co.uk
© MATHEWSON WATERS ARCHITECTS LTD
26011-104