




SITE LOCATION PLAN
SCALE 1:1250

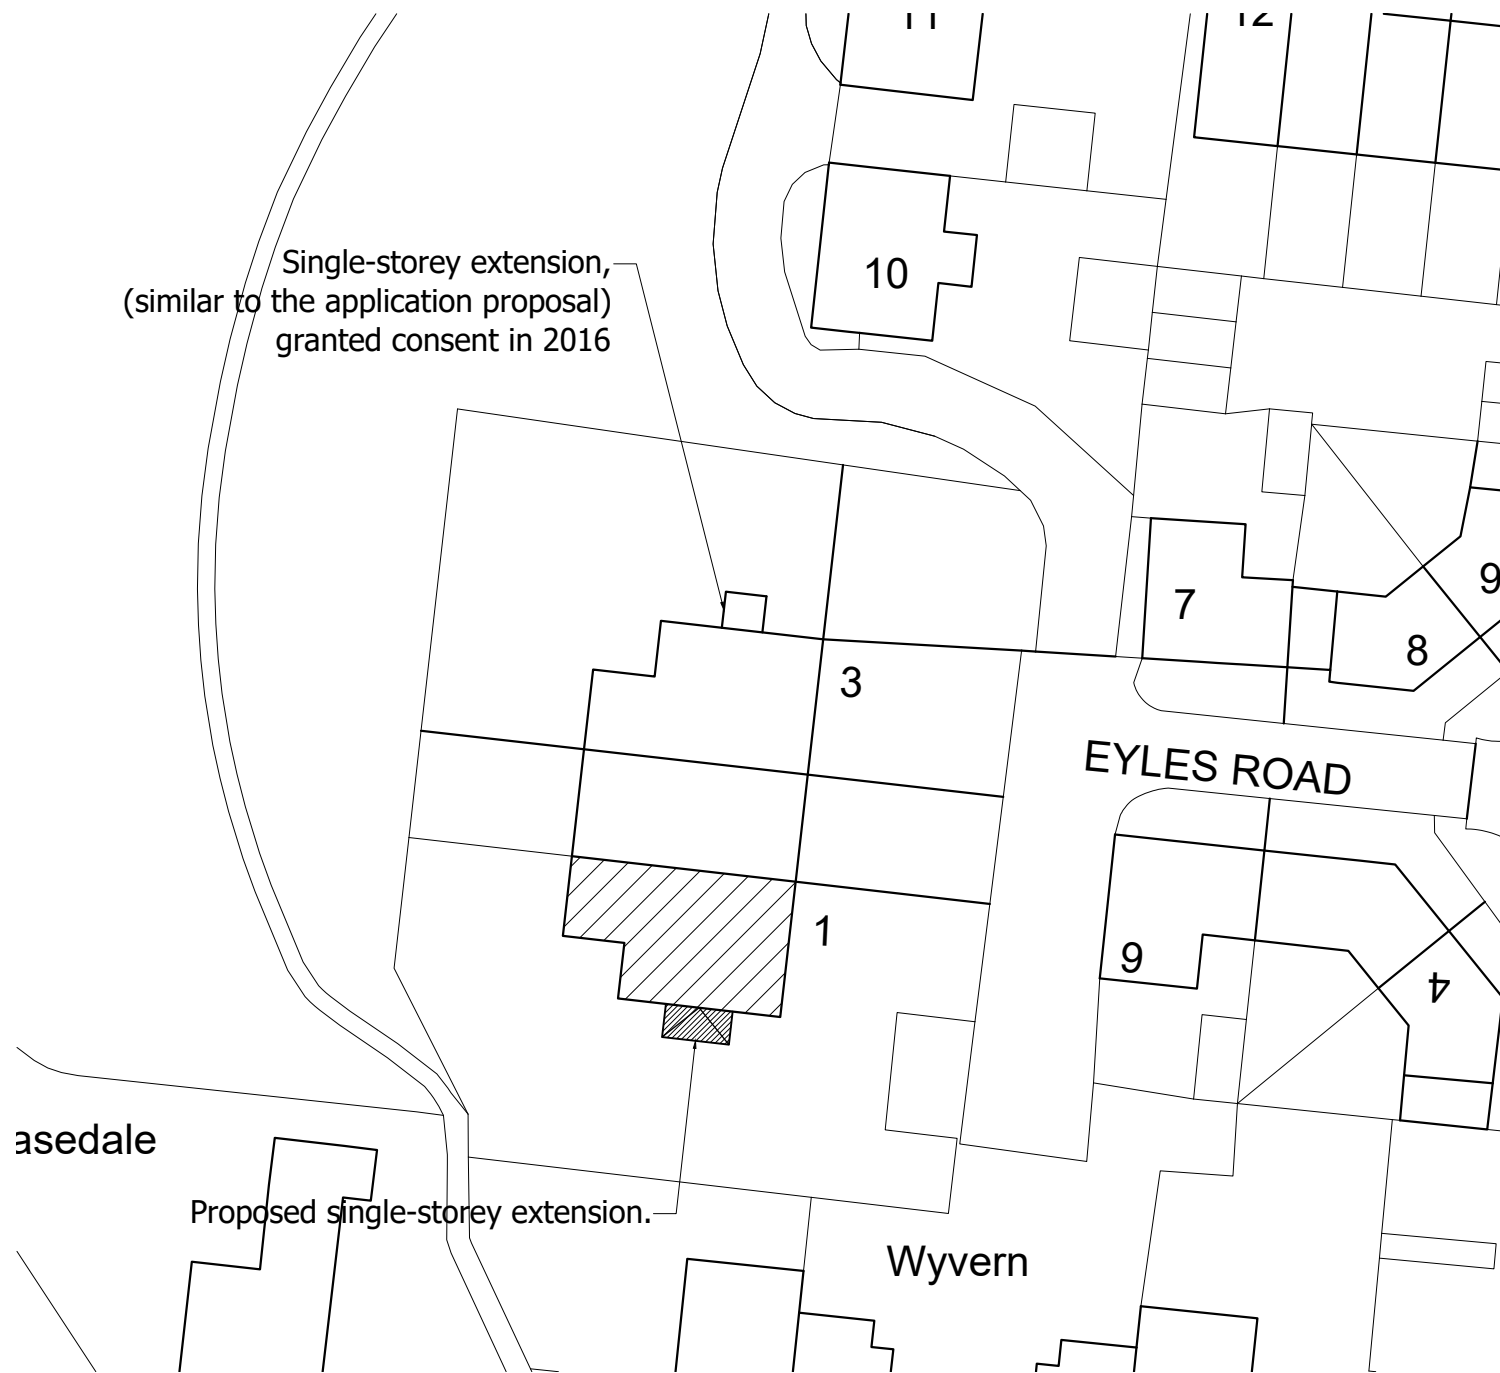


BLOCK PLAN
SCALE 1:500



PROJECT

Proposed extension to 1 Walnut House, Eyles Road, Devizes

ALL FIGURED DIMENSIONS ARE TO BE TAKEN IN PREFERENCE TO SCALED DIMENSIONS AND ANY INACCURACIES ARE TO BE REPORTED TO THE ARCHITECT. DIMENSIONS TO BE CHECKED ON SITE BEFORE ANY WORK IS PUT IN HAND OR PREFABRICATED. COPYRIGHT OF THIS DRAWING IS RETAINED BY THE ARCHITECT AND IT MUST NOT BE REPRODUCED WITHOUT THEIR WRITTEN CONSENT.

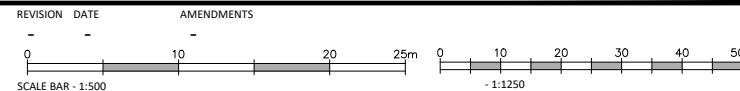

SITE LOCATION & BLOCK PLAN
MATHEWSON WATERS ARCHITECTS
1:1250/ 1:500 @ A3
enquiries@mw-architects.co.uk
01488 73131
www.mw-architects.co.uk
The Old Surgery
Crowle Road · Lambourn
Berkshire · RG17 8NR
enquiries@mw-architects.co.uk
01488 73131
www.mw-architects.co.uk
© MATHEWSON WATERS ARCHITECTS LTD
26011-100
RIBA #