




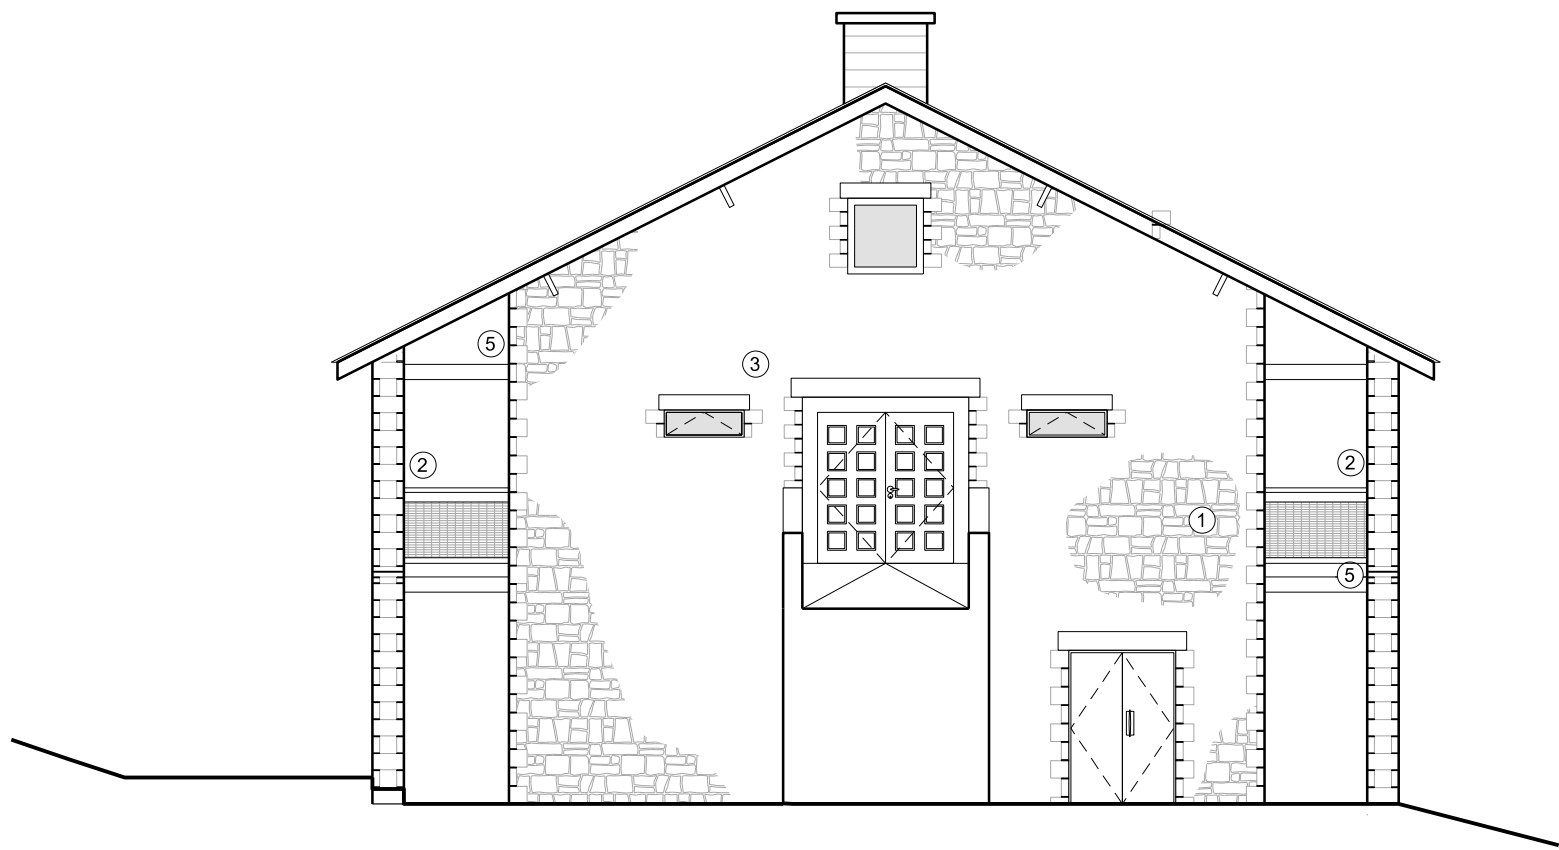


EAST ELEVATION

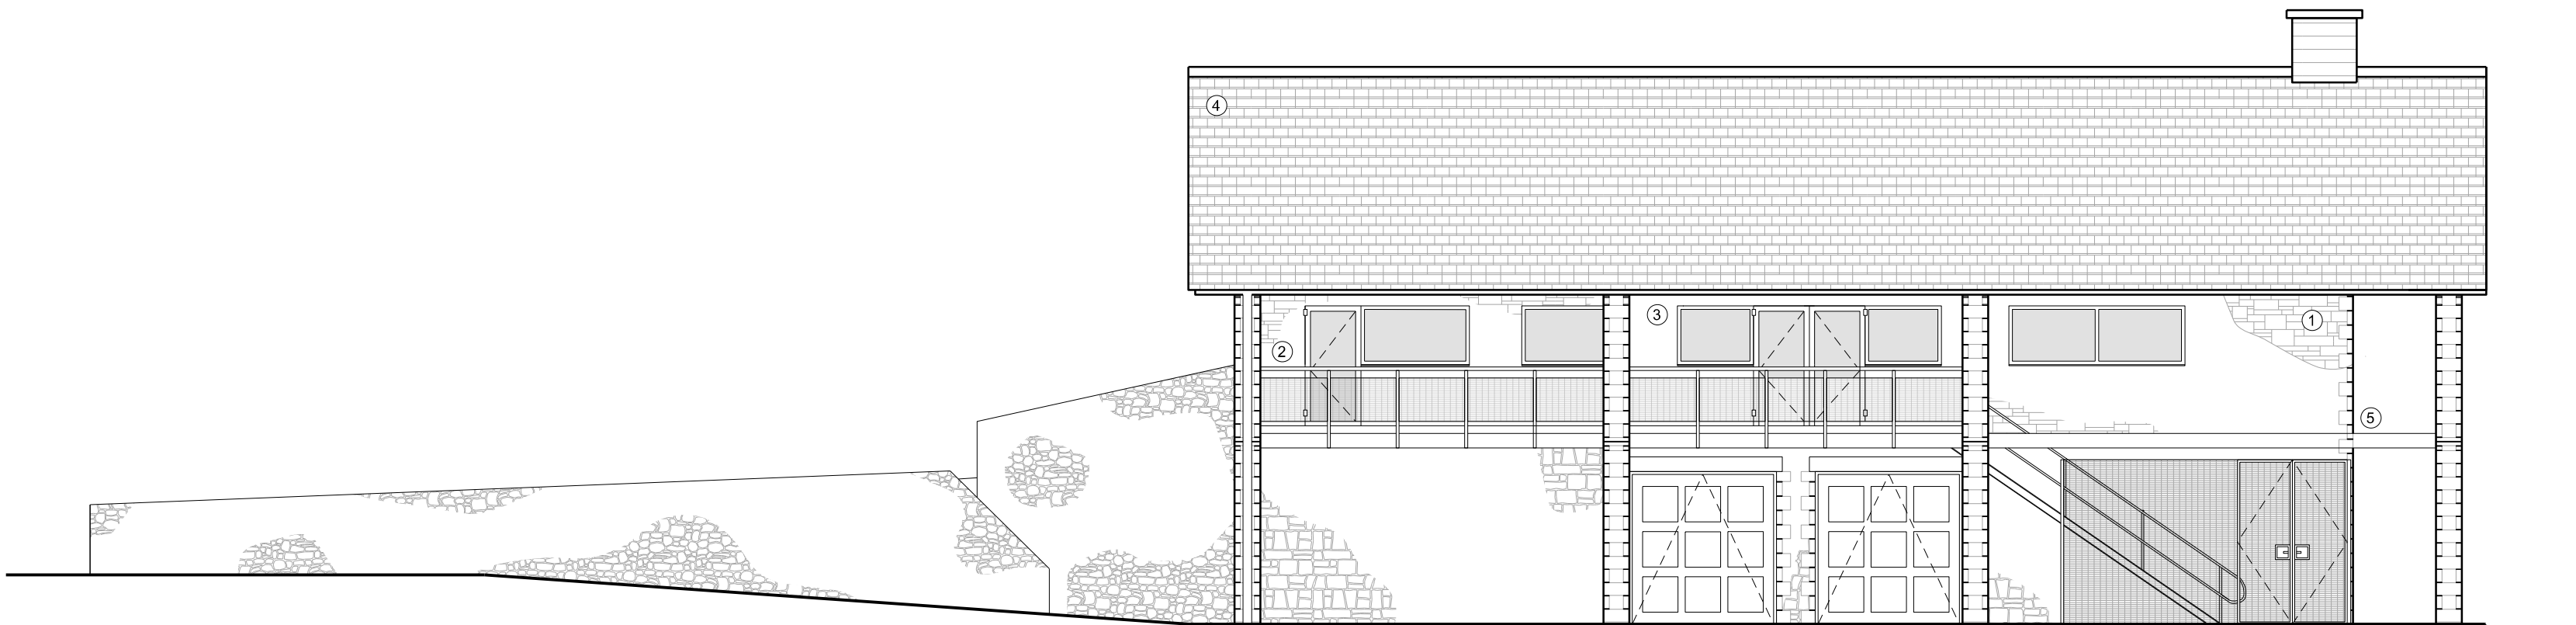

NORTH ELEVATION

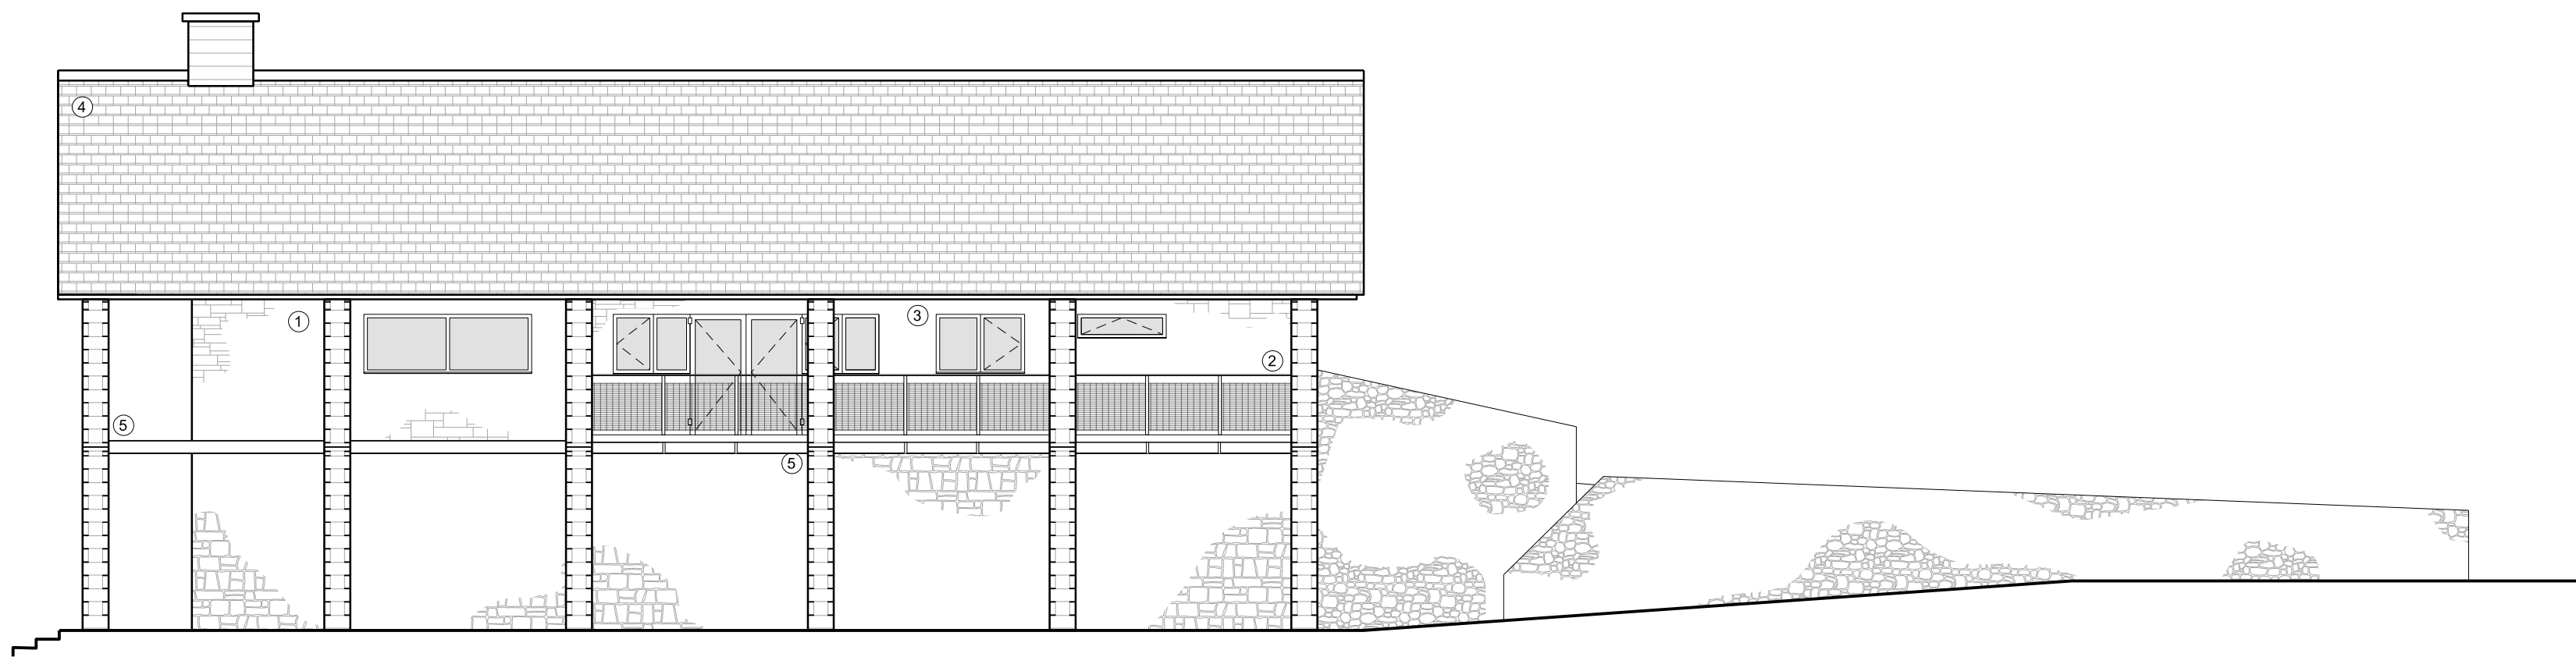

SOUTH ELEVATION

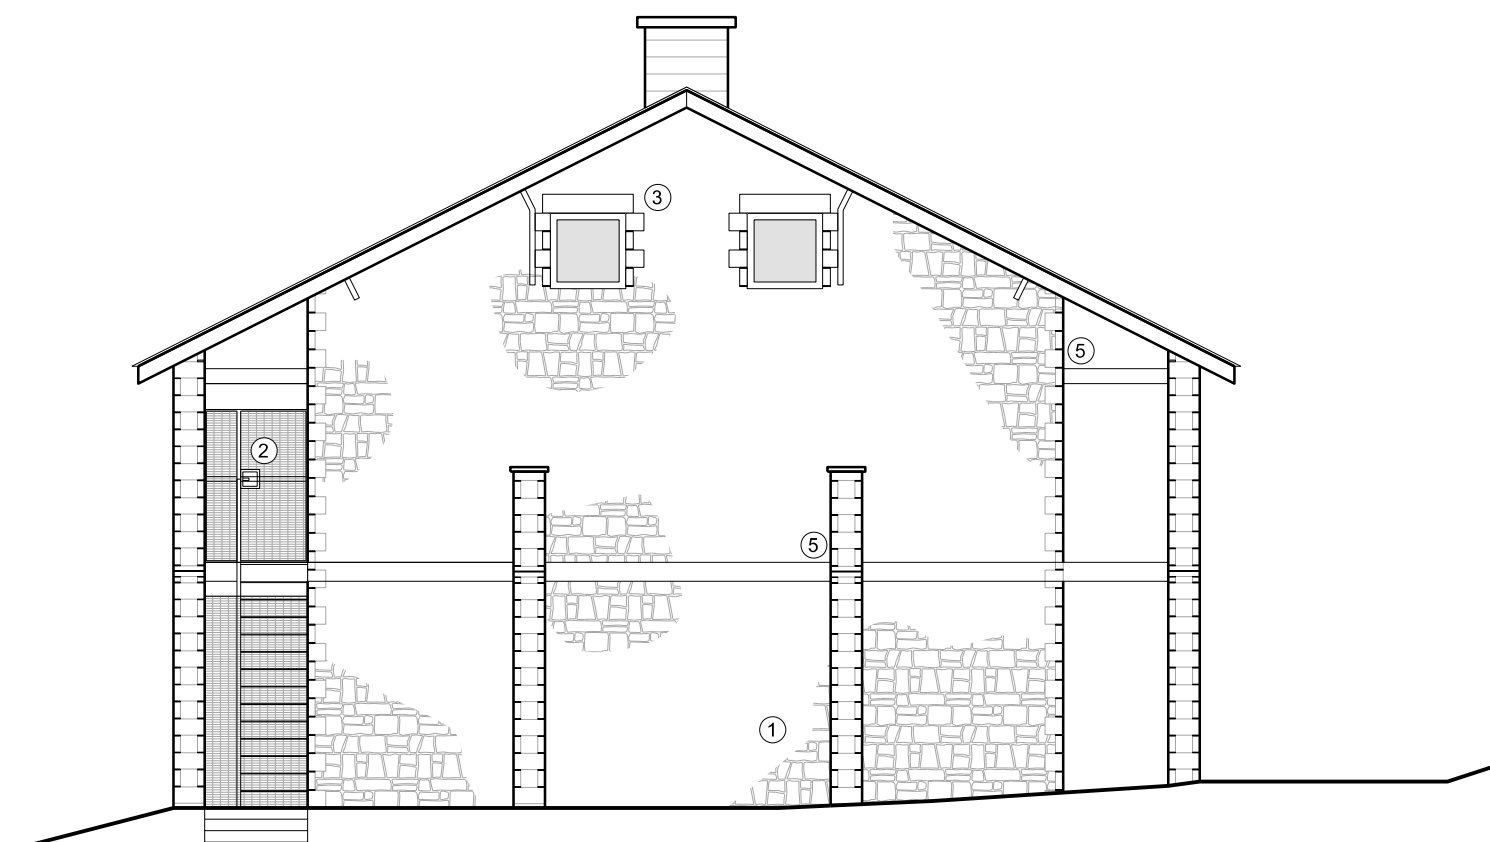

WEST ELEVATION

0 10 20 30m SCALE BAR 1:100

MATERIALS KEY:

- 1 - Existing Bath stonework
- 2 - Existing metal railing
- 3 - Existing windows
- 4 - Existing roof tiles
- 5 - Existing steel structure

A 22/03/26 Elevation notes updated
REV DATE DETAILS

MITCHELL
ELEY
GOULD

Melksham Adventure Centre Association
Adventure Centre
Lowbourne, Melksham, Wiltshire, SN12 7QU
Existing Elevations

Planning Nov25 1:100@ISO A1 IL KE

2553 AL(0)010 A

© MITCHELL ELEY GOULD ARCHITECTS 01225 789033
THE ICE HOUSE G/F NORTH OFFICE 124-126 WALCOT STREET BATH BA1 5BG

USE FIGURED DIMENSIONS ONLY