



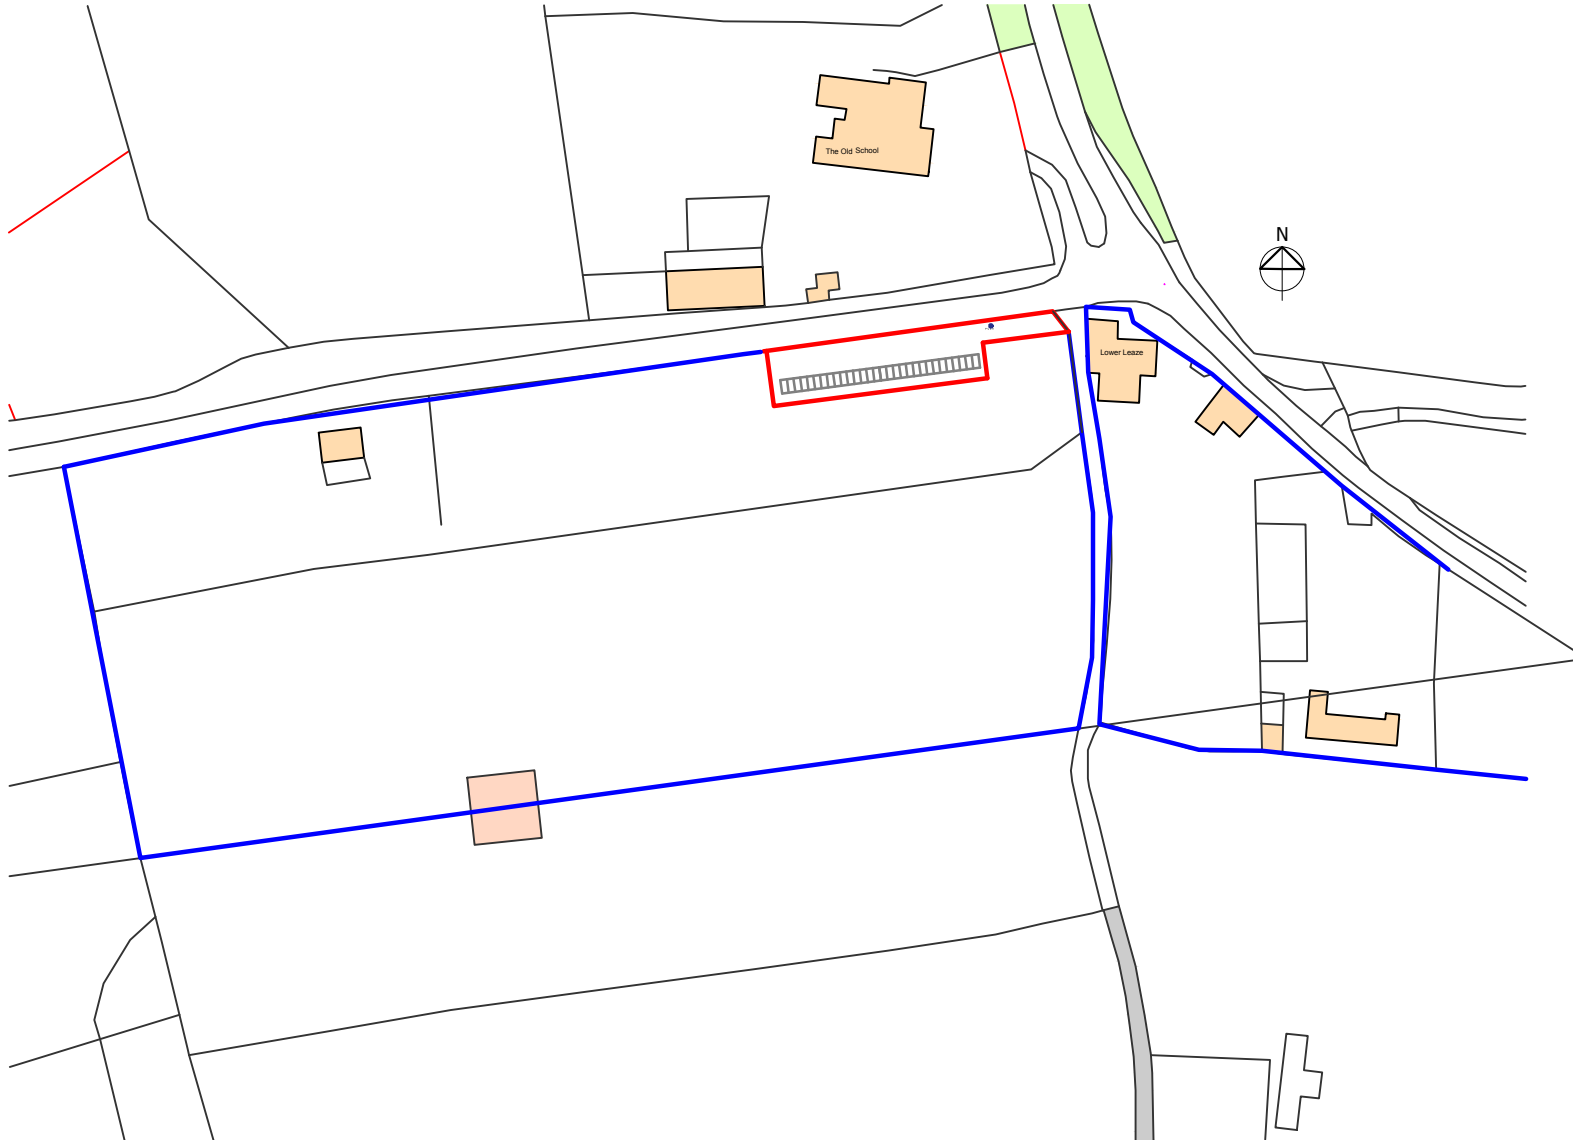

Ordnance Survey, (c) Crown Copyright 2026. All rights reserved. Licence number 100022432

1:1250 @ A4

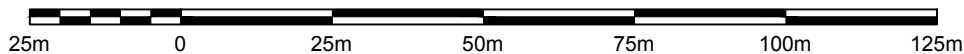

© COPYRIGHT David Cole Design Limited All designs and information conveyed are the intellectual property of David Cole Design Limited. The unauthorized copying, usage or distribution of this drawing or the contents of, in part or in whole is forbidden without the permission of David Cole Design Limited.

All dimensions to be checked and each dimension compared to other dimensions on the drawing/s and against site dimensions and available space on site prior to commencing construction. Any discrepancies or missing dimensions are to be brought to the attention of David Cole Design Limited as responsibility is not accepted for errors made by others when scaling from this drawing unless potential mistakes are brought to the attention of David Cole Design Limited.

David Cole Design Limited accept no liability for any loss damage or expense whatsoever and however arising from any variation or deviance from this drawing or in the execution of the work to which this drawing relates which has not been referred to David Cole Design Limited and their instruction and approval obtained.

REV A Dated June 2026 - Red line boundary adjusted

Lower Leaze Nettleton Installation of a Ground-Mounted Solar Photovoltaic Array

title
Site Location Plan

scale
1:1250 @ A4

Drawing No. Revision:

2026 - 01312 - LOC A

D David Cole
Design
Limited

Barley Croft, Ston Easton Nr Bath BA34DH
Tel : 01781 241105 Mob : 07850 741419
Email : davidcoledesign@btinternet.com