



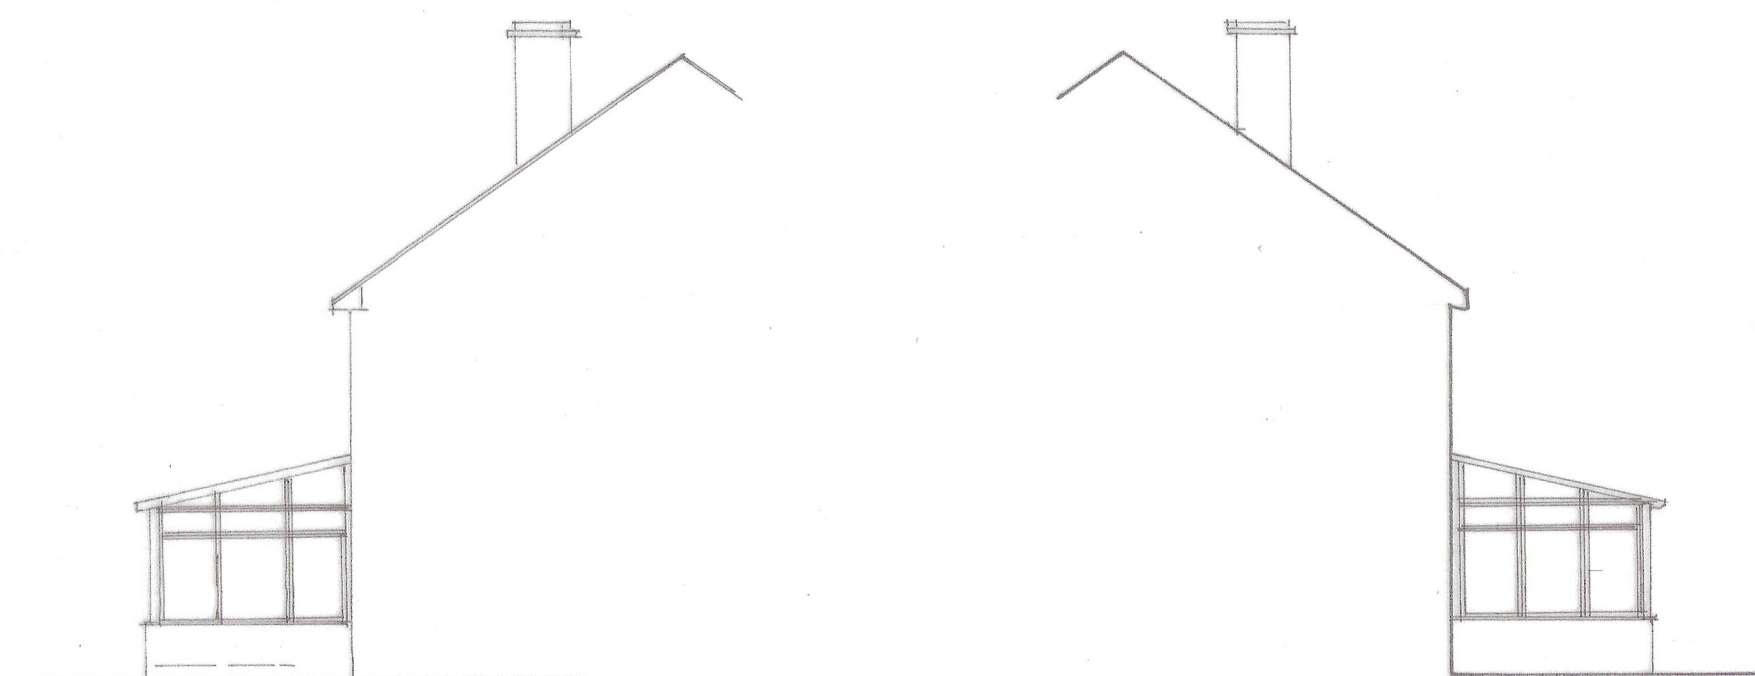


North Elevation

South Elevation

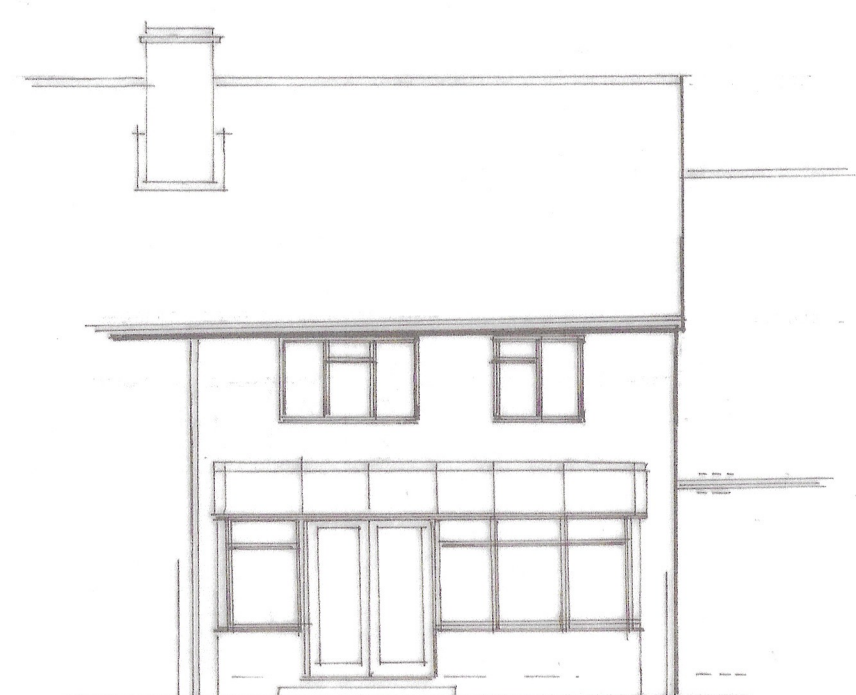


East Elevation

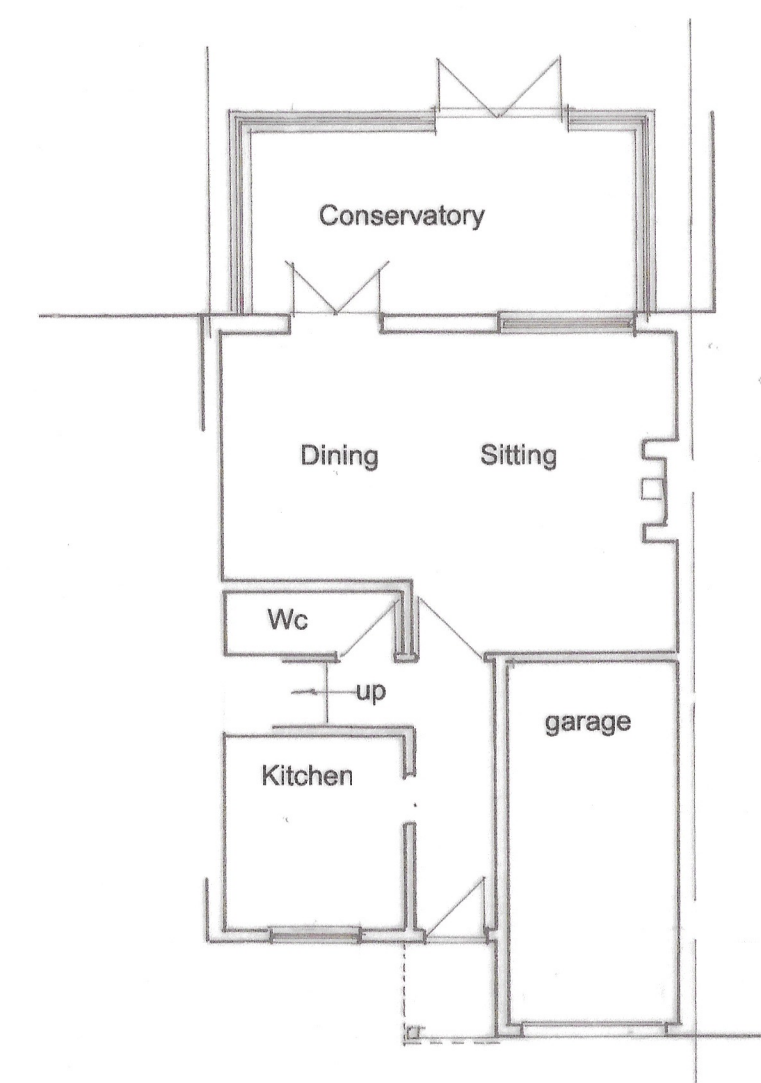

Ground Floor Plan

As Existing

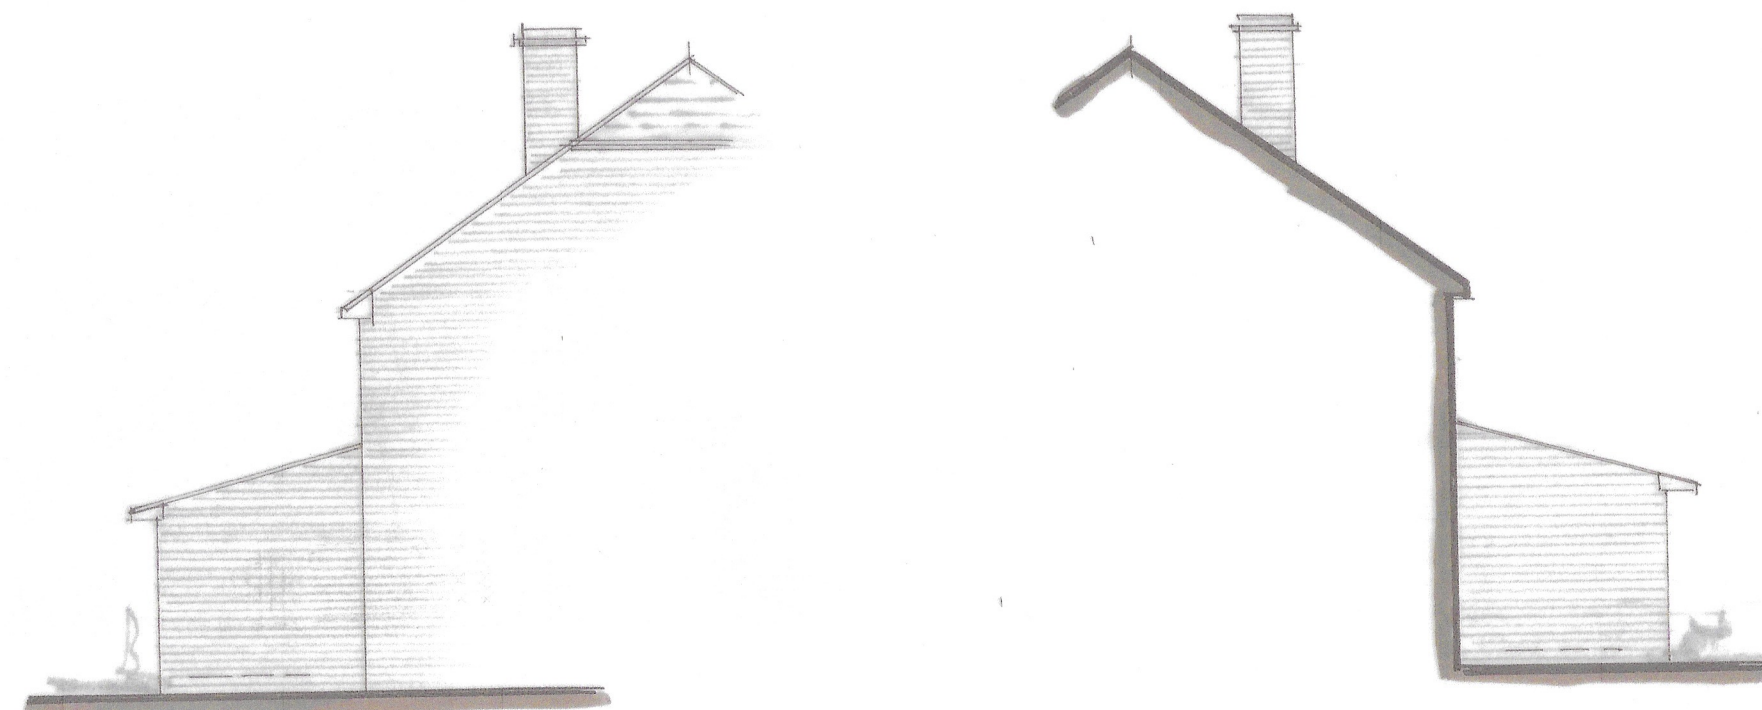


North Elevation

South Elevation




East Elevation

Elevations and roof plan at 1-100

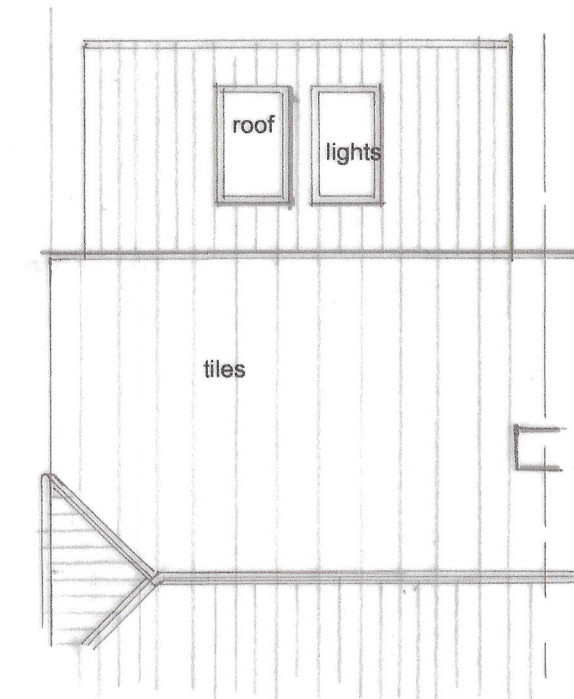


Roof Plan

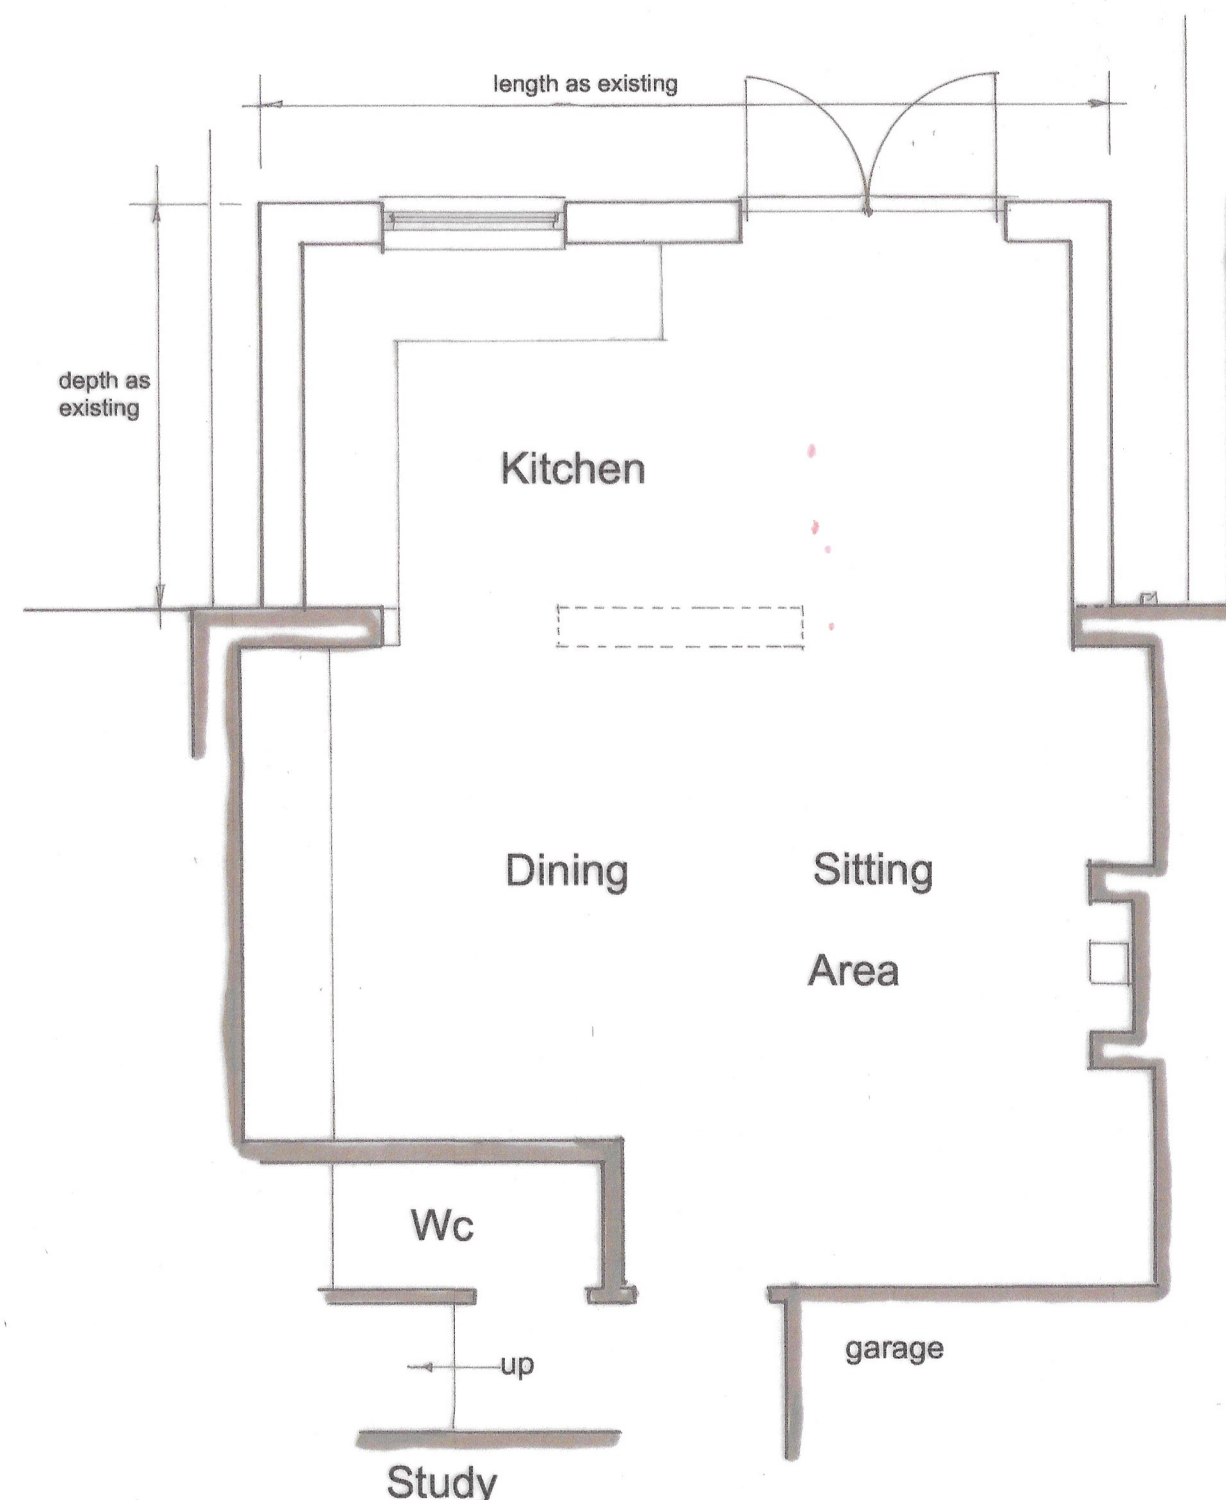


Part Ground Floor Plan

As Proposed

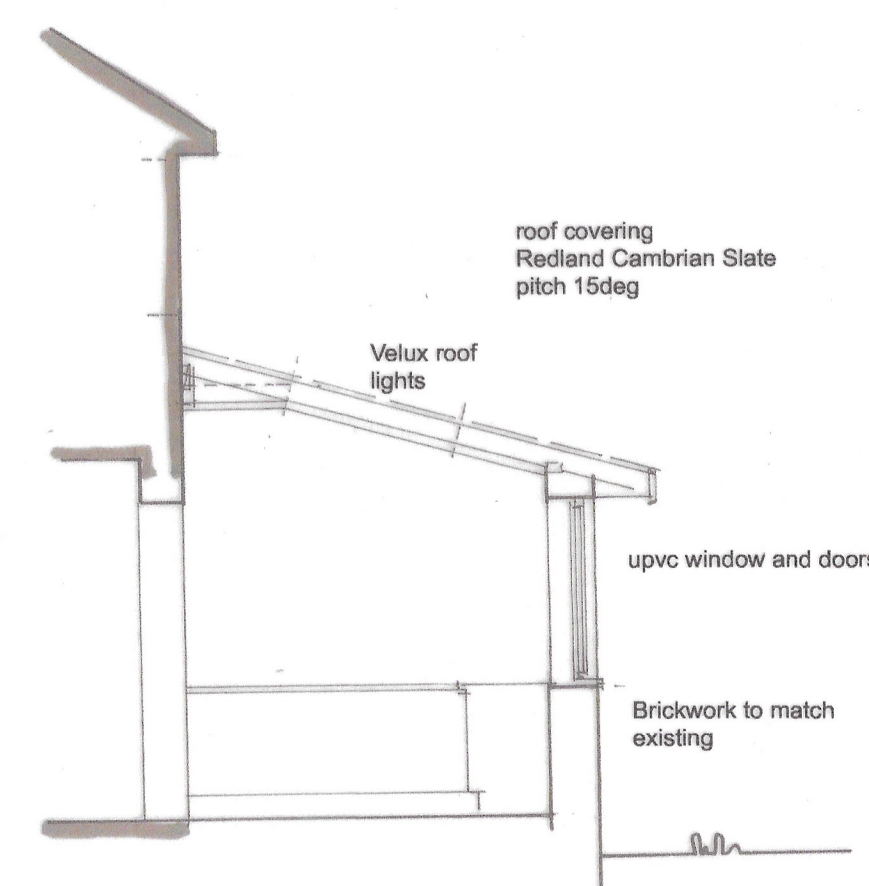


Section

Plan and Section at 1-50 scale

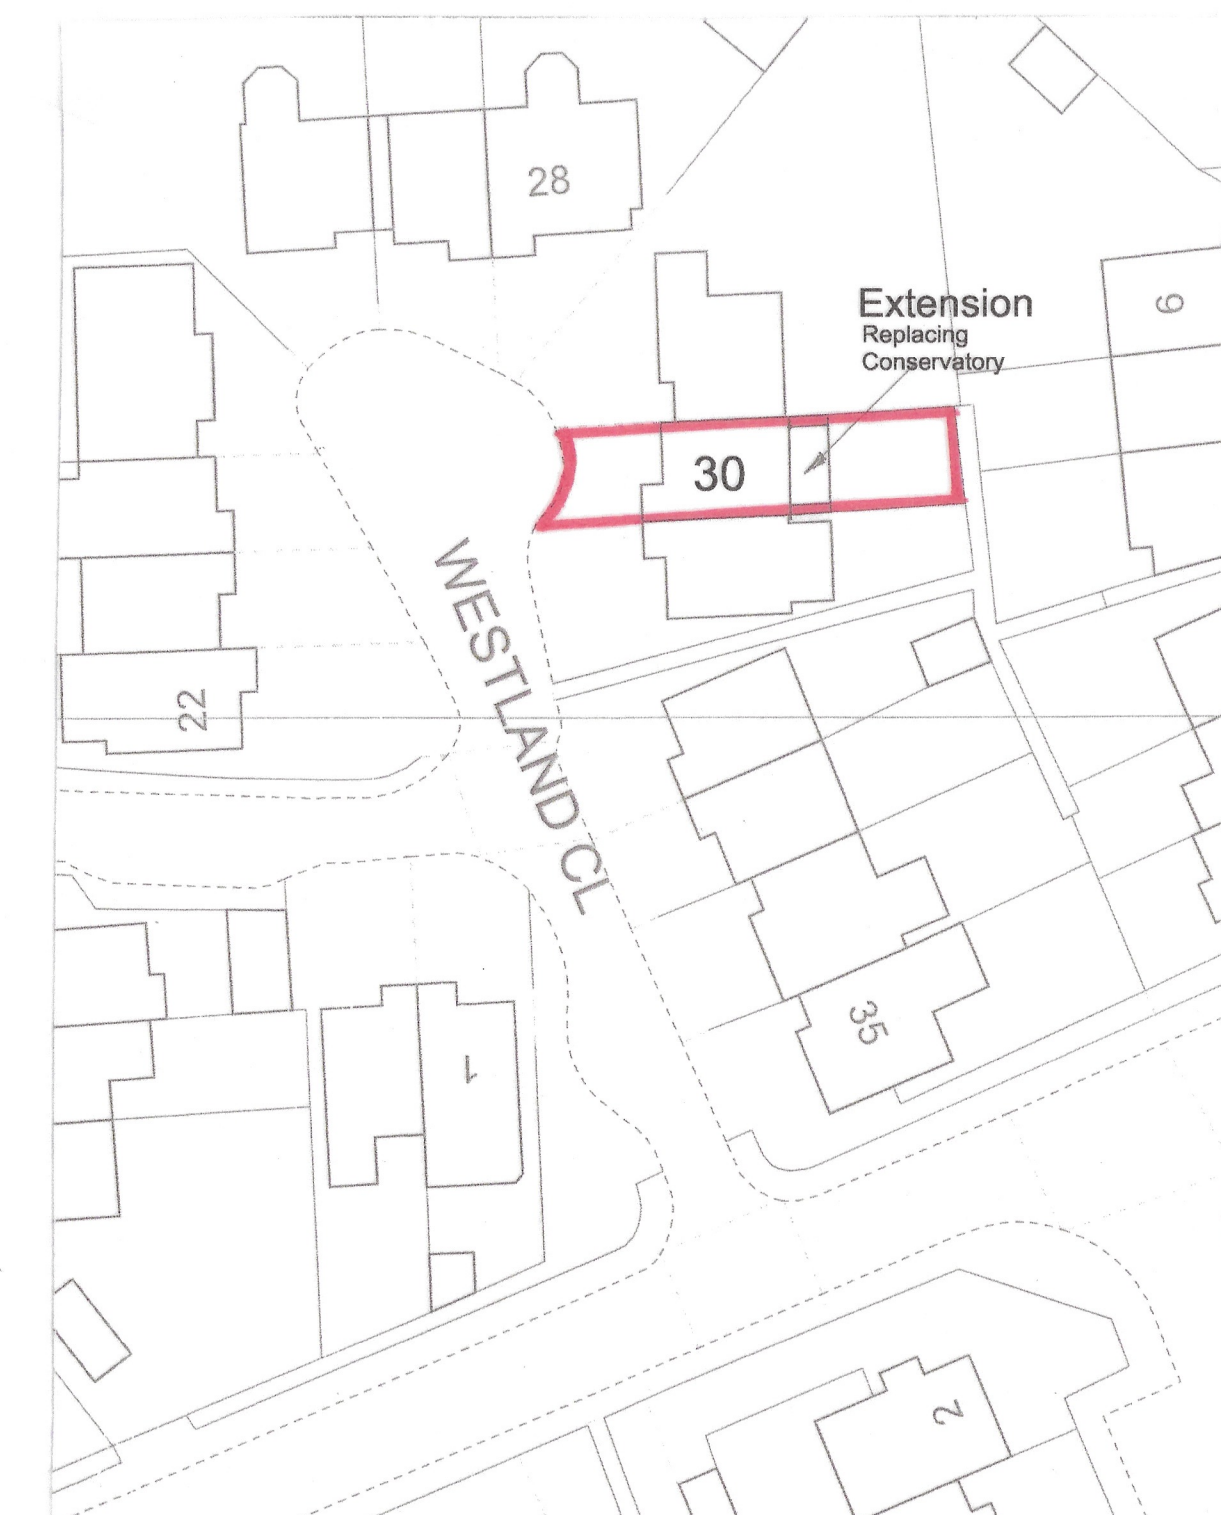

Block Plan

1-500
0 10 20 m @ A1

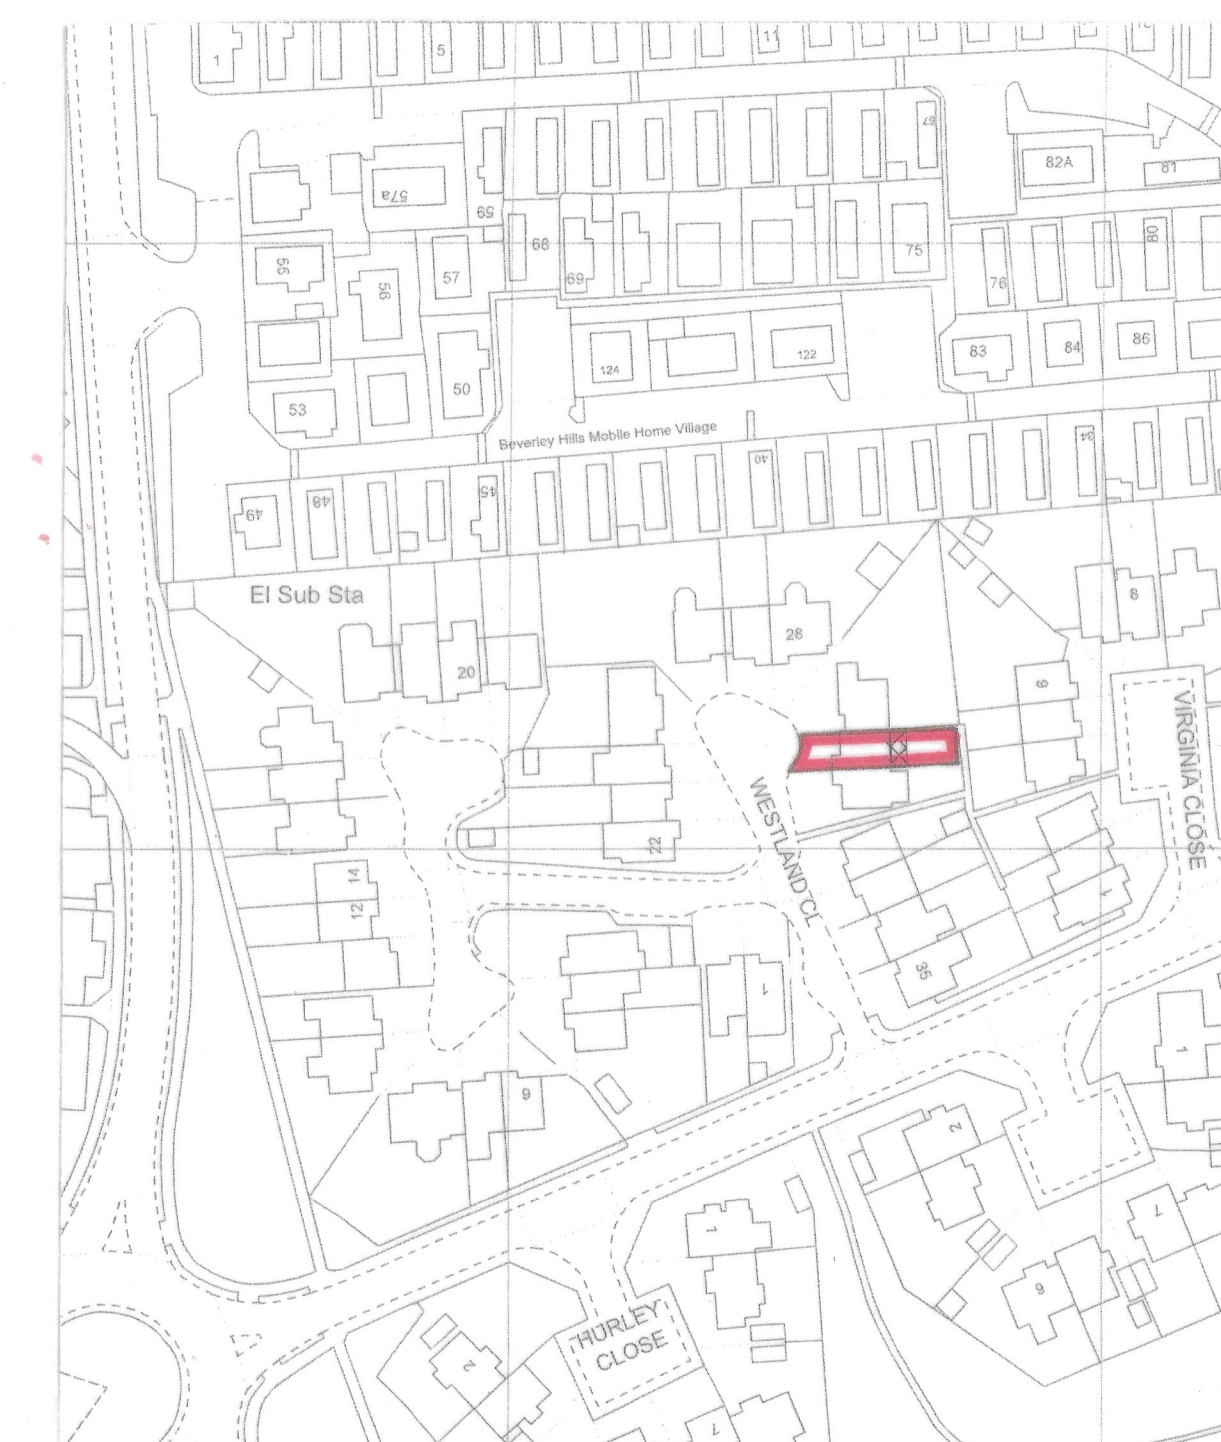

Location Plan

Crown Copyright Reserved
Licence No 100007045

1-1250
0 20 40 60 m @ A1

Damen Associates Ltd
Architectural Services

Kingsdown Studio
Back Drove
West Winterslow
Salisbury, Wilts SP5 1SX
Tel: 01980 863191
E-mail: burrows.damen@btconnect.com

A revision to 1-1250 scale bar

Mr & Mrs W Savage
30 Westland Close
Amesbury
Wilts SP4 7QS

Proposed Extension
Replacing Conservatory

Scale as stated

Date June 2026

Drwg. no. 03226

1

Rev. A

This plan is the Surveyors
COPYRIGHT

PN