


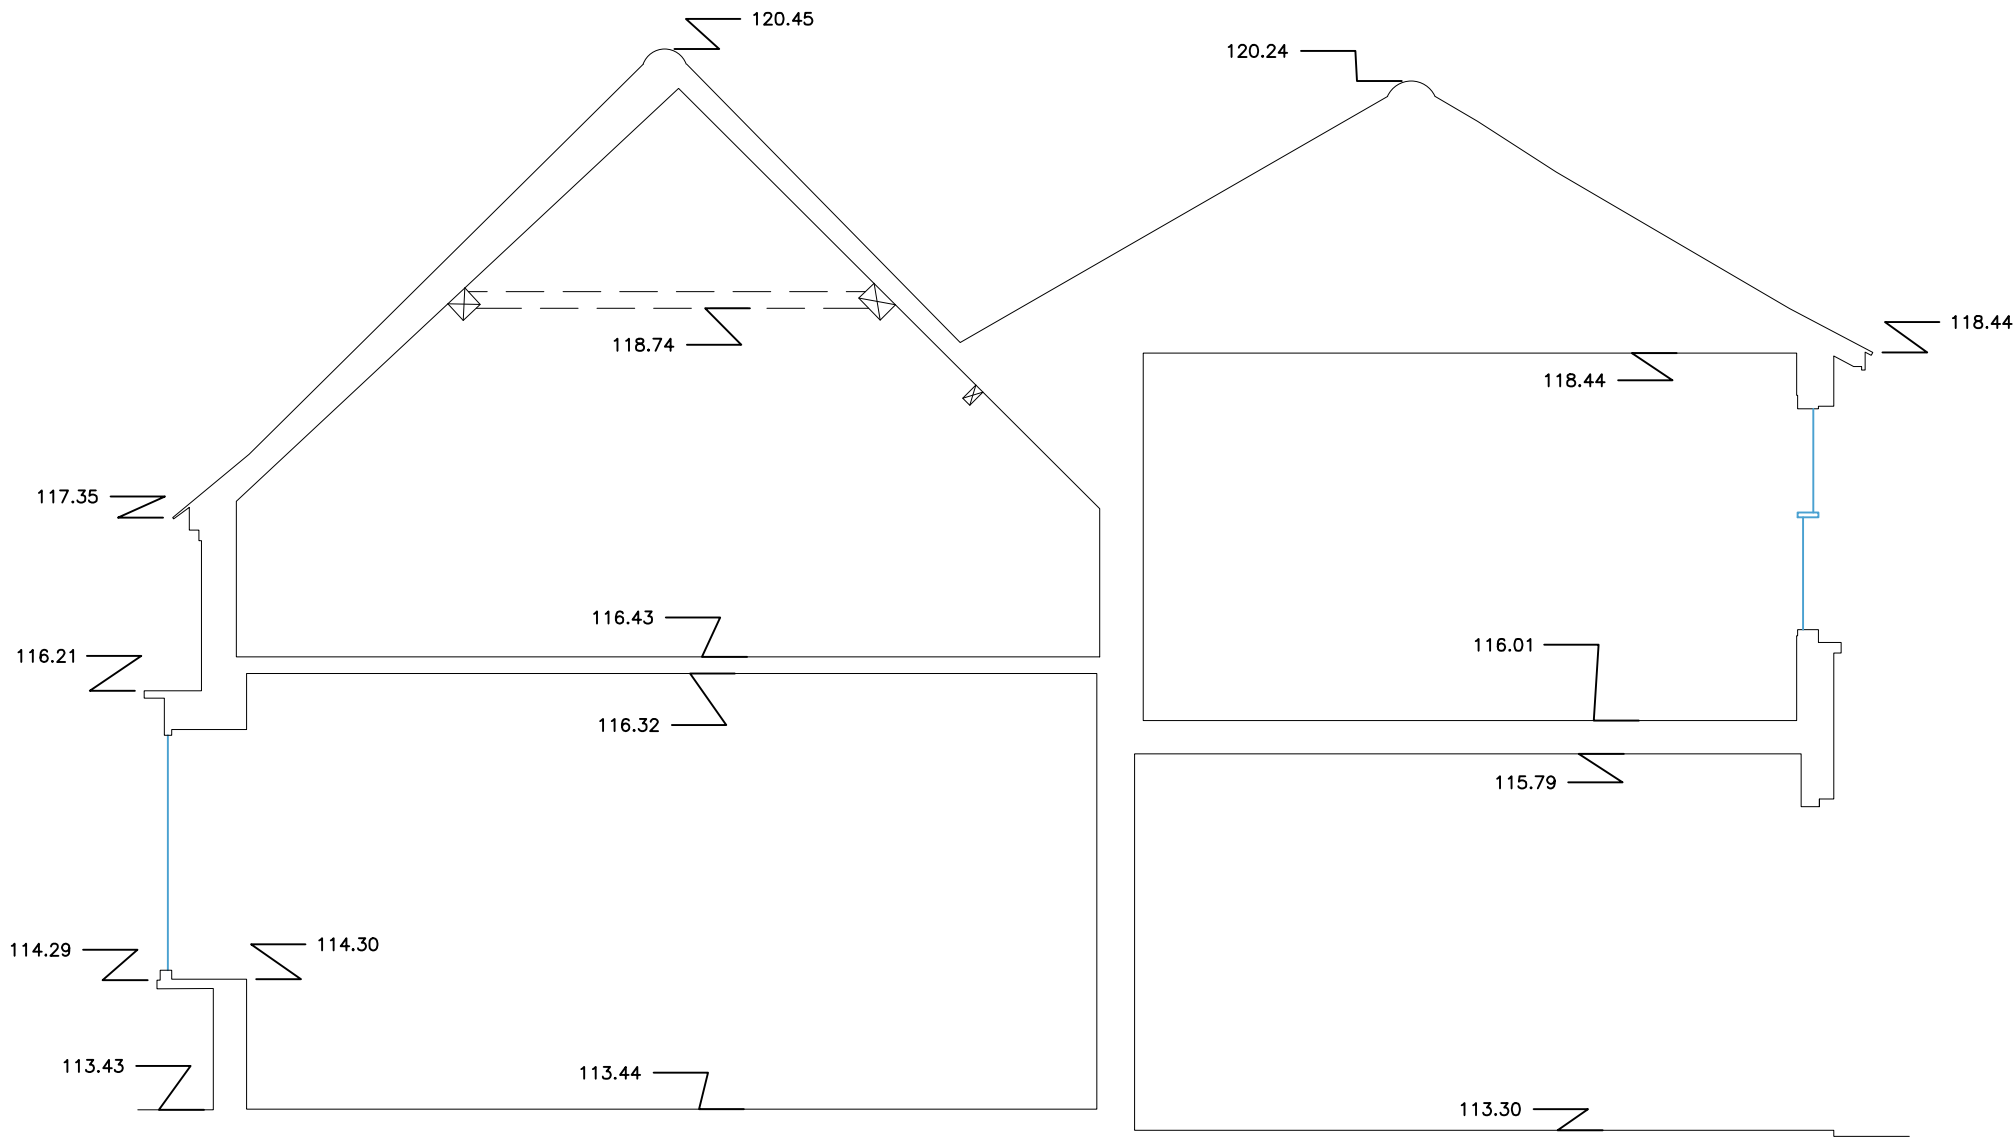

110m Datum Line

SECTION A



Scale 1 : 50

Key

Beam	---
Ceiling	---
Cupboard/Worktop	---
Door	---
Duct/Boxing	---
Joists/Trusses	---
Level	00.00
Manhole	□ ○
Overhead	---
Section	---
Services	---
Step/Stairs/Ramps	---
Wall	---
Window	---

Abbreviations

fl = floor level	dh = door head
cl = ceiling level	dc = door cill
fcl = false ceiling level	hh = head height
u/s = underside of	ch = cill height
u/sb = underside of beam	sh = strike height
csu = ceiling slopes up	sph = spring height
mh = manhole cover	ah = apex height

SWS
SouthWestSurveys

Tel: 01454 501683
Mobile: 07595946495
www.southwestsurveys.co.uk
info@southwestsurveys.co.uk

28 Rudgeway Park
Rudgeway
Bristol
South Glos
BS35 3RU

Drawing Title:

Section

Project Name:

1 High Street
Ramsbury , Marlborough, SN8 2PA

Client:

Toby Bartholomew

Agent:

n/a

Site Level Datum

ODN Height

Grid Orientation

OSGB36

Date: 30th April 2025

Scale: 1:50 @ A3

Surveyed By

NW

Drawn By

TW

Sheet ID

SWS032512sec

Rev

rev