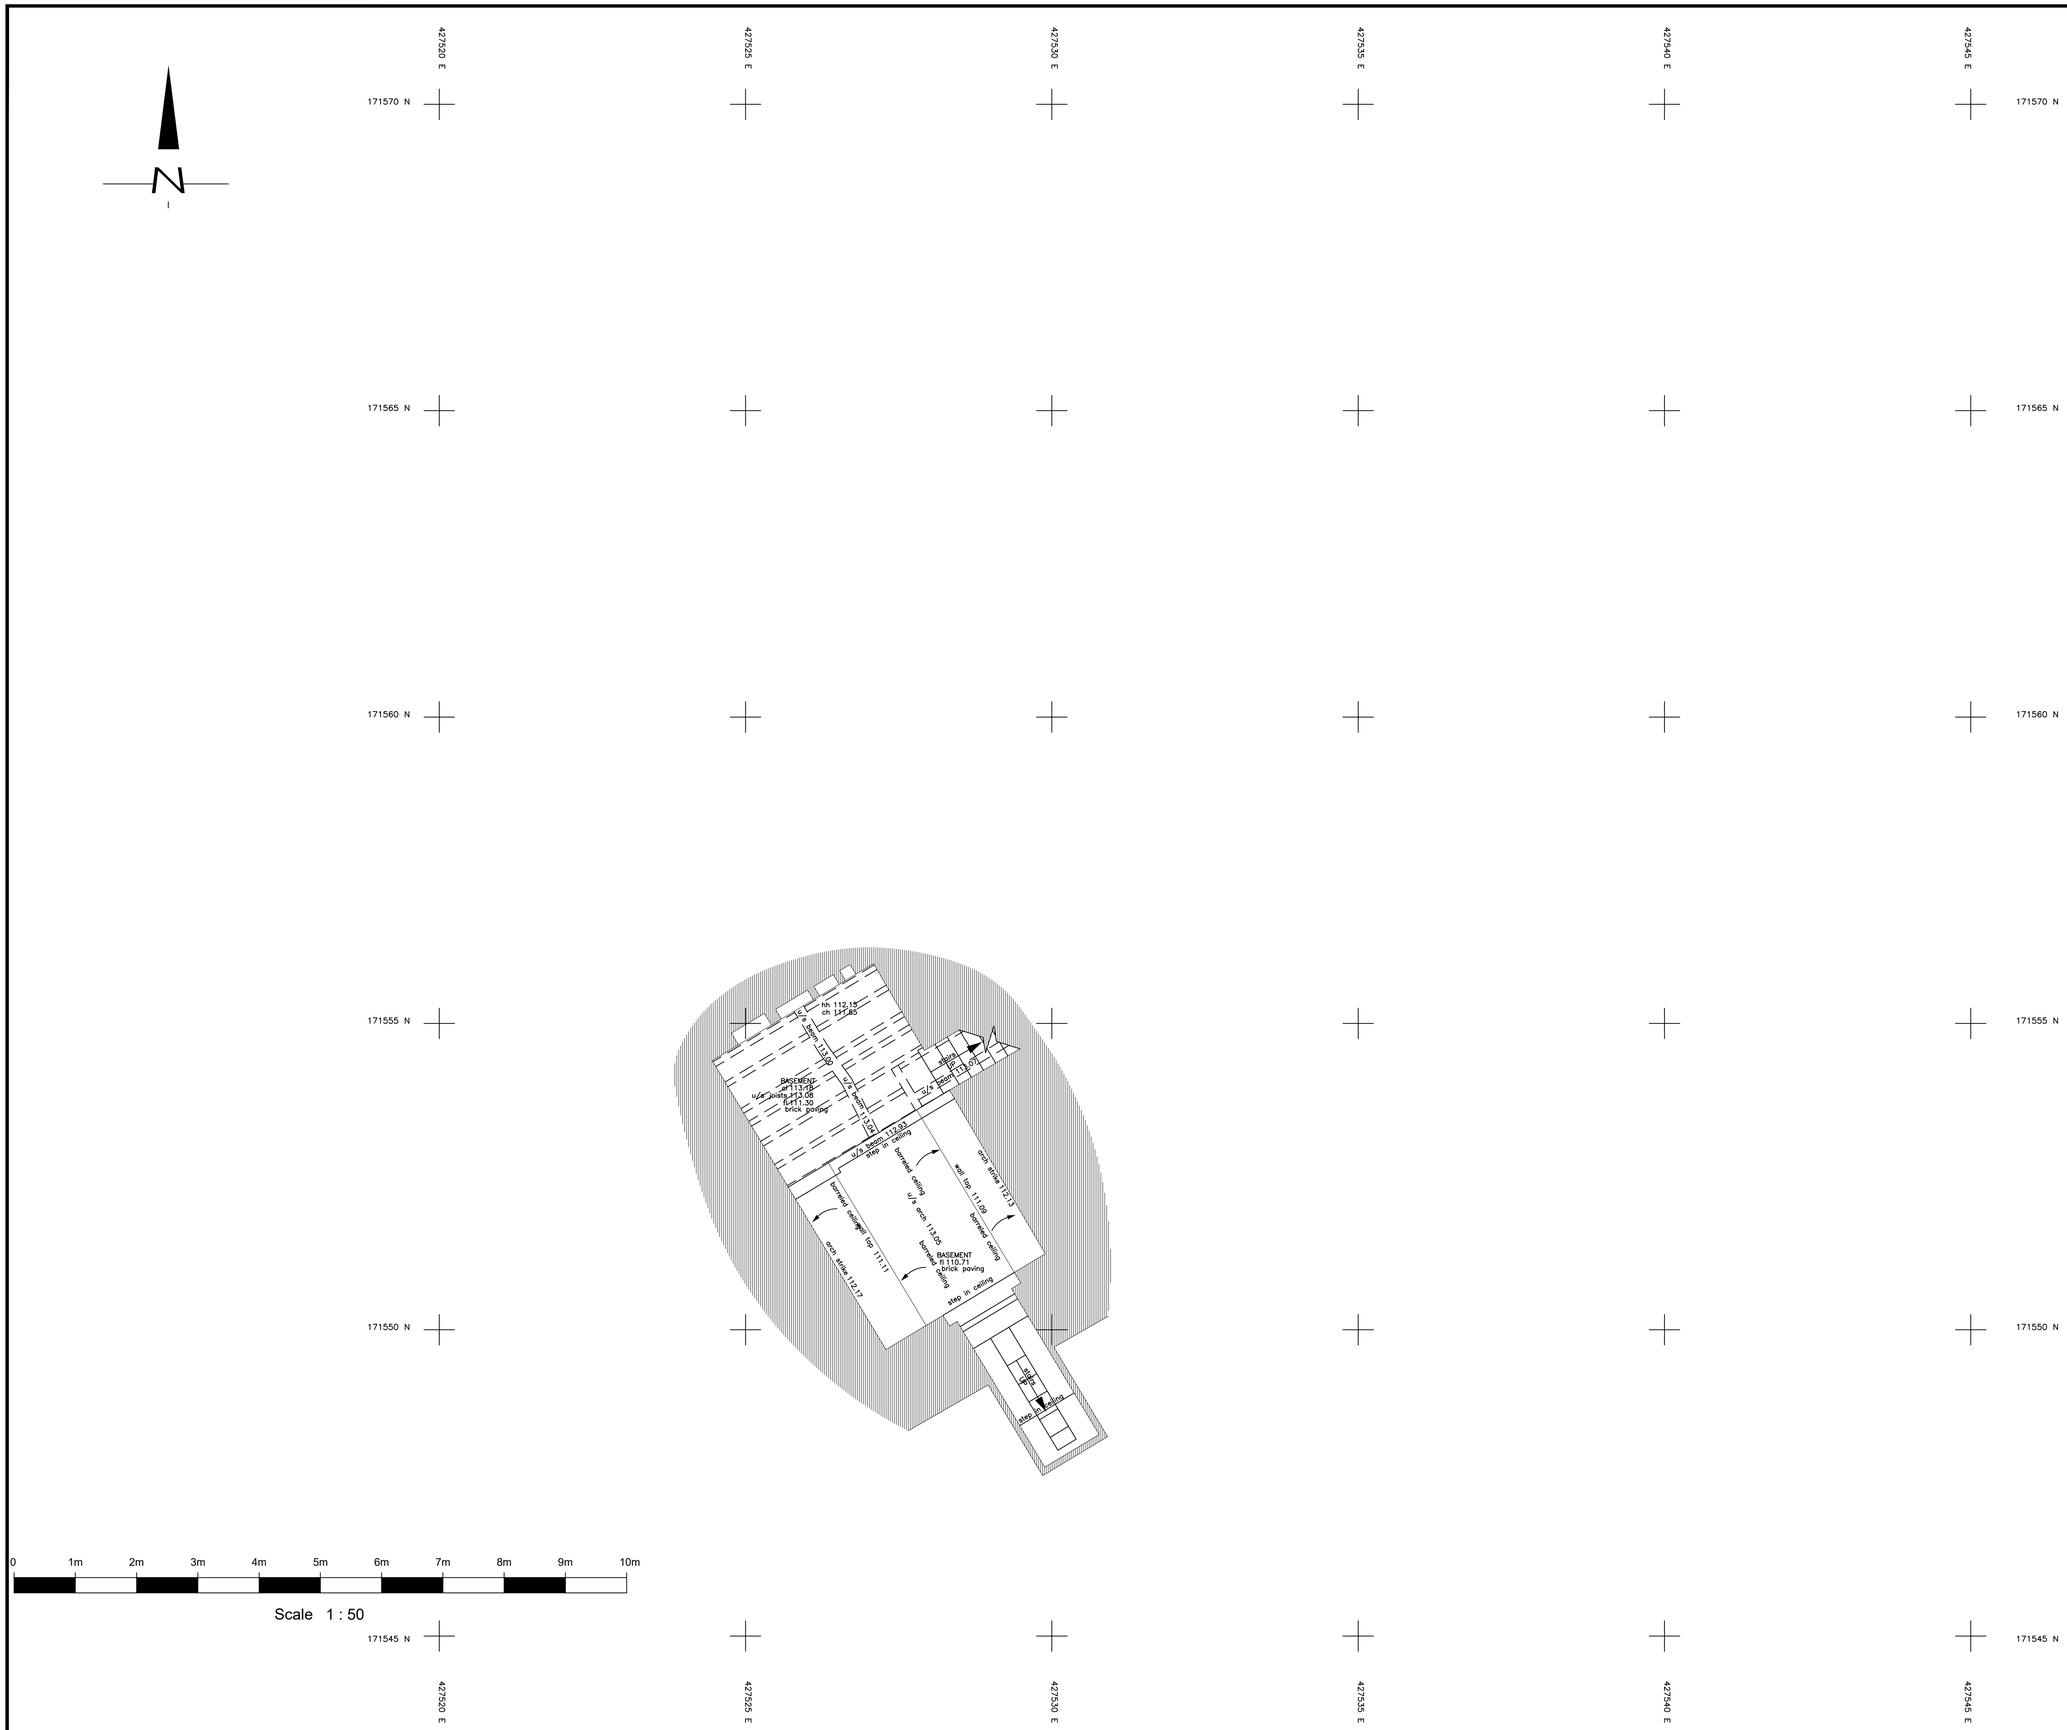


## Elevation Locations

North Elevation

East Elevation

South Elevation

## Key

| | |
|---|---|
| Beam | |
| Ceiling | |
| Cupboard/Worktop | |
| Door | |
| Duct/Boxing | |
| Joists/Trusses | |
| Level | 00.00 |
| Manhole | |
| Overhead | |
| Section | |
| Services | |
| Step/Stairs/Ramps | |
| Wall | |
| Window | |

## Abbreviations

| | | | |
|---|---|---|---|
| fl | = floor level | dh | = door head |
| cl | = ceiling level | dc | = door cill |
| fcl | = false ceiling level | hh | = head height |
| u/s | = underside of | ch | = cill height |
| u/sb | = underside of beam | sh | = strike height |
| csu | = ceiling slopes up | sph | = spring height |
| mh | = manhole cover | ah | = apex height |

SWS
SouthWestSurveys

Tel: 01454 501683
Mobile: 07595946495
www.southwestsurveys.co.uk
info@southwestsurveys.co.uk

28 Rudgeway Park
Rudgeway
Bristol
South Glos
BS35 3RU

Drawing Title:

Basement floor plan

Project Name:

1 High Street
Ramsbury , Marlborough, SN8 2PA

Client:
Toby Bartholomew
Agent:
n/a

| | |
|---|---|
| Site Level Datum<br>ODN Height | Grid Orientation<br>OSGB36 |
| Date: 28th April 2025 | Scale: 1:50 @ A1 |

| | | | |
|---|---|---|---|
| Surveyed By<br>NW | Drawn By<br>TW | Sheet ID<br>SWS03252128a | Rev<br>rev |