
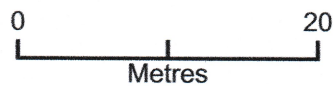


51 High Street, Ramsbury

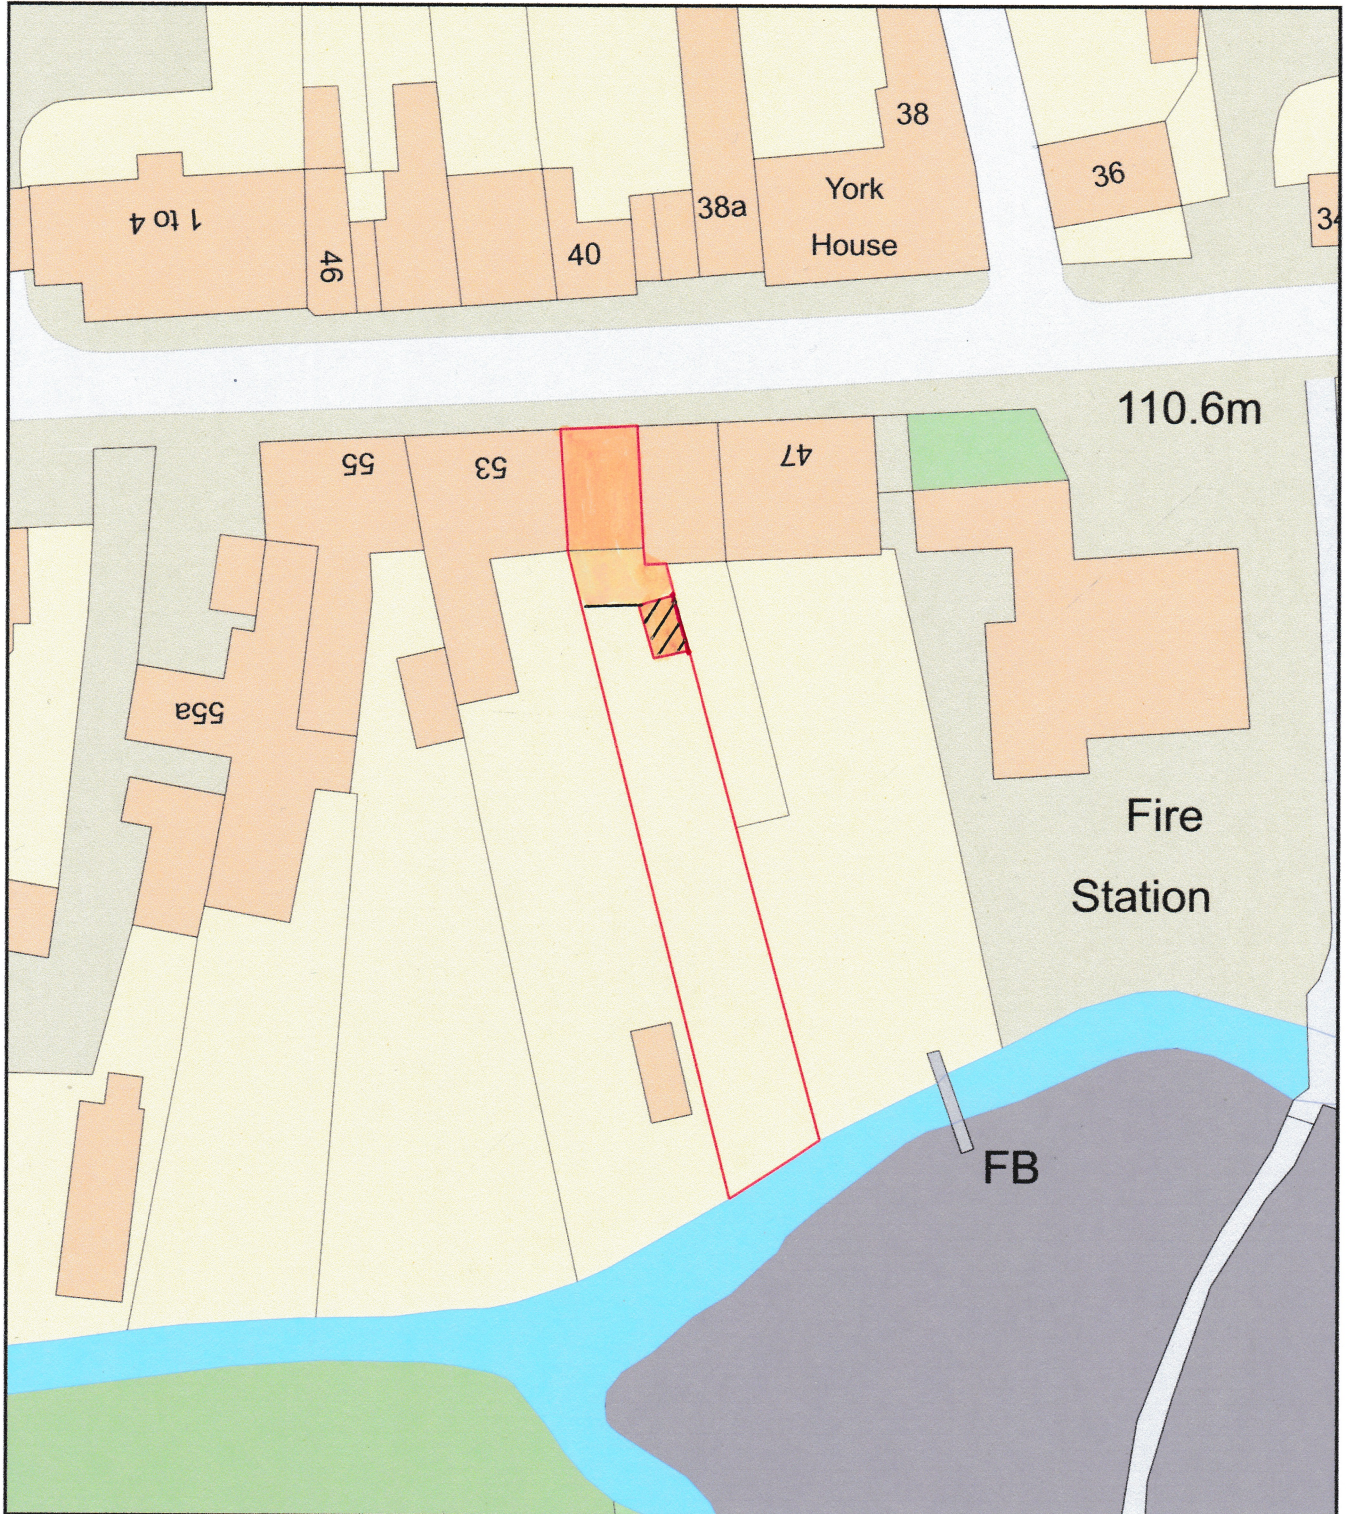

Plan Produced for: Ms R Fullerton

Date Produced: 02 Feb 2026

Plan Reference Number: TQRQM26033084841867

Scale: 1:500 @ A4

NOTE: CROSSHATCH SHOWS STOREROOM TO BE REDEVELOPED.