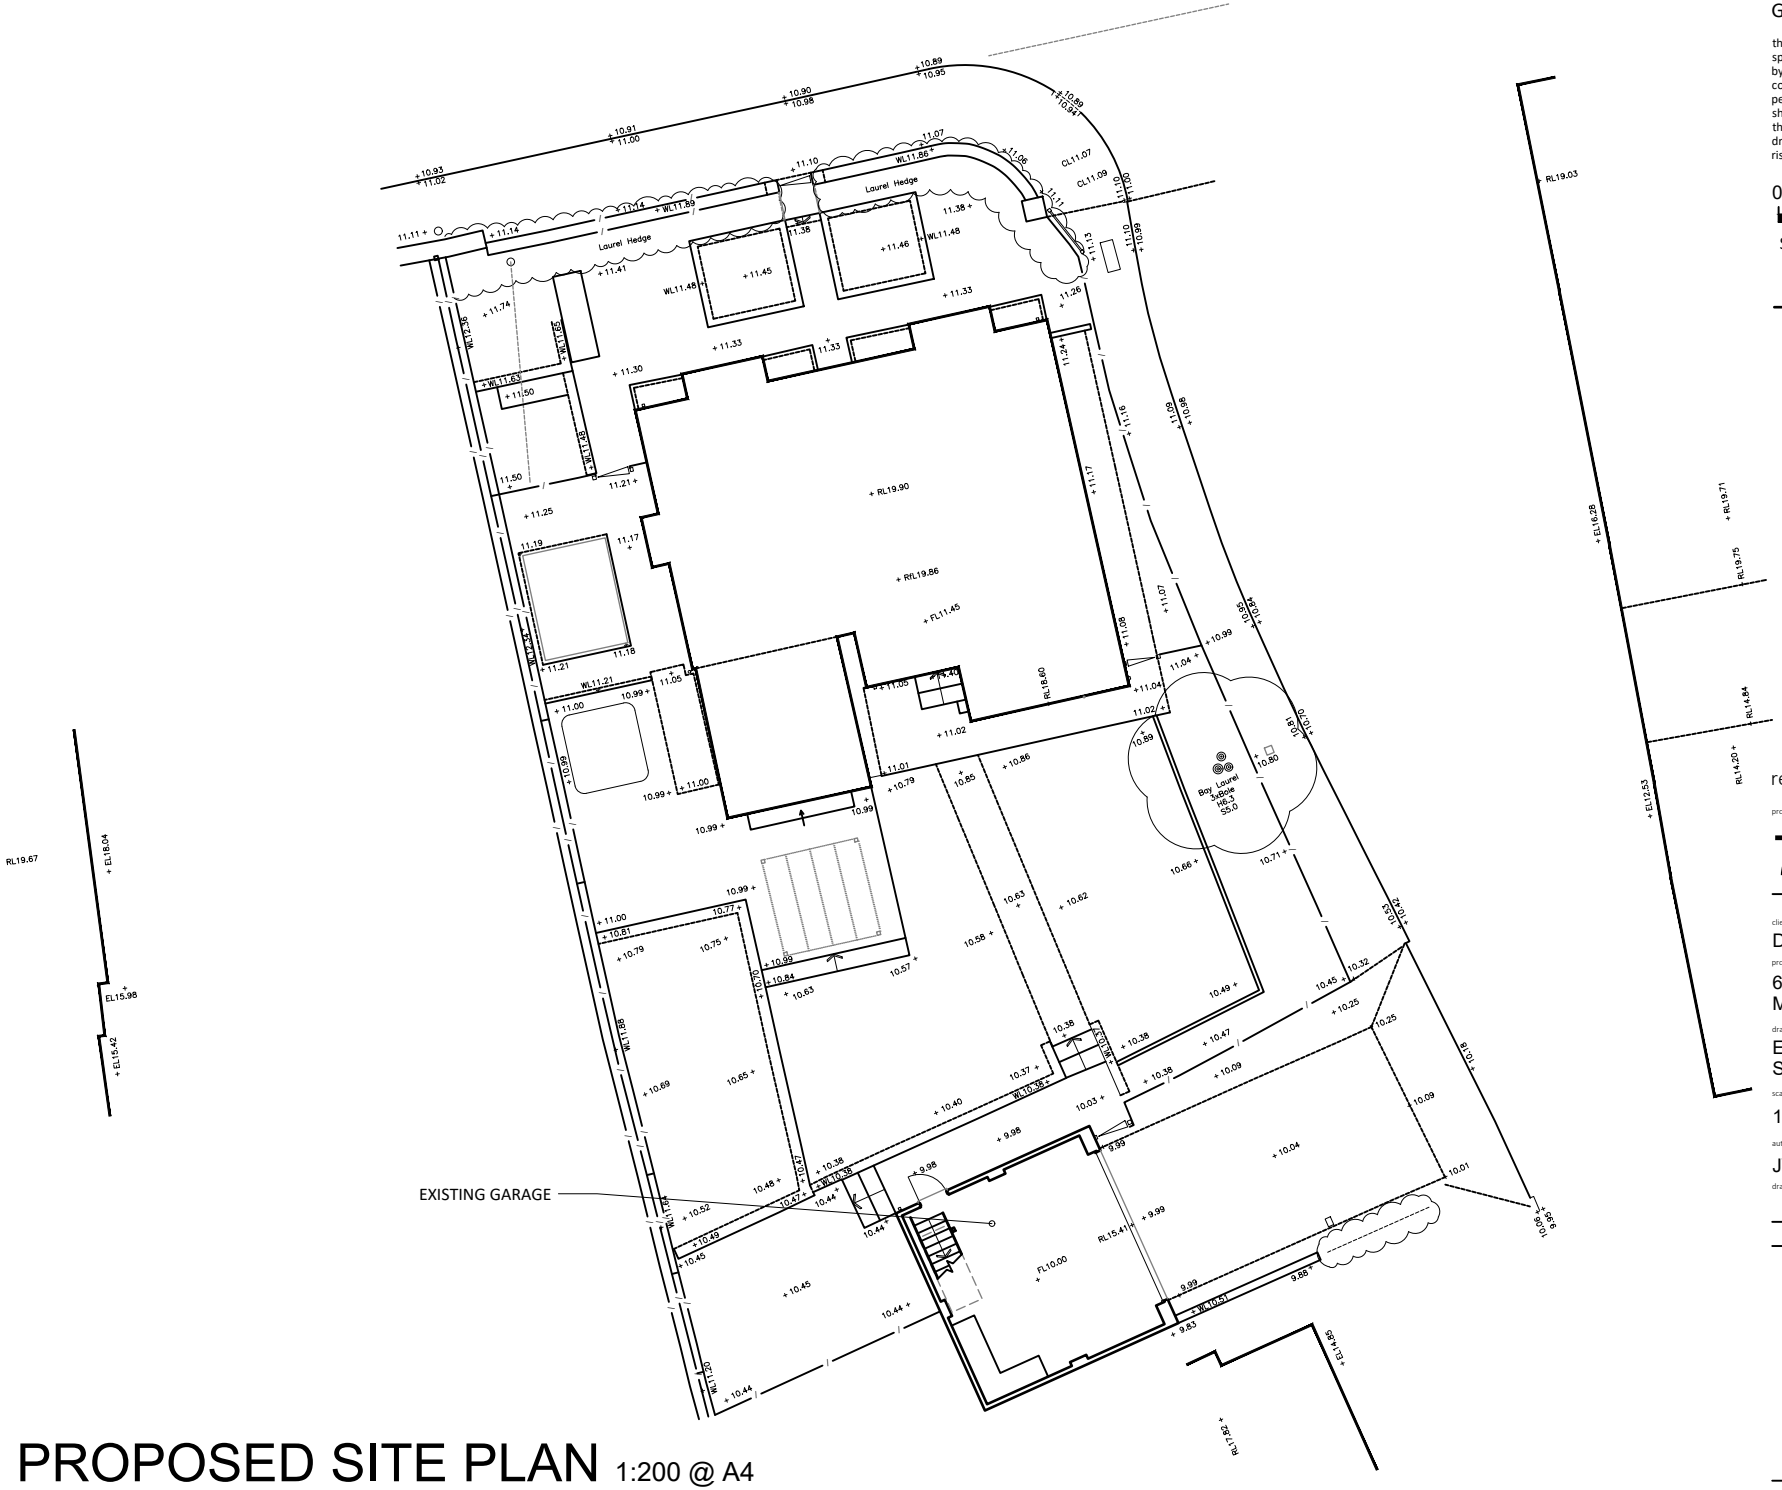

PROPOSED SITE PLAN 1:200 @ A4

GENERAL NOTES:

this drawing is to be read in conjunction with all other consultants drawings and specifications. this drawing has been prepared from survey information provided by others. do not scale drawing, use figured dimensions only. this drawing and its contents have been produced for the client and is not intended for any other person or for any other purpose than the drawing status, any discrepancies found should be reported to the architect immediately. this drawing and design remains the copyright of exedra architects limited. all issues of CAD drawings are issued as drawings, any use of and models associated with the CAD drawings are at the users risk as the models are not issued as contractual entities.

0m 2m 4m 6m 8m 10m

SCALE BAR 1:200

rev. date. description.

project number. drawing number. revision.

707 PL001

client.
DARREN KENNY

project.
6 TOWNSEND CLOSE
MERE BA12 6JZ

drawing title.
EXISTING
SITE PLAN

scale. 1:200 at. A4 date. JUN 2026

author. JV checked by. DD

drawing status.

RIBA Chartered Practice

Rest Harrow, Halliford Road, Shepperton, Surrey, TW17 8RU
www.exedra-architects.co.uk
020 8546 2115

exedra architects