



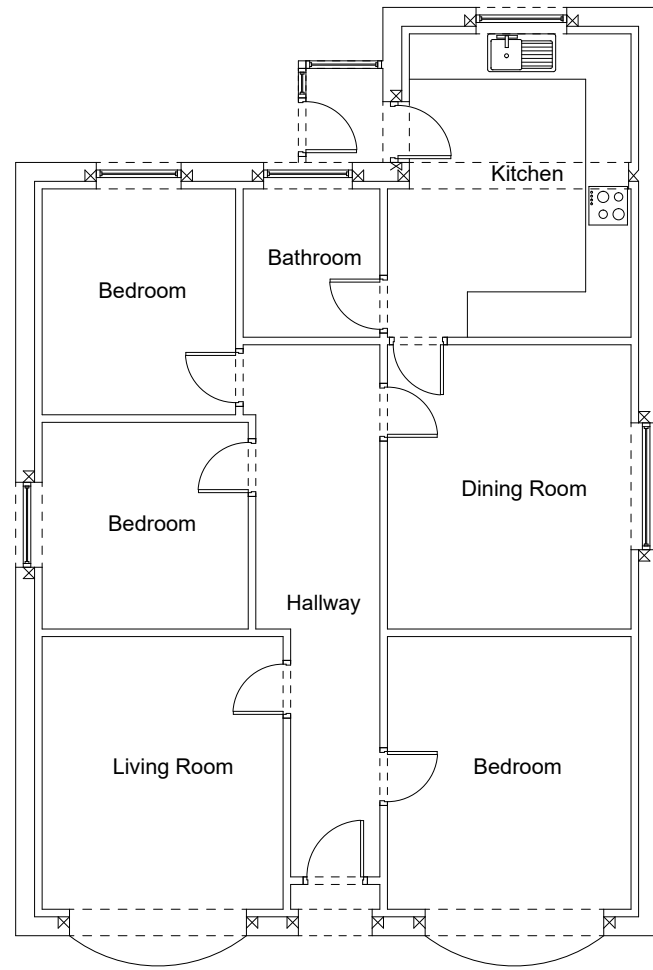

Existing Ground Floor

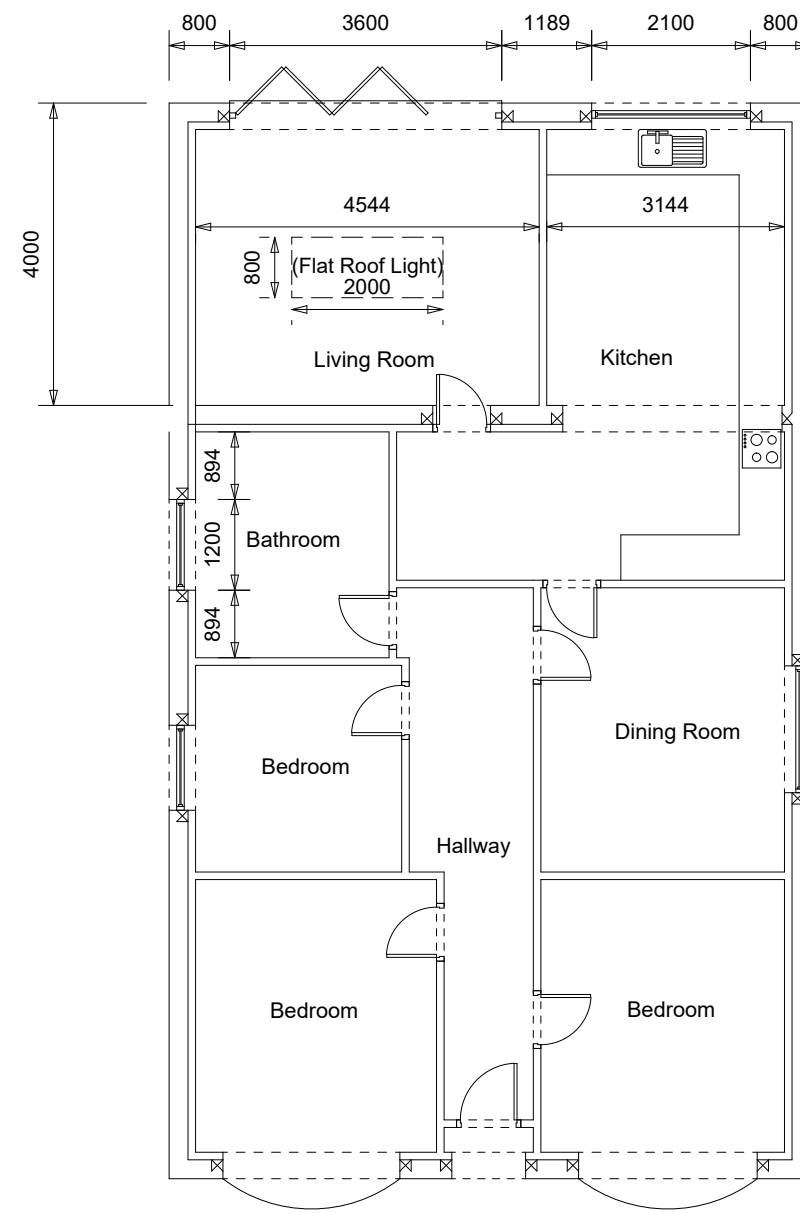

Proposed Ground Floor

0 1 2 3 4 5 6 7 8 9 10 M



Client
Mr A Goddard
Project
**43 Station Road
Purton
Swindon
SN5 4EL**

Drawing Title
Existing-Proposed


Drawing No.
26/3484/01

Date June 2026	Scale 1:100 @ A2
Drawn by MM	Checked by MM


27b High Street Highworth Swindon SN6 7AG	01793 762368 07423826522
--	-----------------------------



Existing/Proposed Front

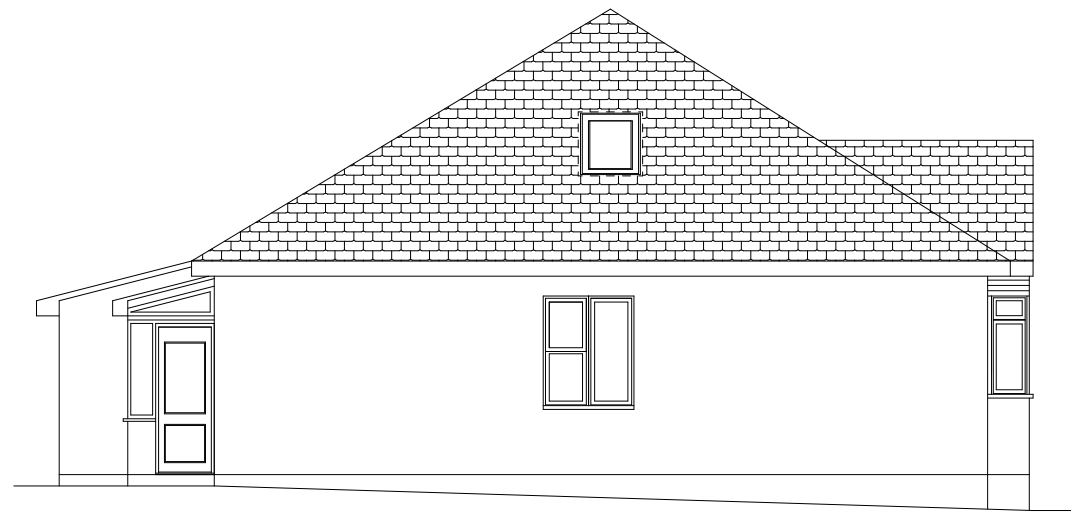


Existing Side

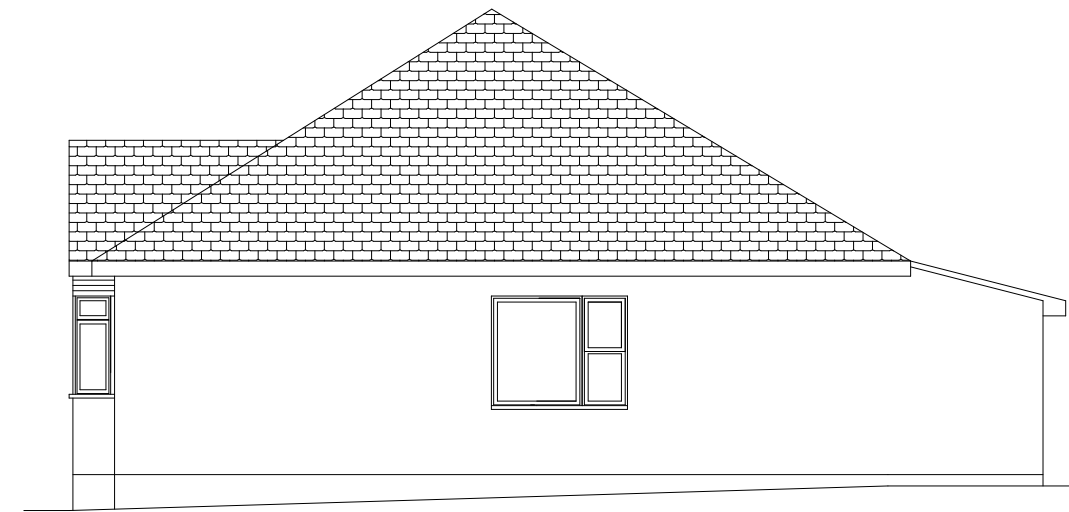


Existing Side




Existing Rear

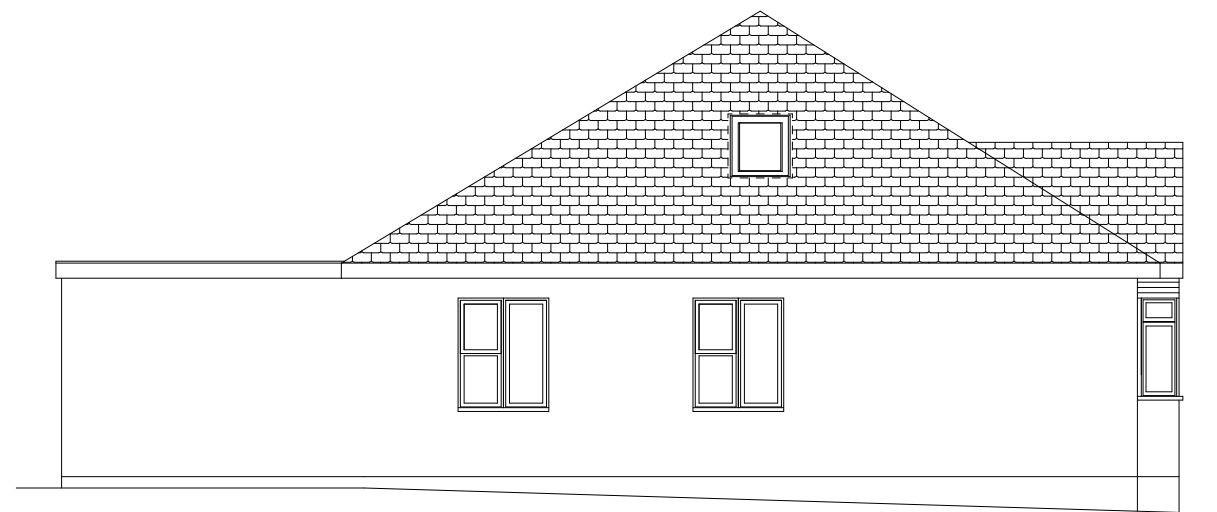

Proposed Side

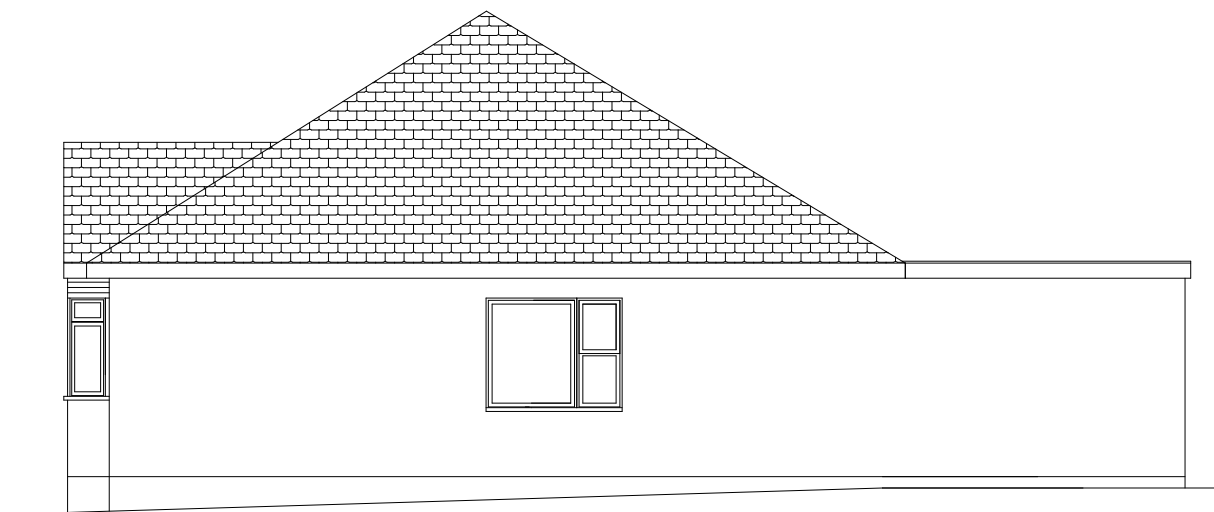

Proposed Side

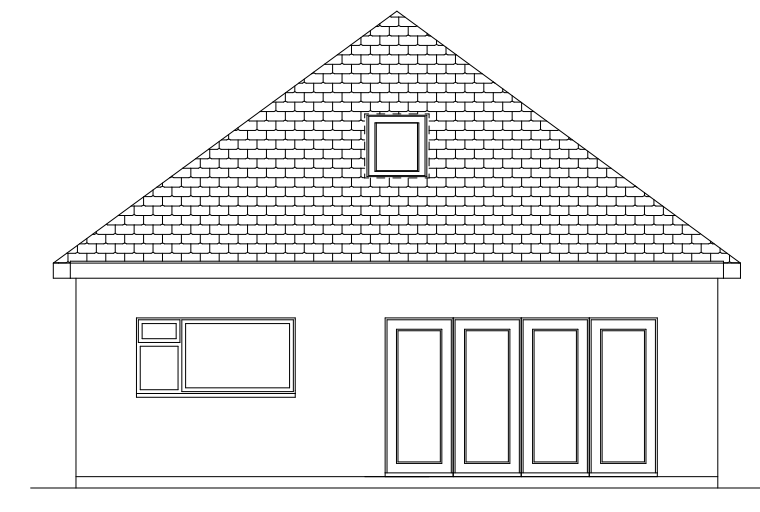

Proposed Rear