


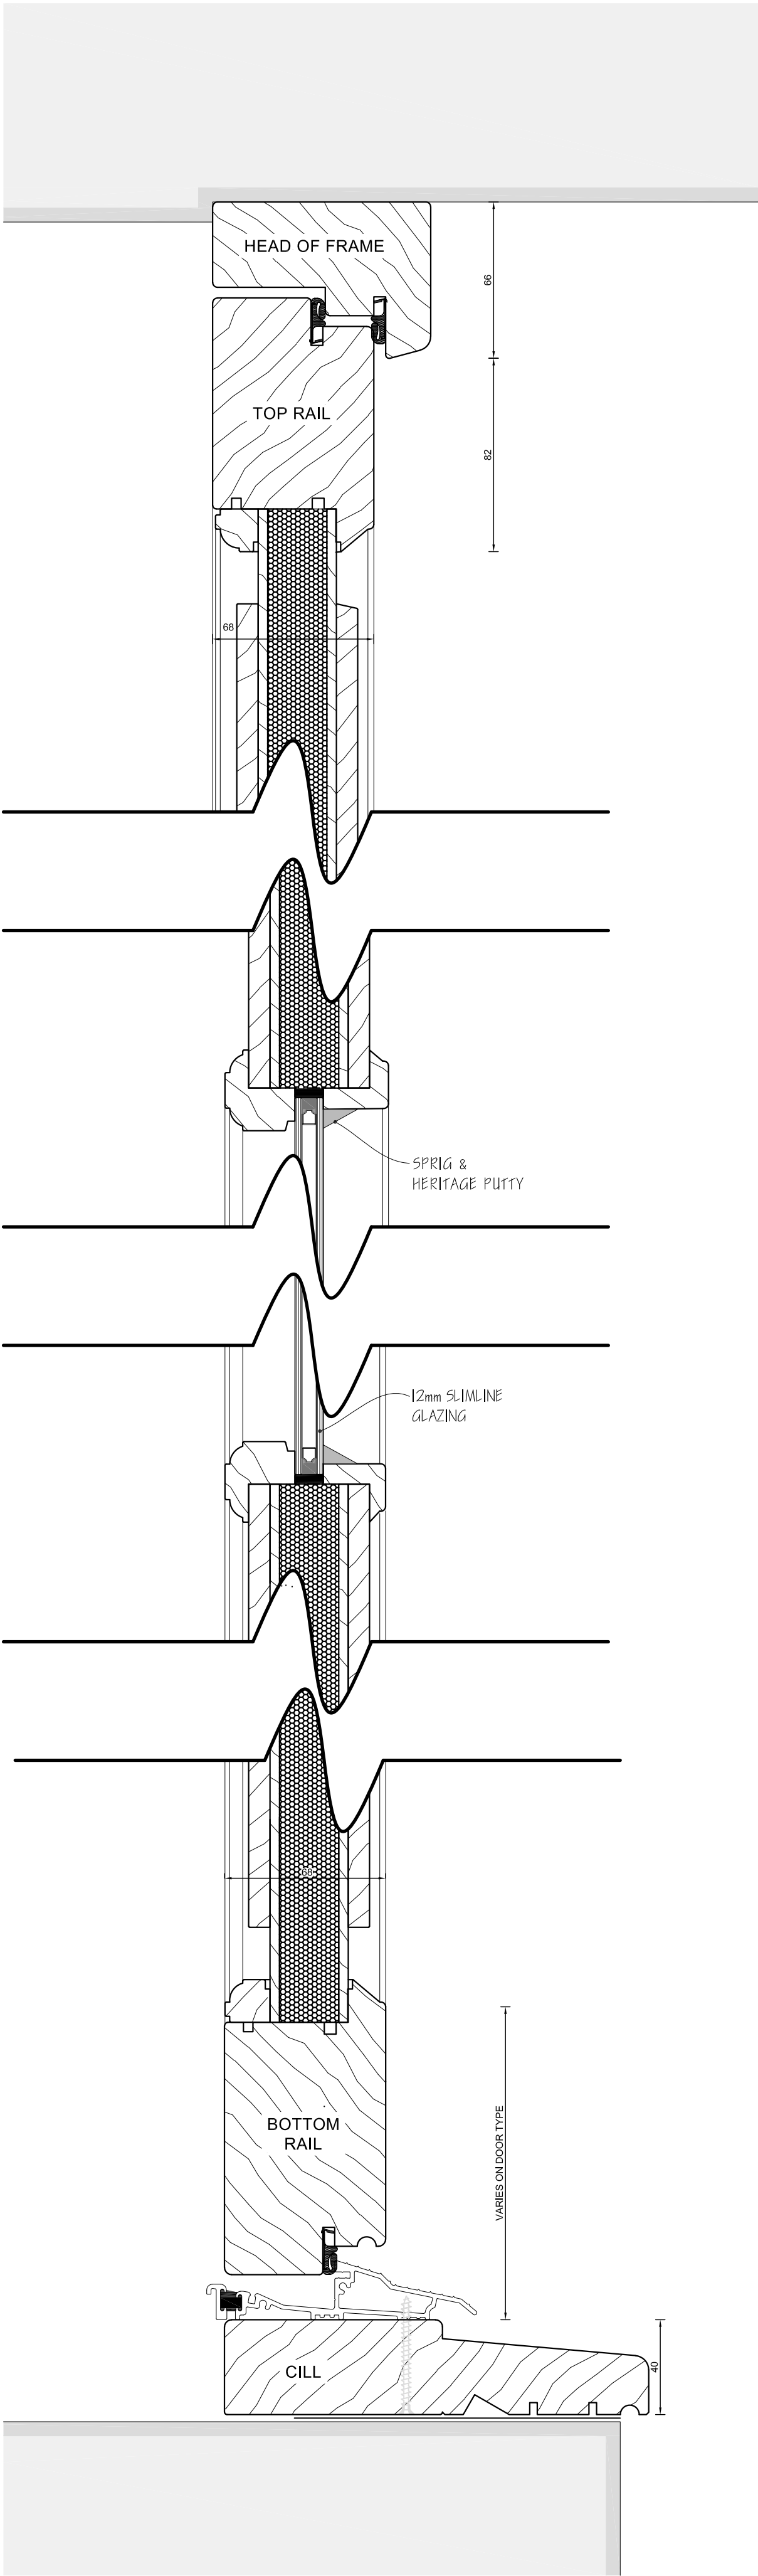


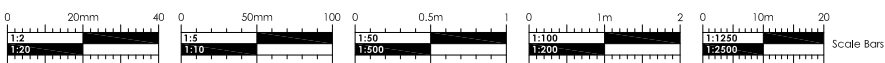


SECTION C-C (1:2)

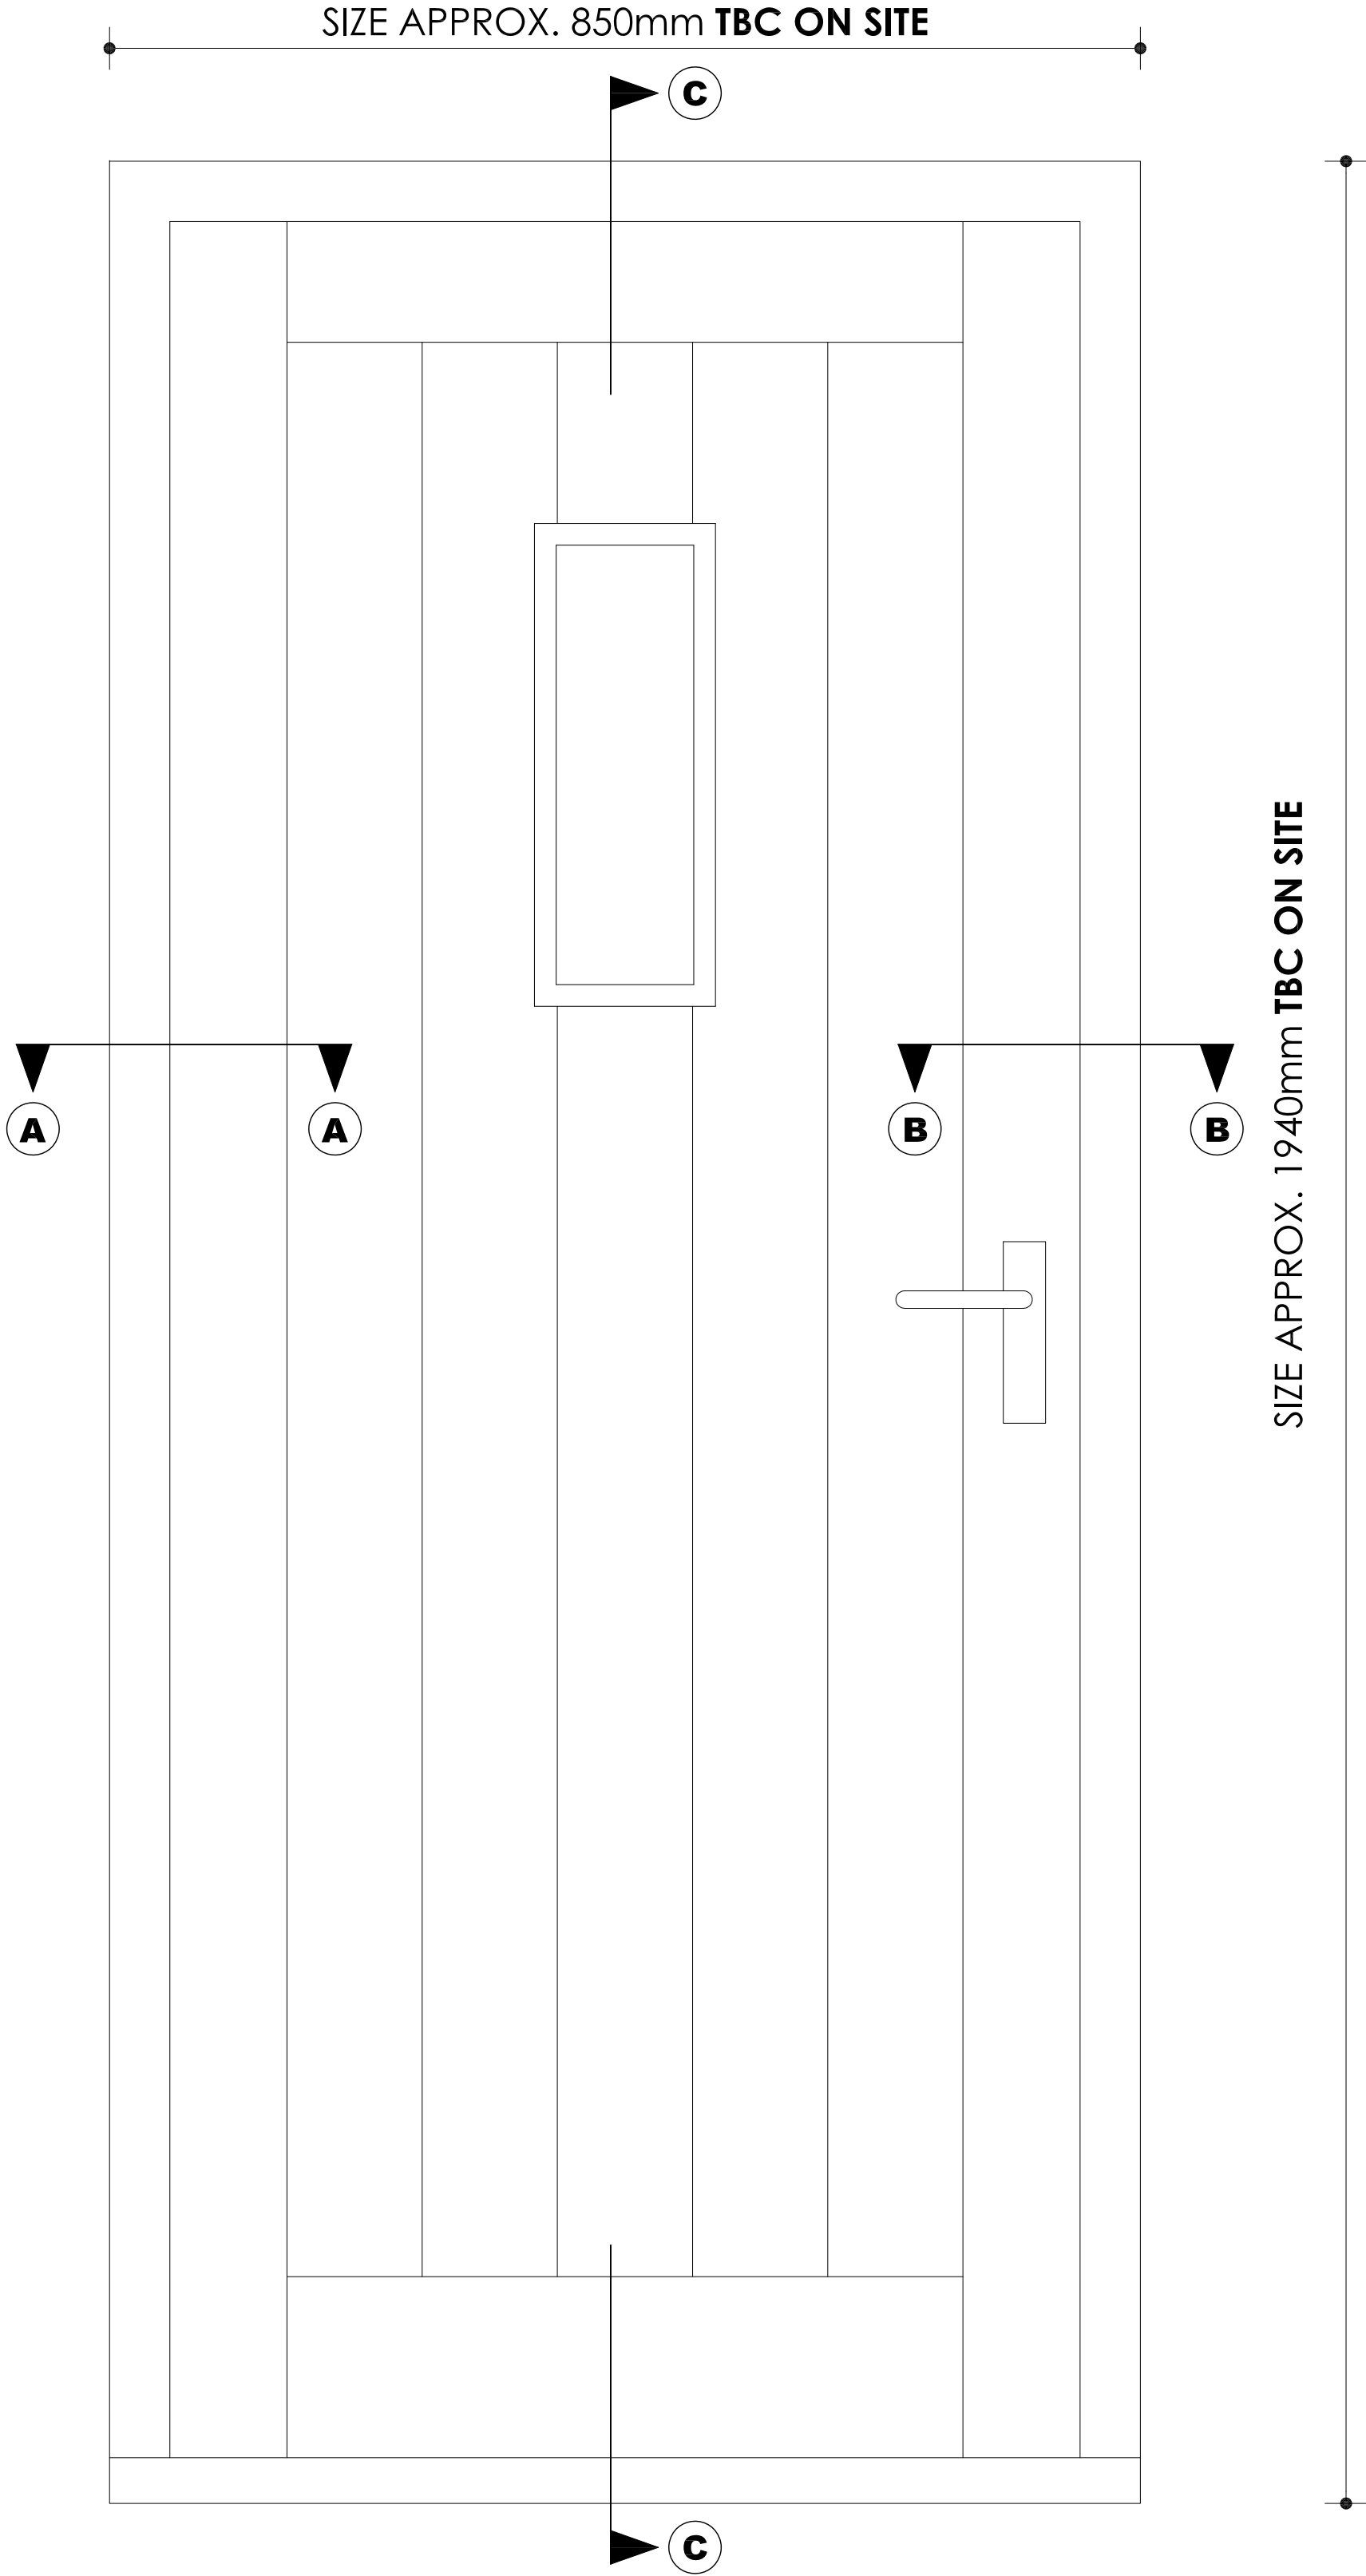


DOOR ELEVATION (1:5)

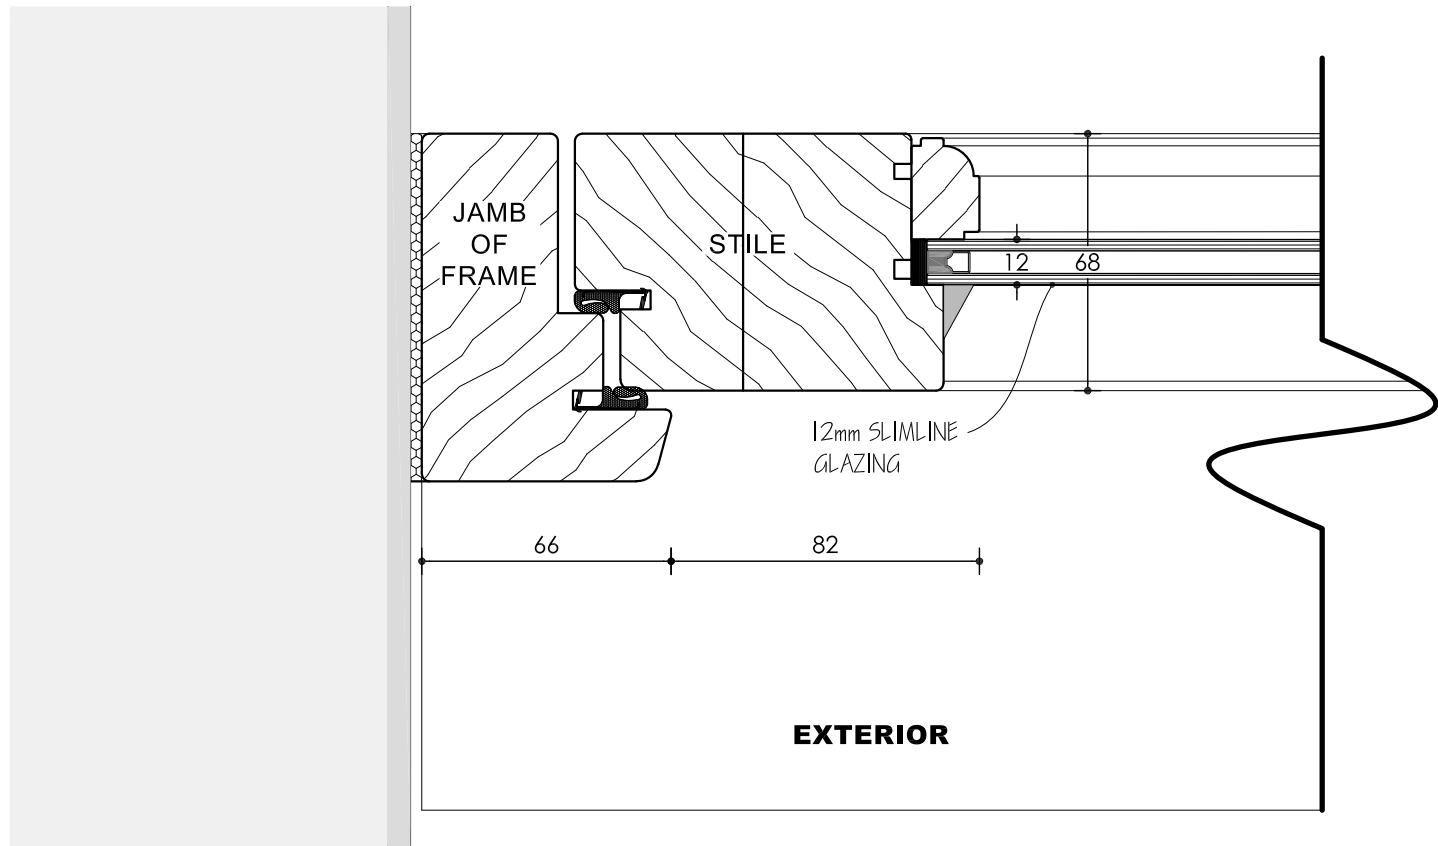

SECTION A-A JAMB (1:2)

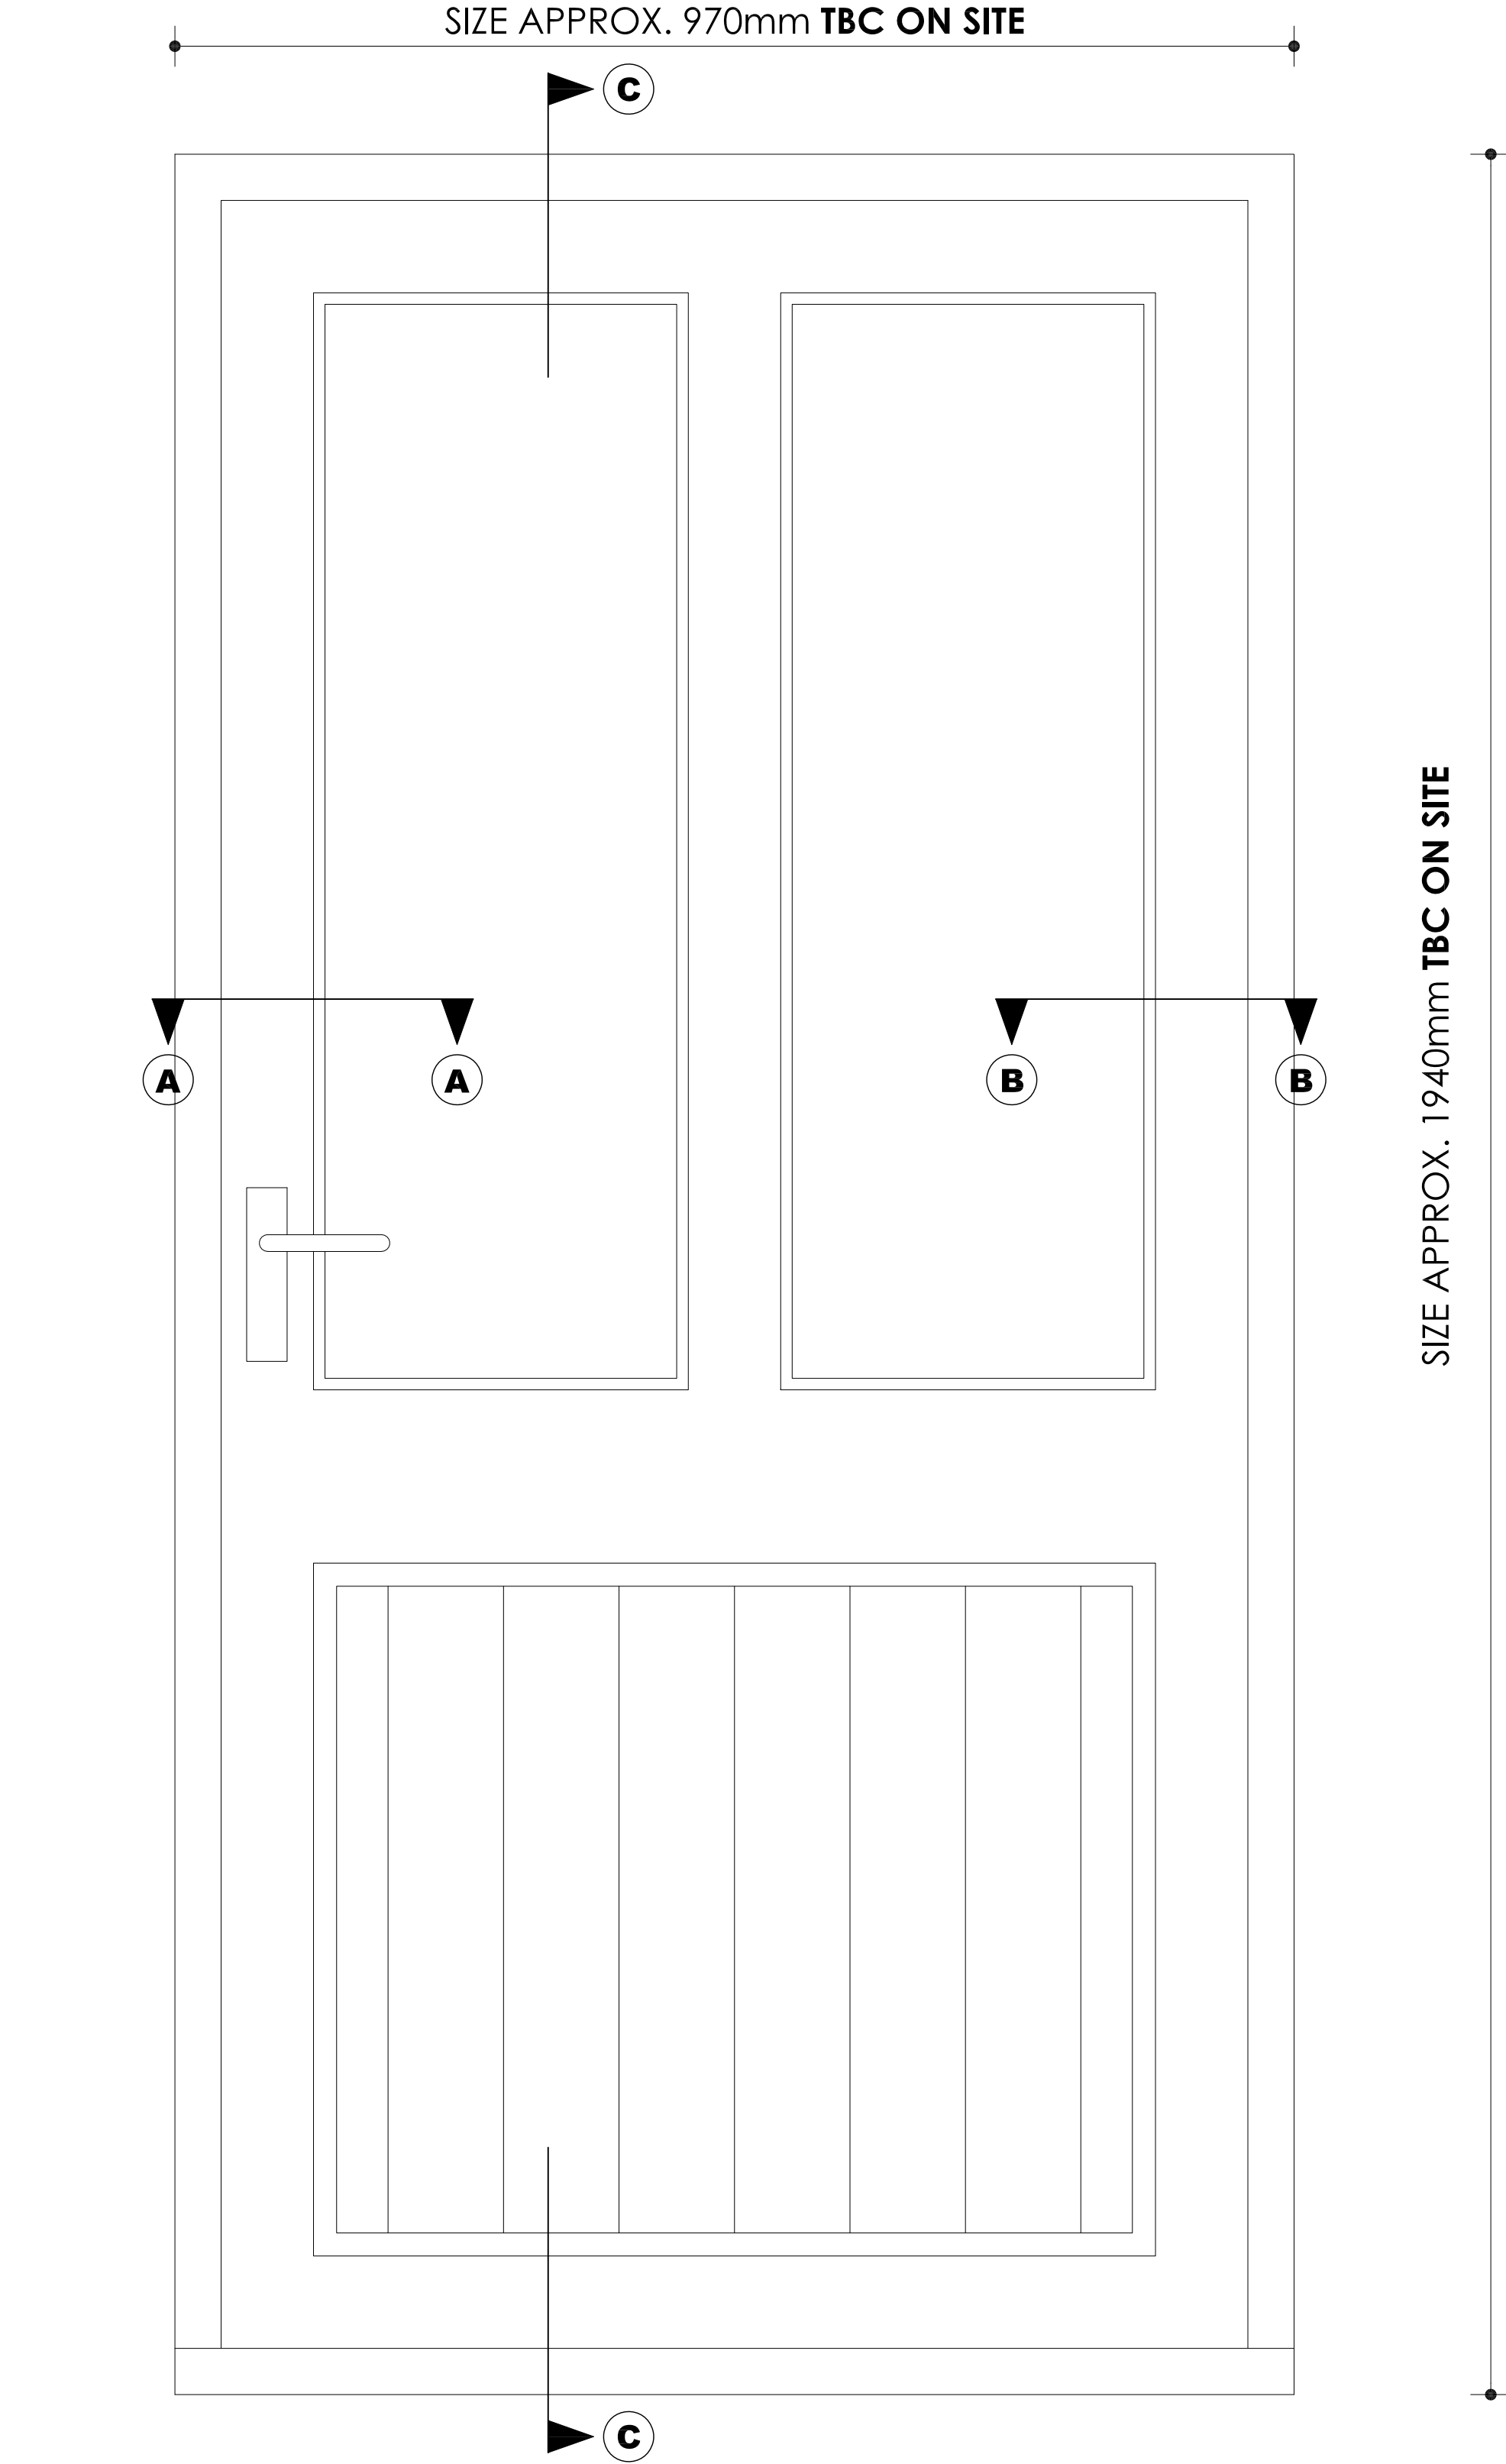

DOOR ELEVATION (1:5)

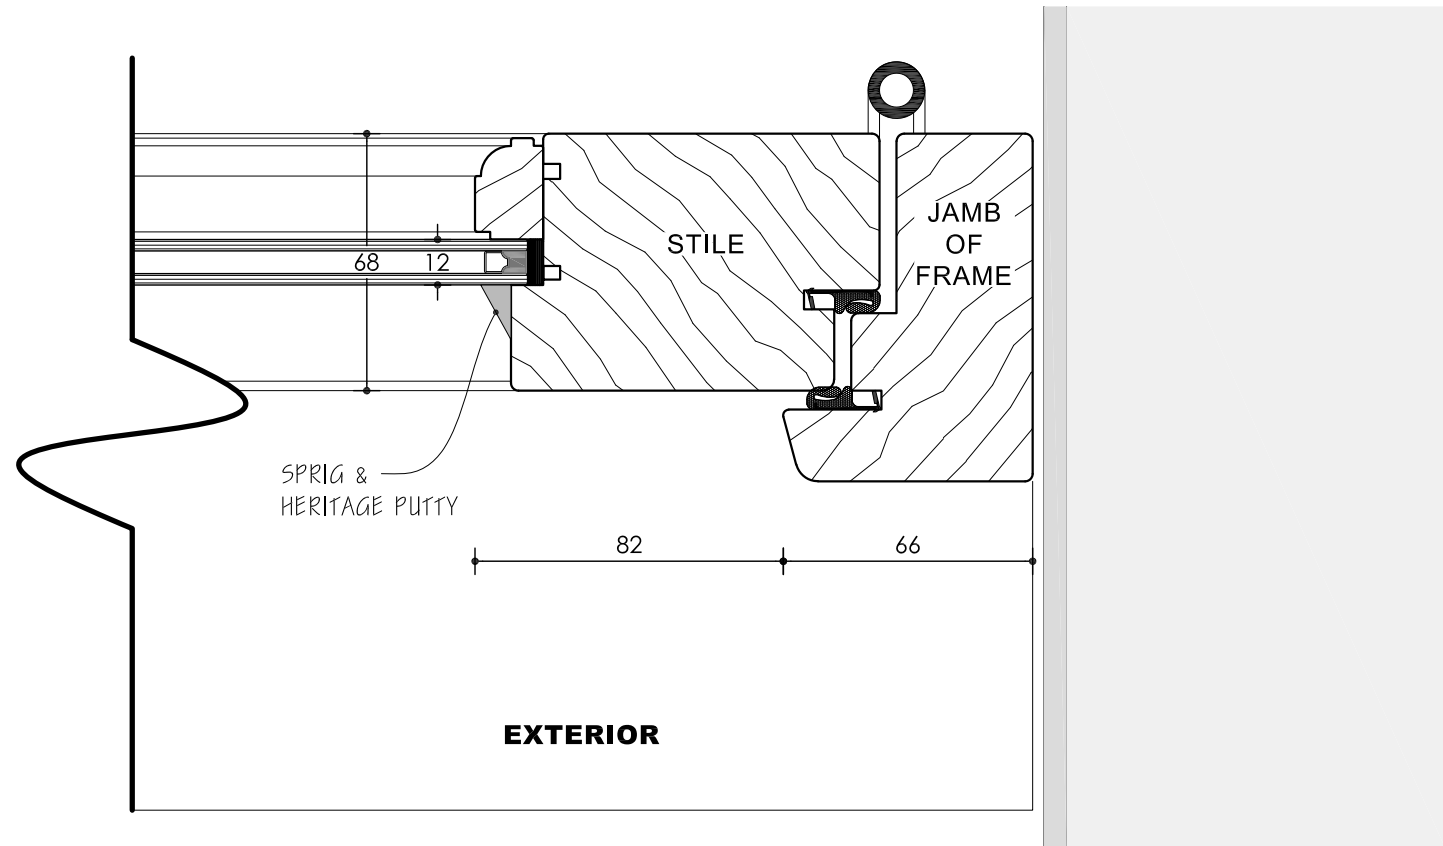

SECTION B-B JAMB (1:2)

This drawing is copyright of CLARK & MASLIN Ltd and may not be copied or reproduced without permission.
Figured dimensions are to be taken in preference to scaled dimensions.
Large scale drawings to have preference to small scale drawings.
Dimensions for fixed-in items are to be checked on site prior to manufacture.

REV	DETAIL OF REVISION	BY	DATE
-----	--------------------	----	------

PLANNING CONDITIONS

 CLARK & MASLIN Unit 5, Charlton Business Park Crudwell Road, Malmesbury Wiltshire, SN16 9RU Telephone: 01666 822911 www.clarkandmaslin.co.uk Planning Architecture Conservation			
Client WHIM HOSPITALITY			
Project PROPOSED CHANGE OF USE AND INTERNAL ALTERATIONS TO 13 CROSS HAYES LANE, MALMESBURY, SN16 9BE			
Description TYPICAL TIMBER DOOR DETAILS			
Scale 1:2 & 1:5	PG Size A1	Drawn DN	Date AUG '24
Drawing No 5671/154		Revision -	