

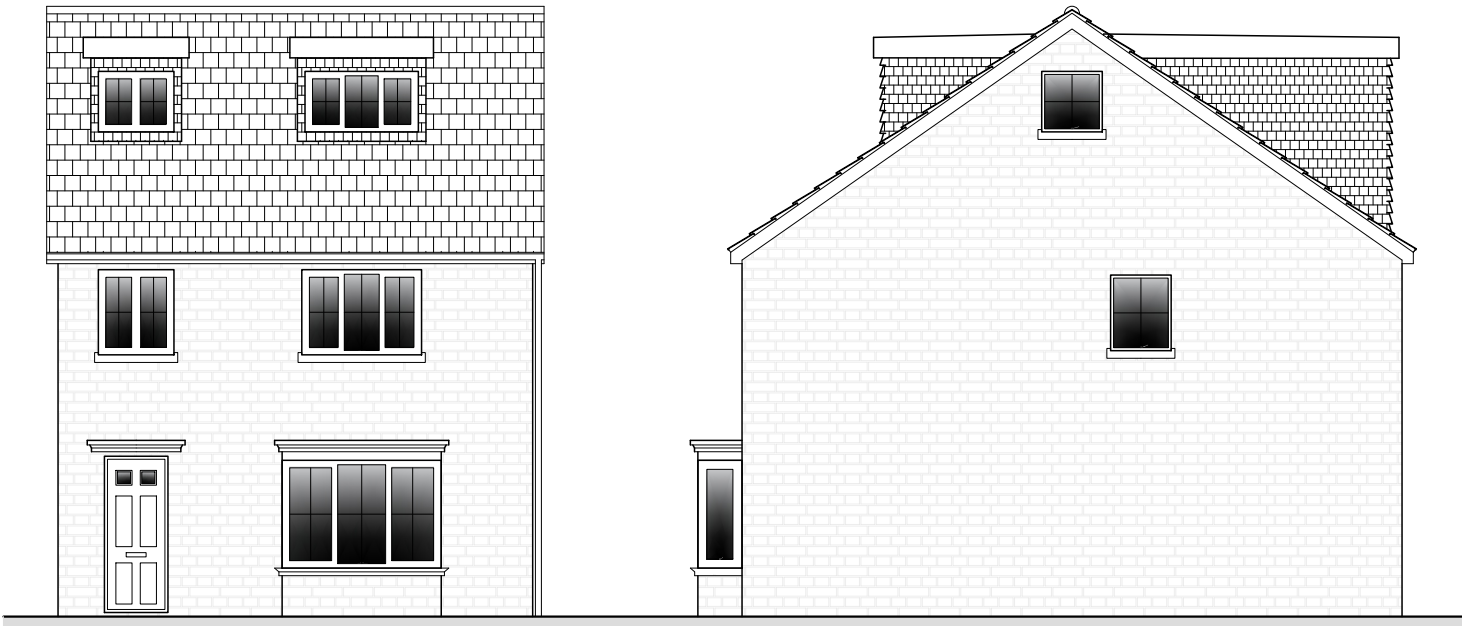


# Proposed Elevations

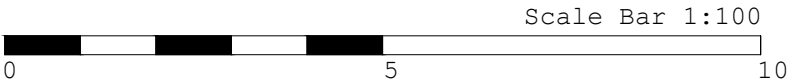

Front

Side

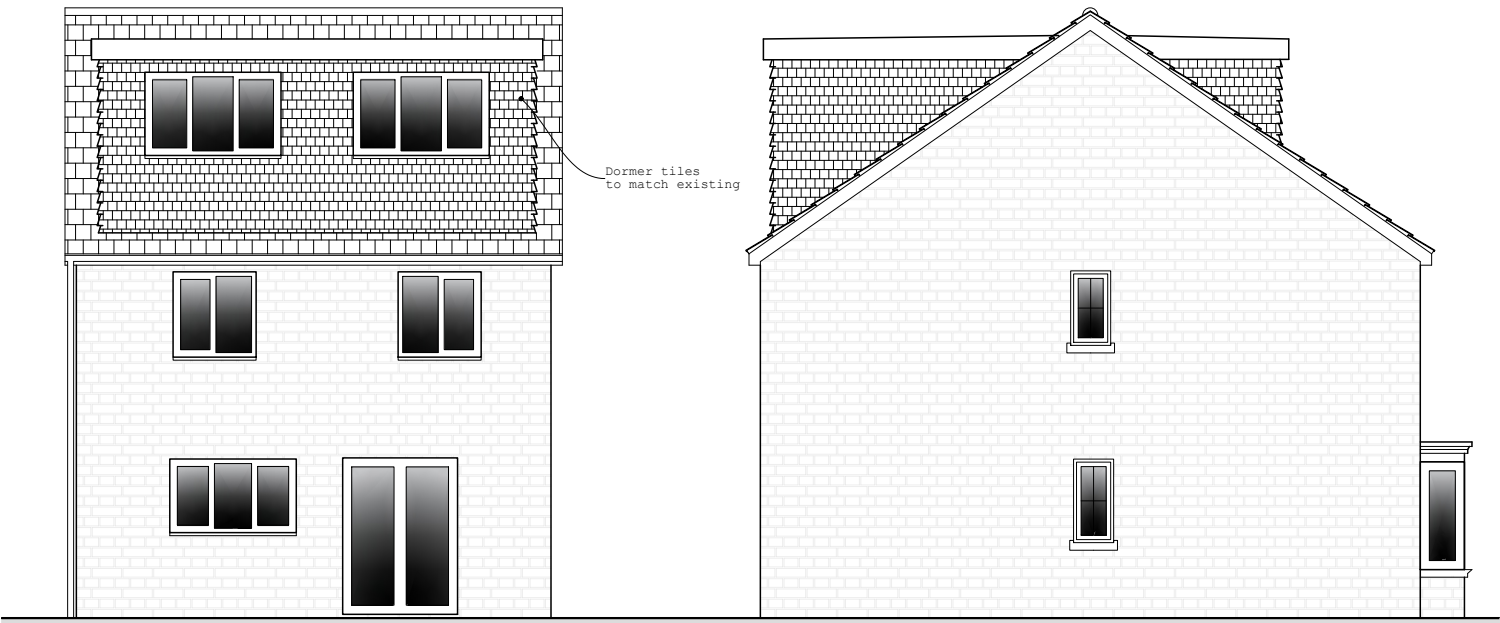

Rear

Side

**Title:** Loft conversion with rear flat roof dormer & 2no front dormers  
**Client:** Daniel Bailey  
**Address:** 1 Astute Place, Corsham, SN13 0EP  
**Date:** June/2026  
**Plan No:** 1, Rev-  
**Scale:** 1:50/ 1:100 @ A3