


Revision Notes		
date	rev	note
24/06/26	P1	Issued for a Certificate of Lawful Development

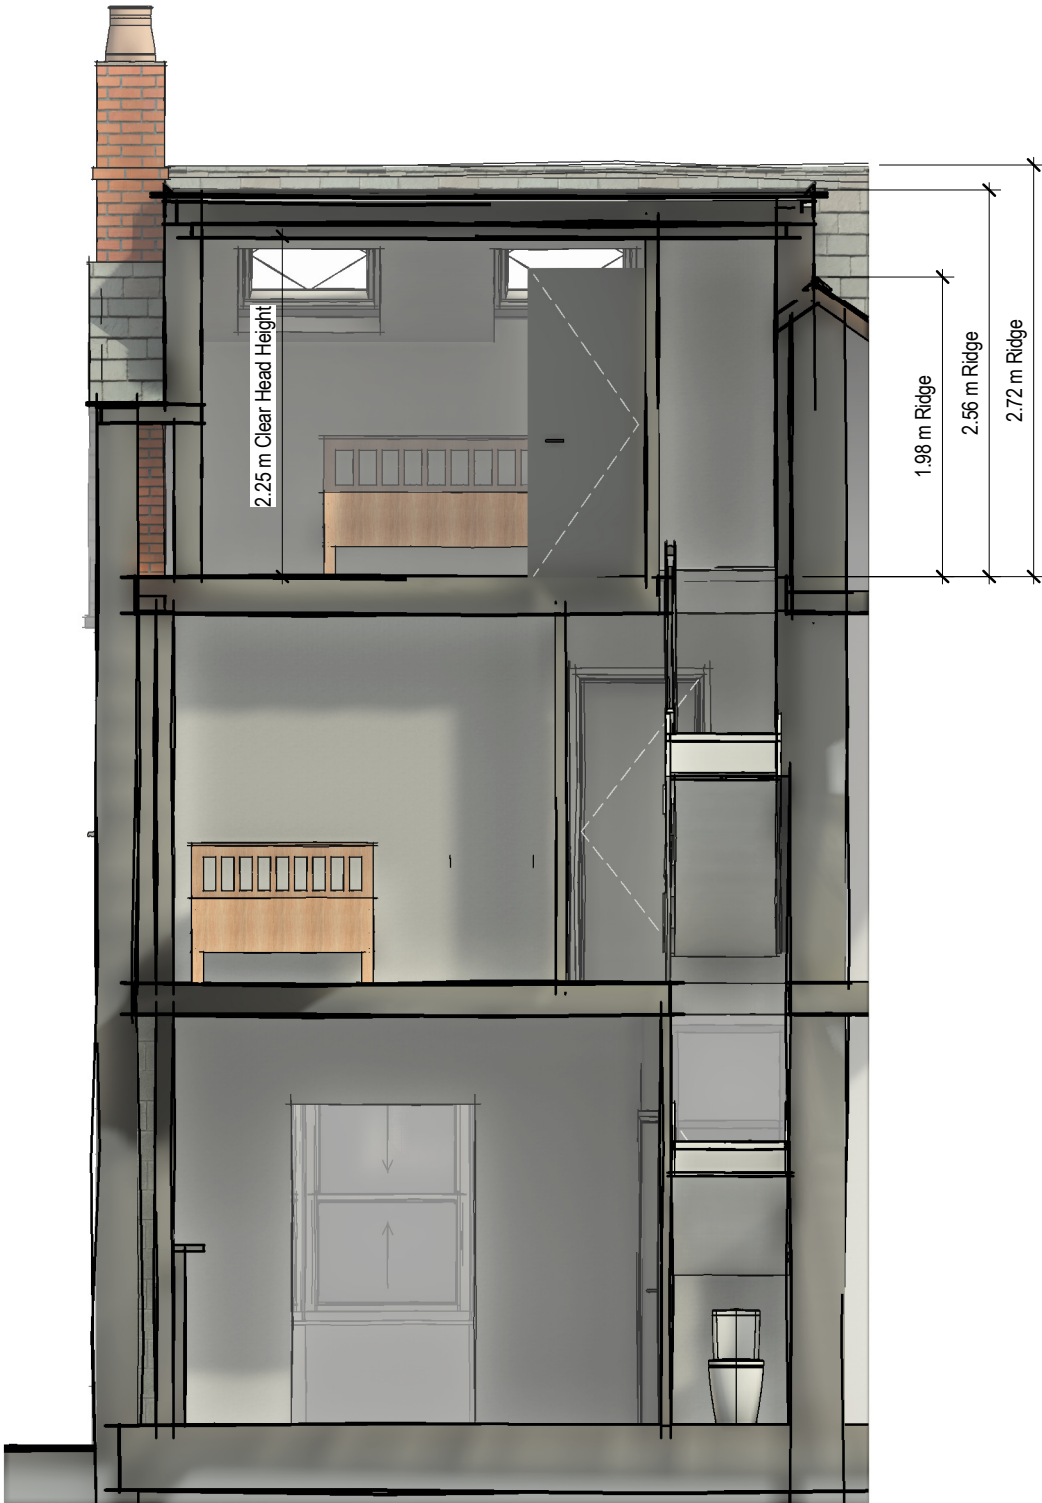

142 Frome Road - Loft Conversion - Certificate of Lawful Development
Proposed Typical Section



Client Mr & Mrs Urquhart	Project No 25-037	
Date 05/05/26	Drawing No 020	Rev P1
Scale at A3 1 : 50	Drawn N Sharp	

7 Garston Road, Frome, Somerset
 BA11 1RN
 m: 0781 208 5841
 e: nick@sharpdesignservices.co.uk
 Sharp Design Services Limited Company registration No. 11105879
 Registered office: 7 Garston Road, Frome, Somerset. BA11 1RN

