





SECTION A-A

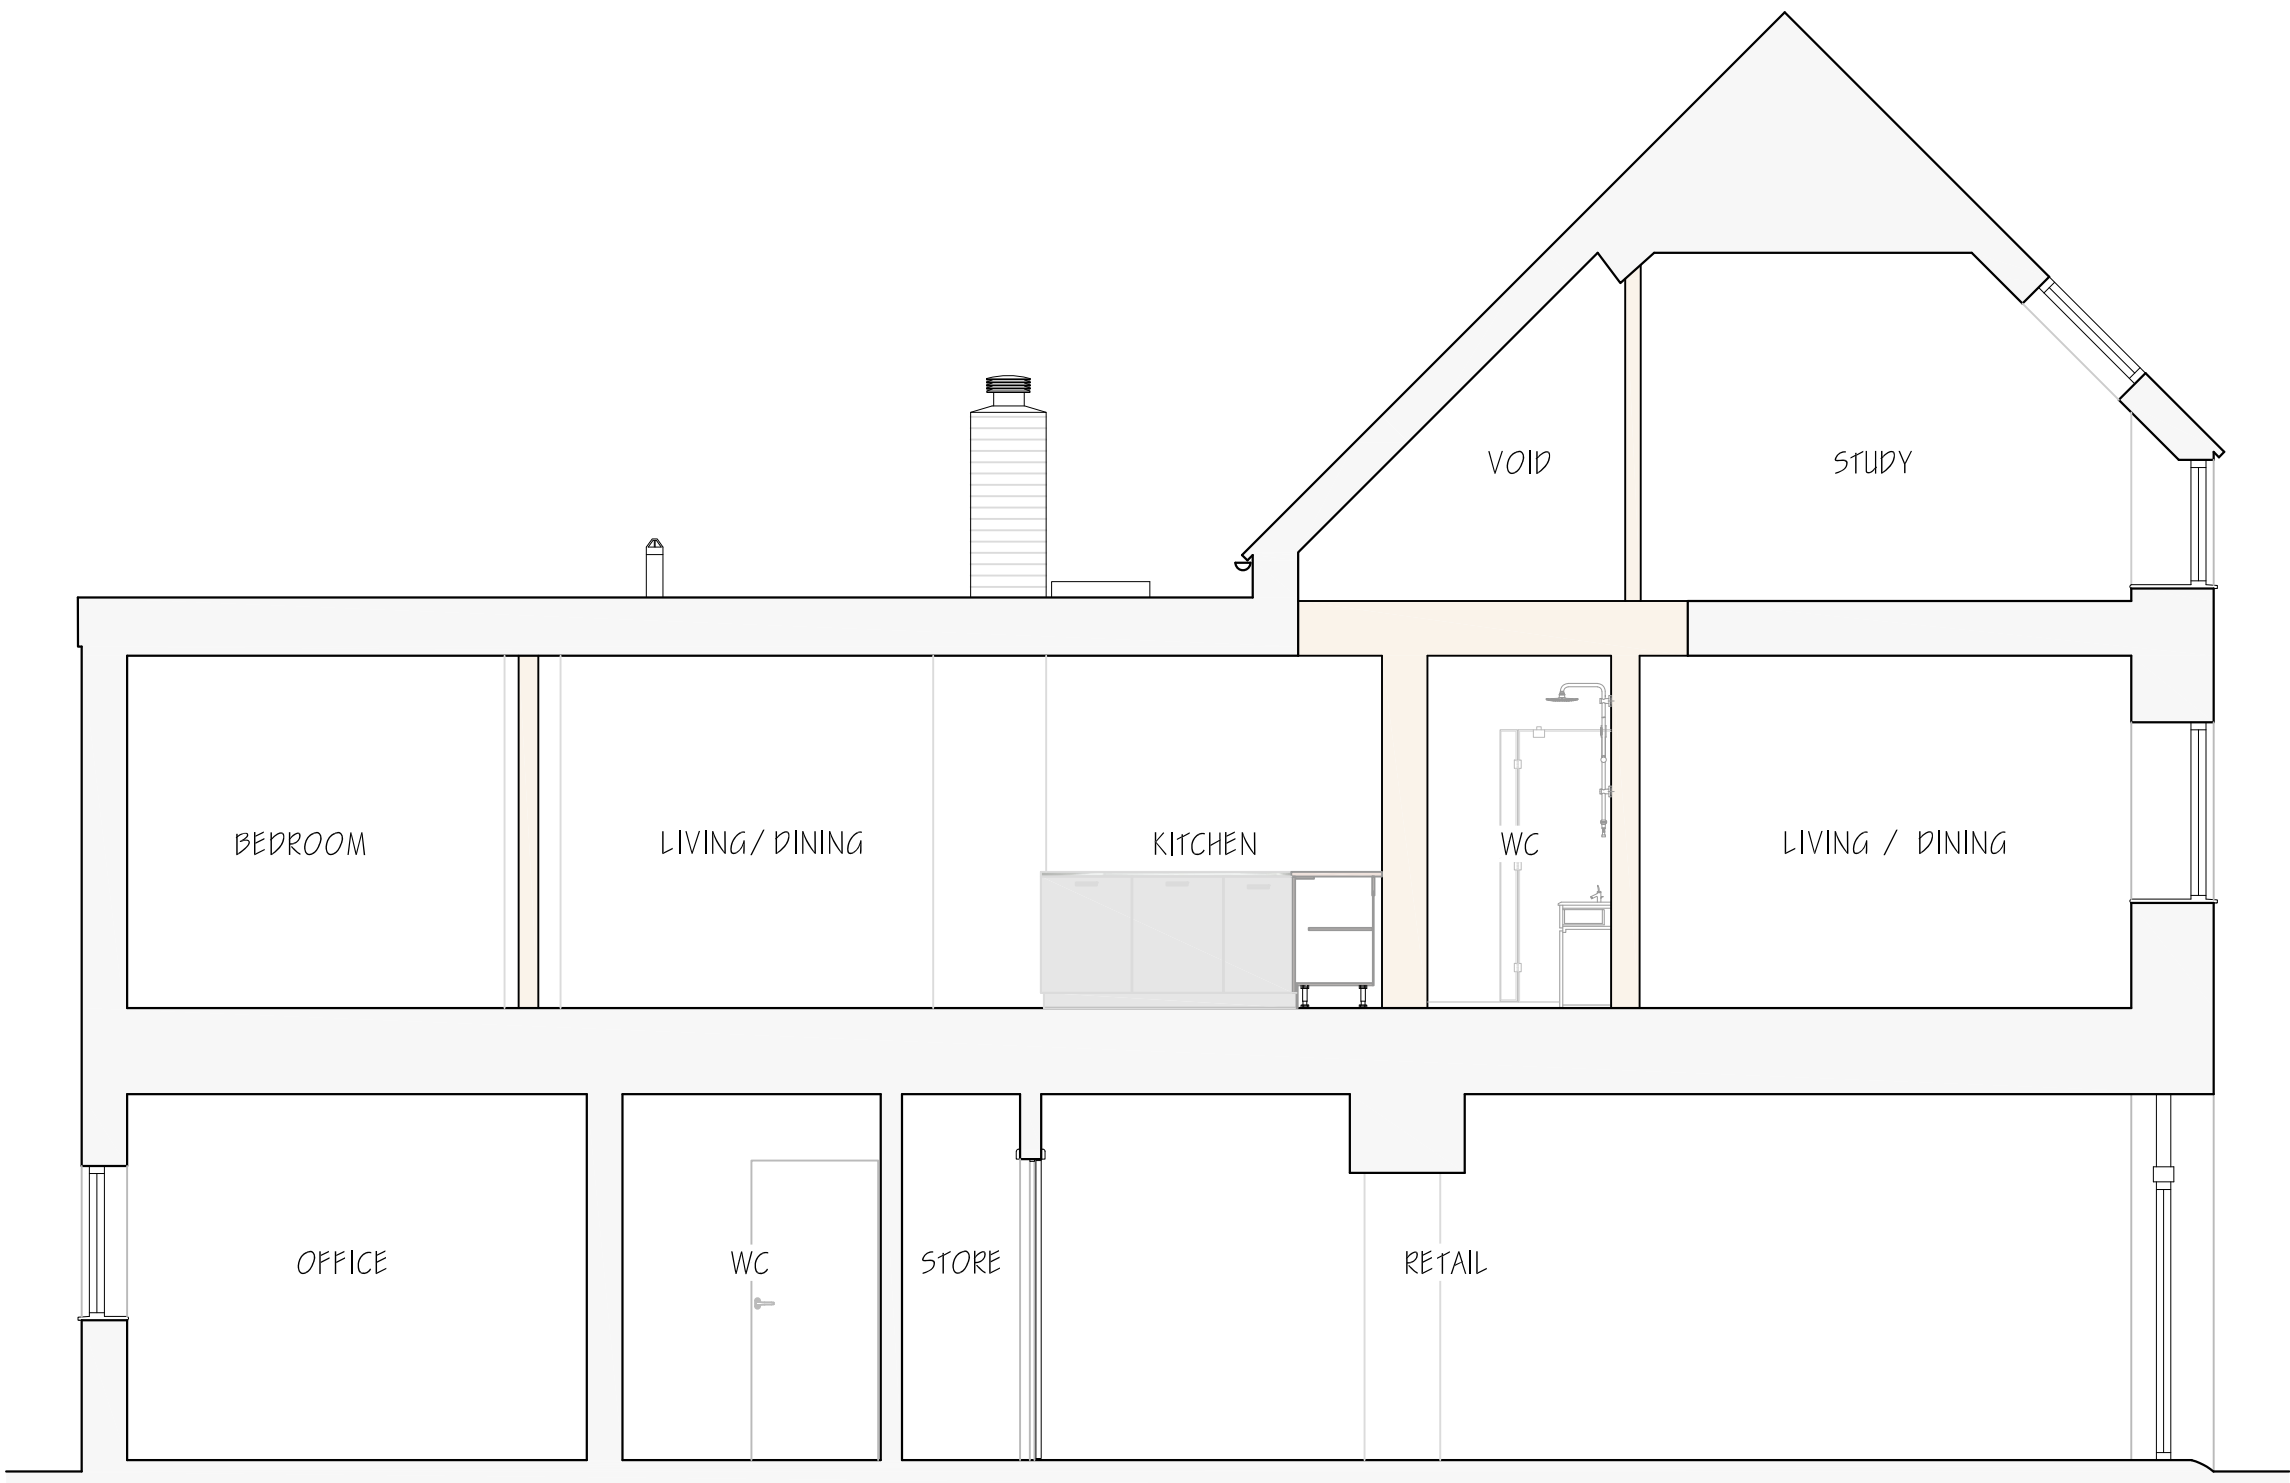

SECTION B-B

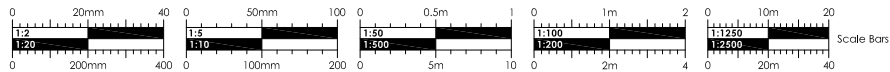

 CLARK & MASLIN Unit 5, Charlton Business Park Crudwell Road, Malmesbury Wiltshire, SN16 9RU Telephone: 01666 822911 Planning Architecture Conservation	Client WHIM HOSPITALITY	Document Type PRELIMINARY DRAWING	
	Project PROPOSED CHANGE OF USE AND INTERNAL ALTERATIONS TO 13 CROSS HAYES LANE, MALMESBURY, SN16 9BE	Scale 1:50	P/D Size A2
	Description PROPOSED SECTIONS A-A AND B-B	Date AUG'24	Drawn DN
		Drawing No 5671/62	Revision -