


This drawing is copyright of CLARK & MASLIN Ltd and may not be copied or reproduced without permission. Figured dimensions are to be taken in preference to scaled dimensions. Large scale drawings to have preference to small scale drawings. Dimensions for fixed-in items are to be checked on site prior to manufacture.

REV	DETAIL OF REVISION	BY	DATE
-----	--------------------	----	------



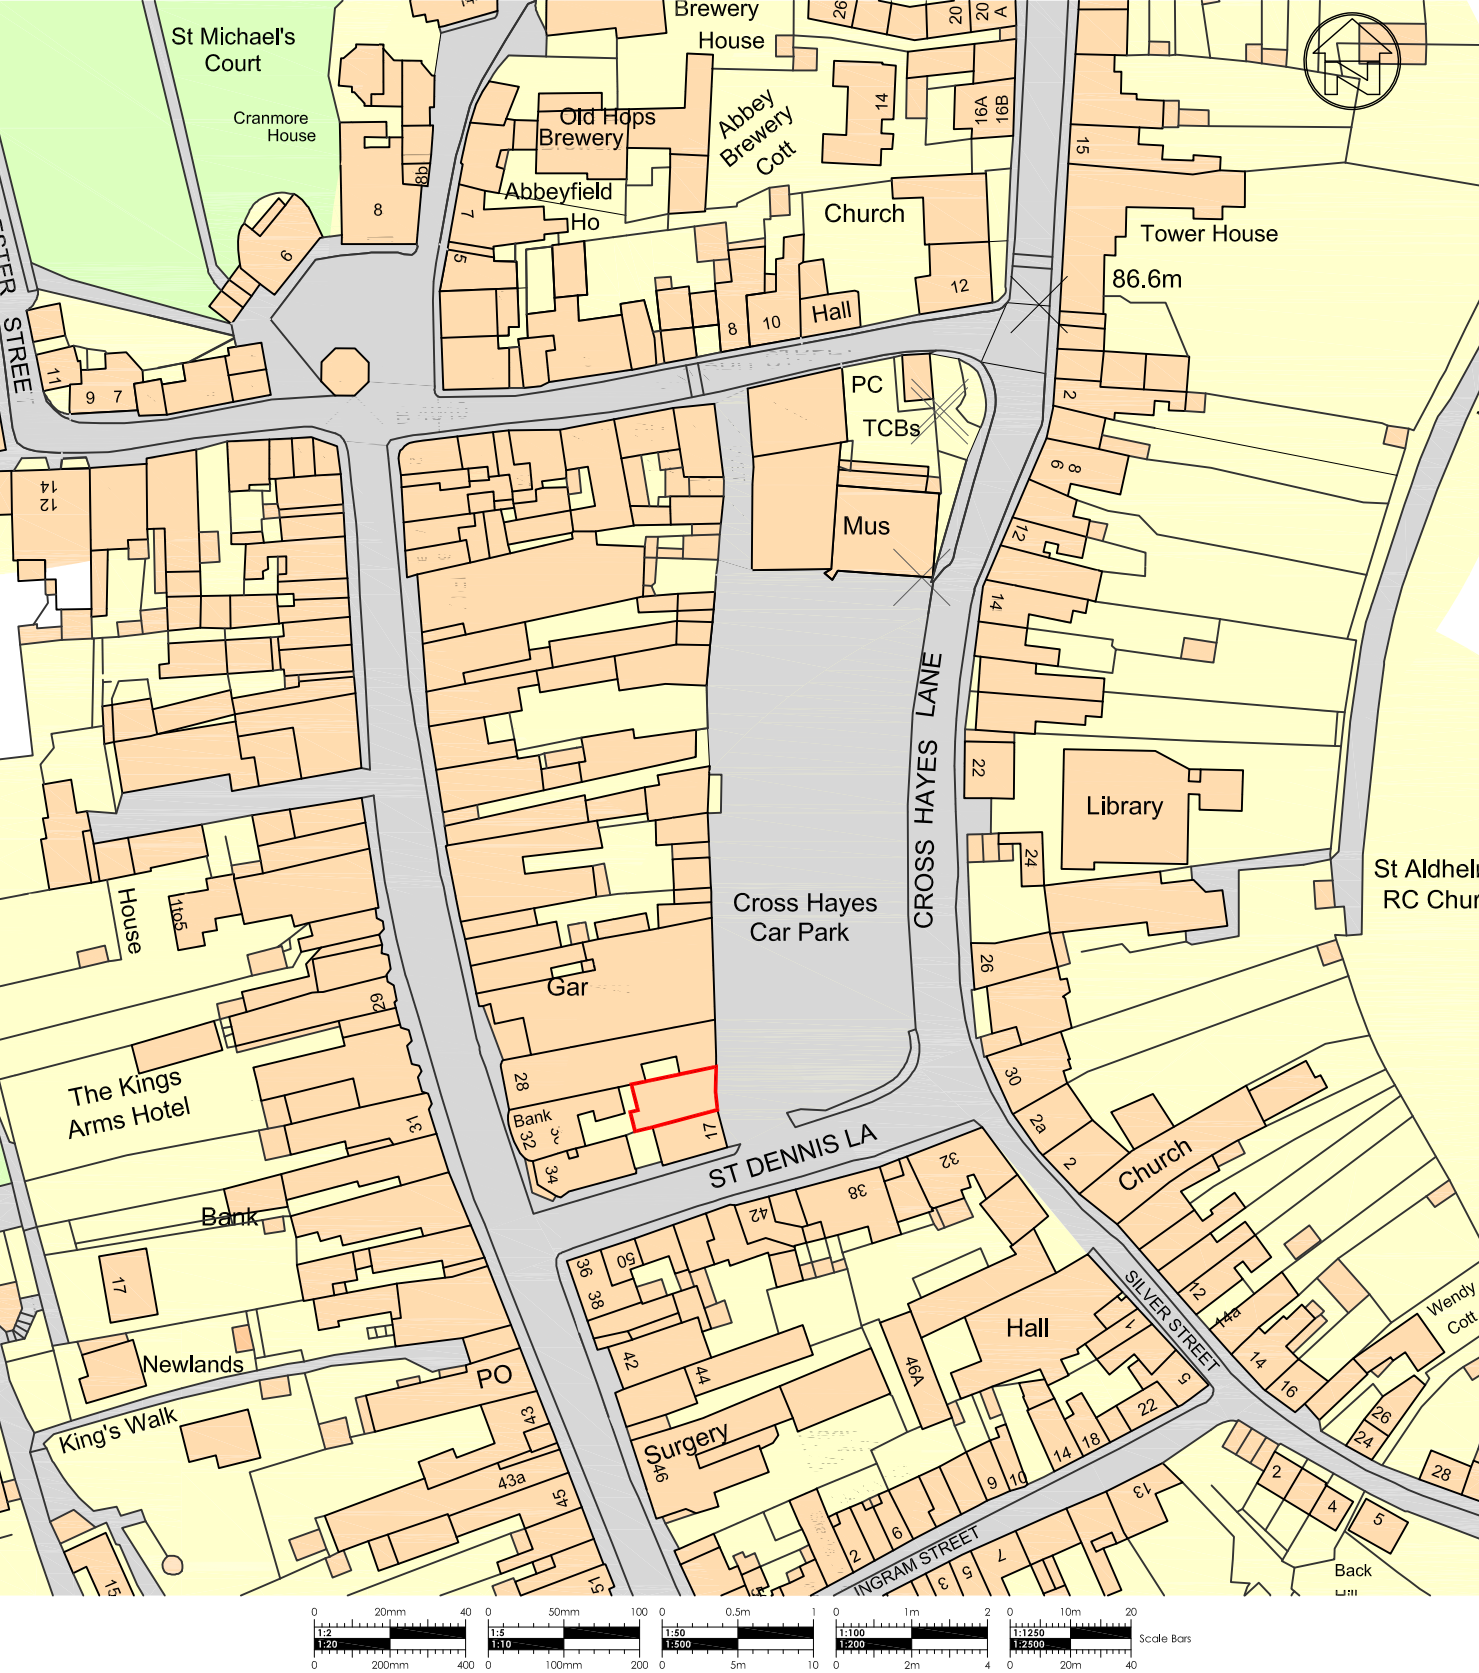

CLARK & MASLIN
Unit 5, Charlton Business Park
Crudwell Road, Malmesbury
Wiltshire, SN16 9RU
Telephone: 01666 822911
Planning Architecture Conservation

Client WHIM HOSPITALITY		Document Type -	
Project PROPOSED CHANGE OF USE AND INTERNAL ALTERATIONS TO 13 CROSS HAYES LANE, MALMESBURY, SN16 9BE		Scale 1:1250	PG Size A4
Description SITE LOCATION PLAN		Date AUG '24	Drawn DN
		Drawing No 5671/04	Revision -