


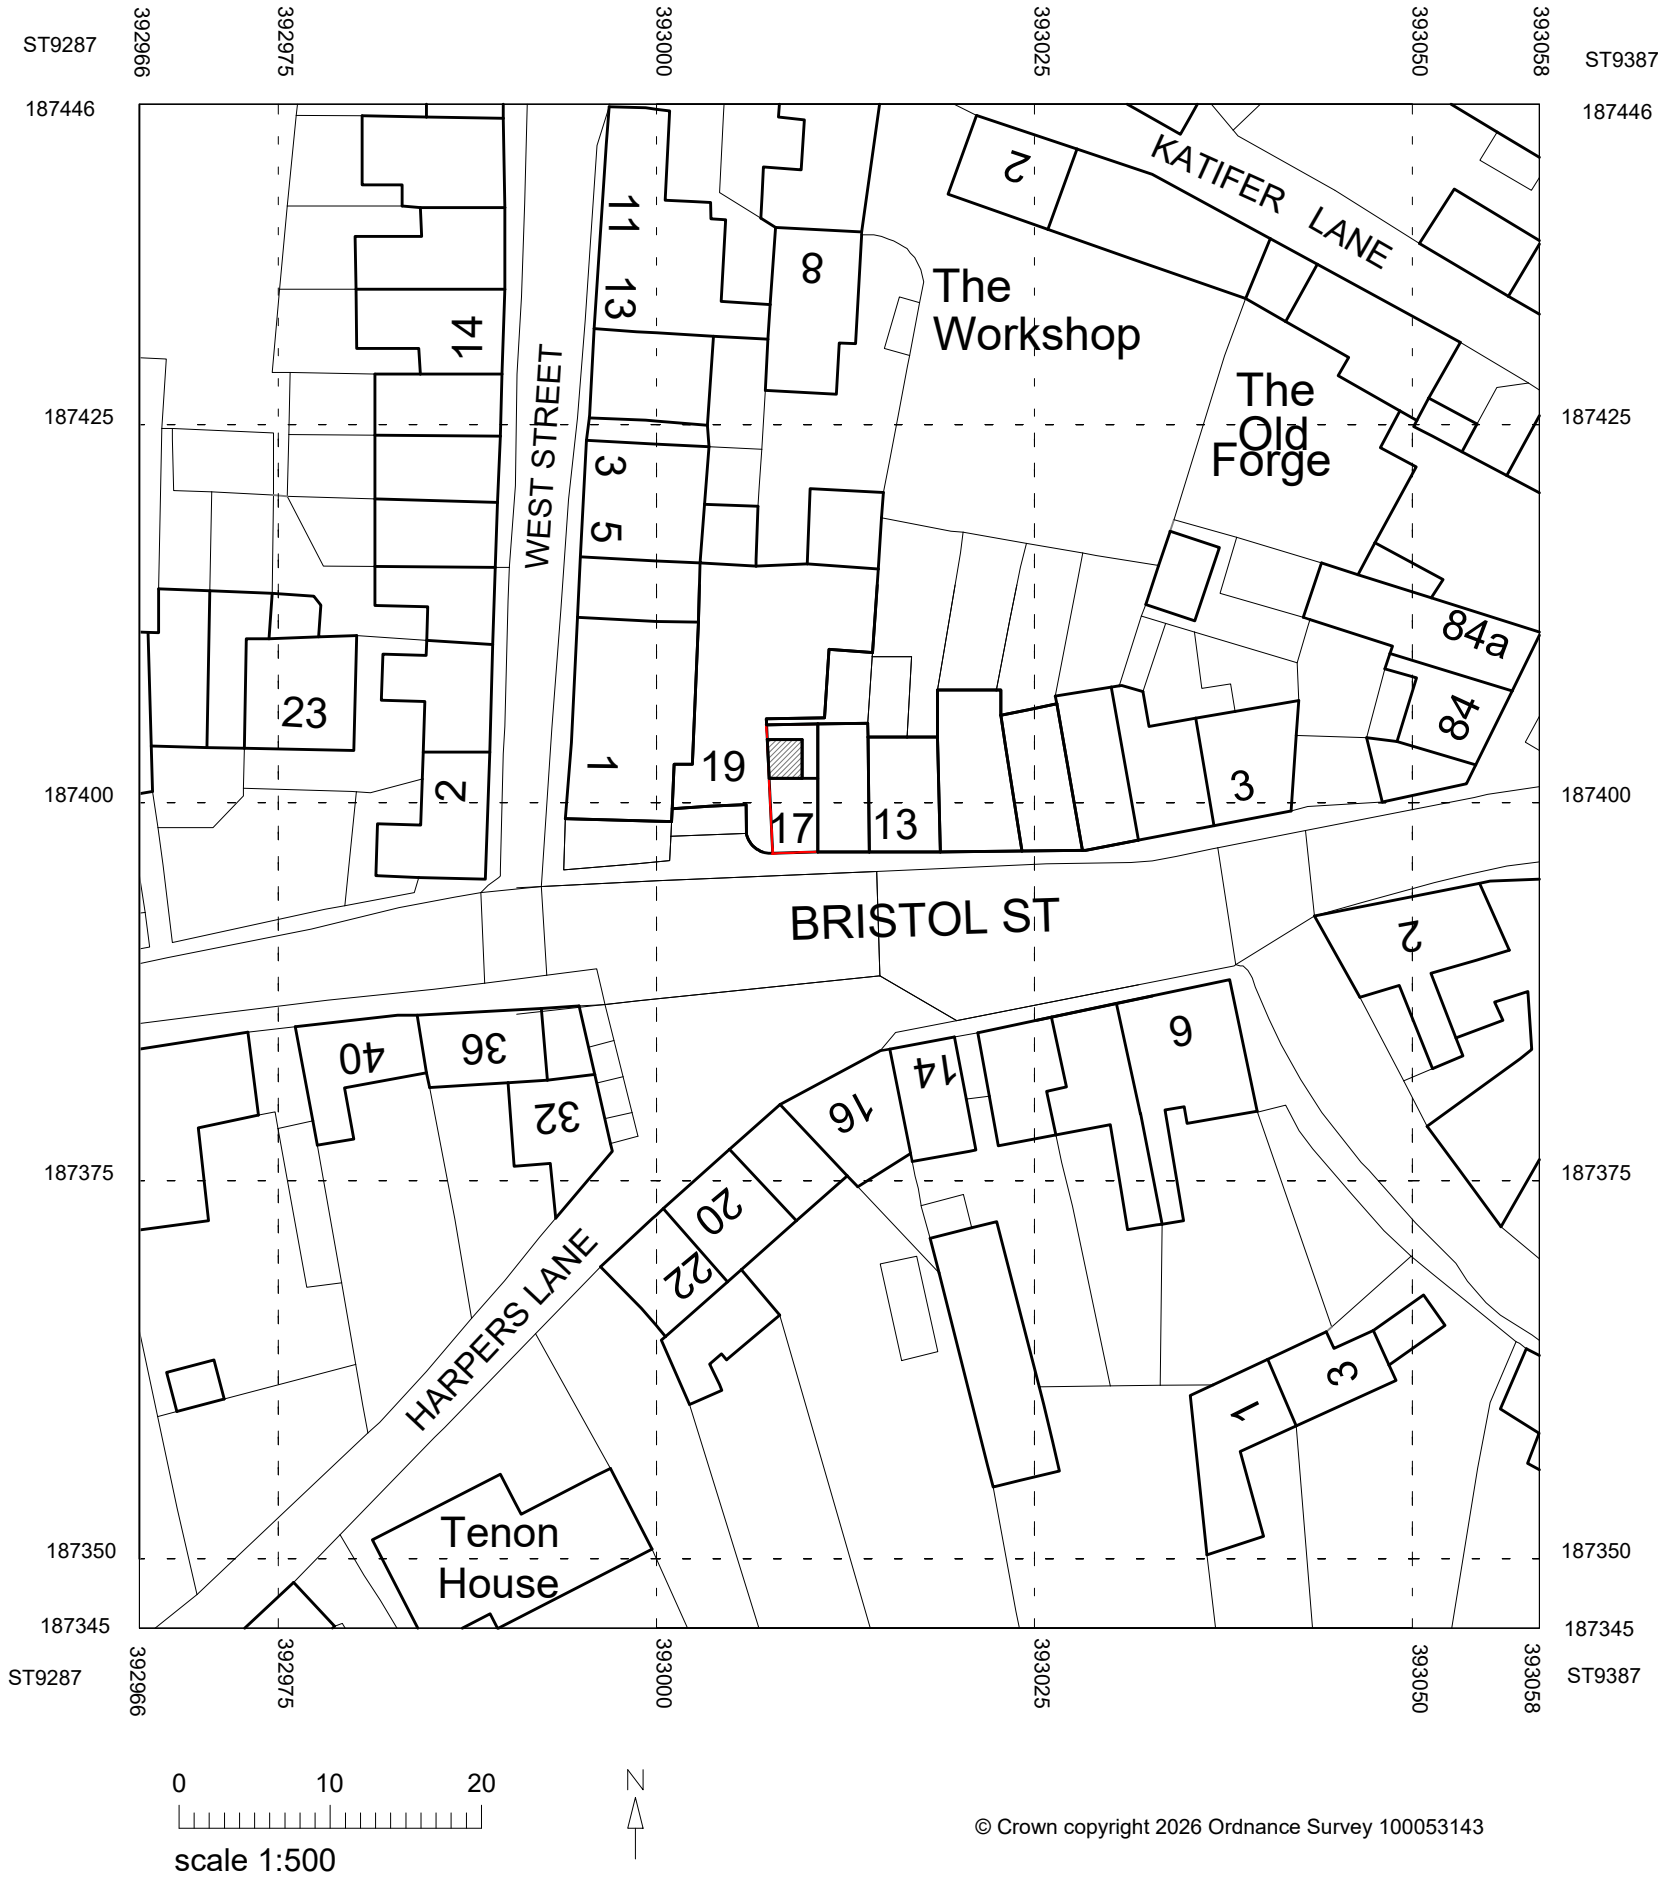

Status	PLANNING
1. Scalable for planning purposes only. Do not scale of this drawing for construction. 2. All ATRIO ARCHITECTURE LTD drawings to be read in conjunction with written specification and all other consultant drawings. 3. All dimensions to be checked on site 4. Any errors or omissions to be reported to ATRIO ARCHITECTURE immediately, prior to work being carried out. 5. This information is copyright protected.	

Key	
	existing walls
	proposed walls
	demolitions
	other land in applicant's ownership
	site boundary

No.	Revisions	Date
-----	-----------	------

ΔTRIO

atrio architecture


Windsor House
Henley-on-Thames
Oxfordshire

t: 07715317658
e: info@atrioarch.co.uk
w: www.atrioarch.co.uk

company no. 16082571

Copyright	This drawing is the property of ATRIO ARCHITECTURE LTD. No disclosure or copy of it may be made without the written permission of ATRIO ARCHITECTURE LTD.
-----------	---

Project	17 Bristol Street, Malmesbury, SN16 0AY
---------	---

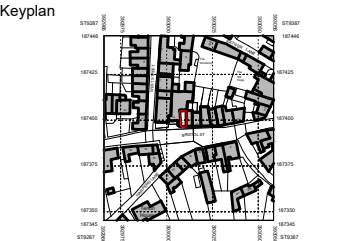

Title

BLOCK PLAN

Job	Drawing No.	Rev.
10426	A-103	-
Drawn	Scales at A3	Date
-	1:500	06/26