


Acorn Bioenergy Ltd

HGV Route Plan

June 2026

Plan ref: ABE/HGV-RP/01

ASHTON KEYNES
GREEN ENERGY

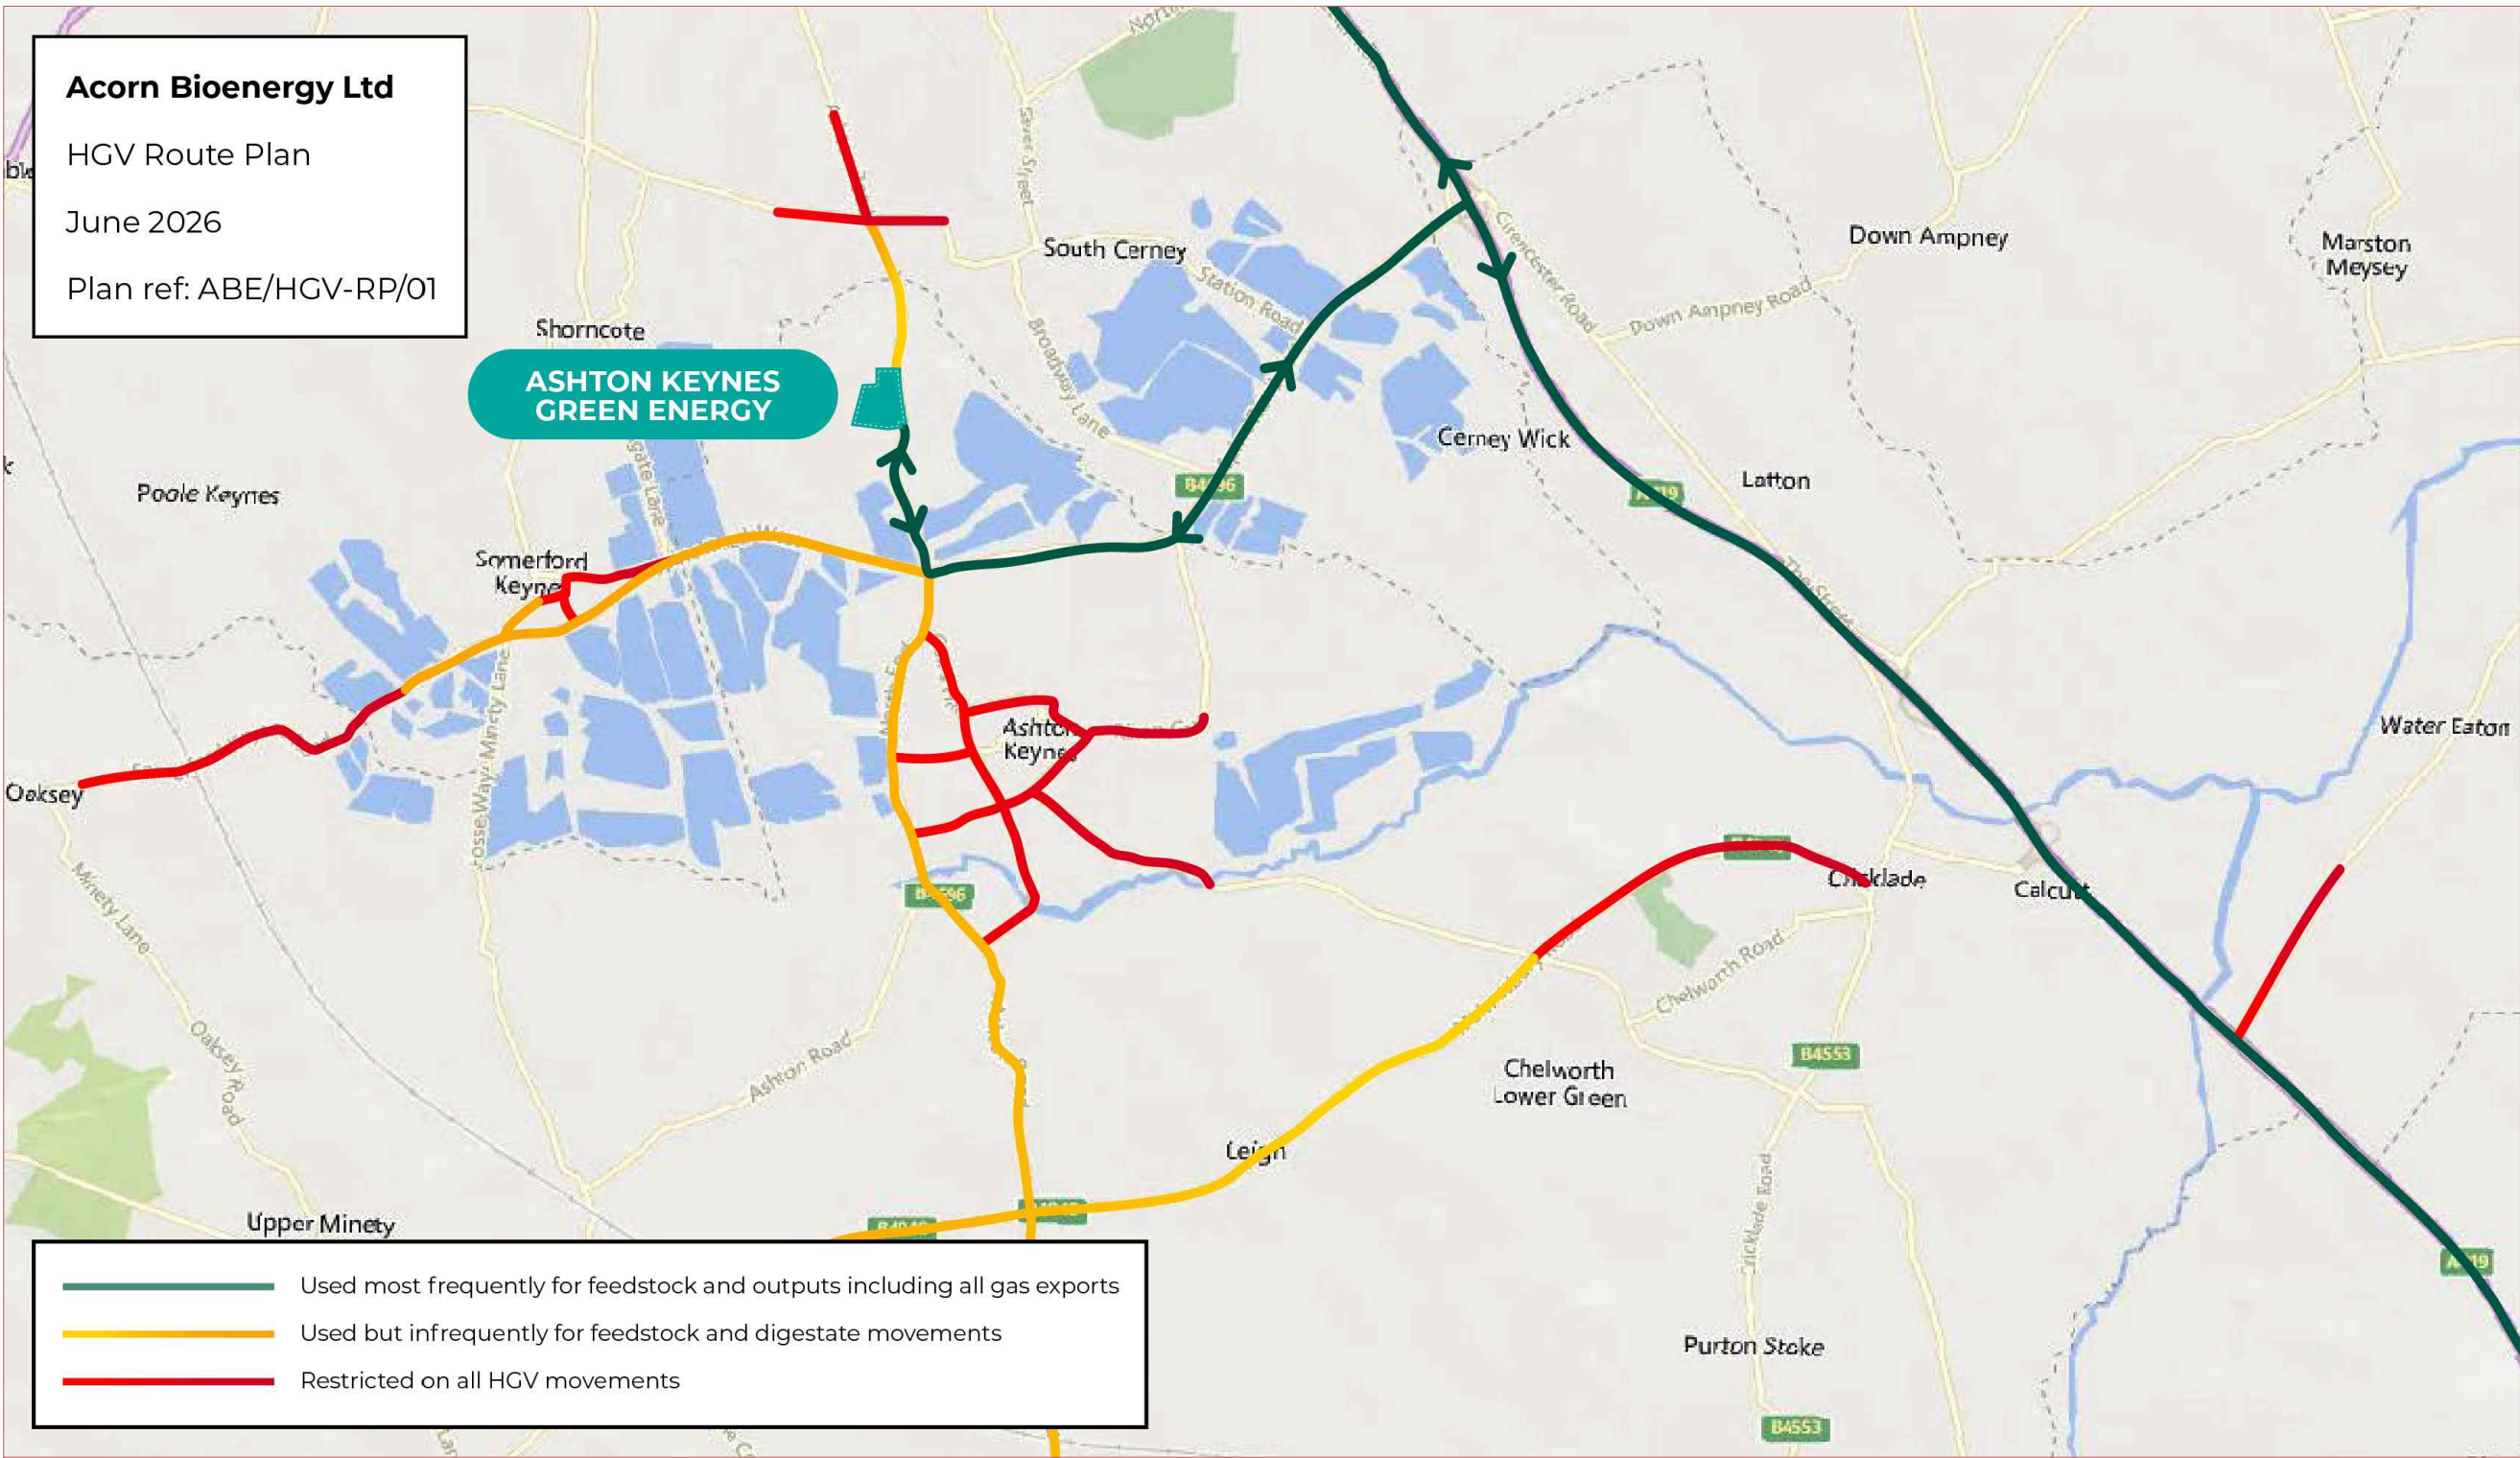

A	19/06/26	Issued For Information	SJC	—
Rev	Date	Description	DR	CH



Job Title

AD Plant.

Drawing Title

HGV Route Plan
Ashton Keynes

Status	Approval		
Scale	As Shown	Date	Jun '26
Drawn By	<i>ajc</i>	Checked	—
Drp. No.	ABE/HGV-RP/01	Rev	A