

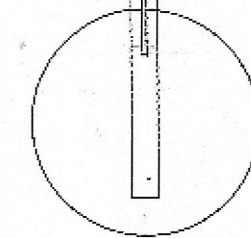
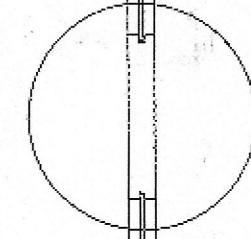
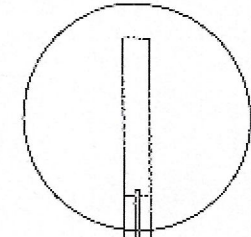
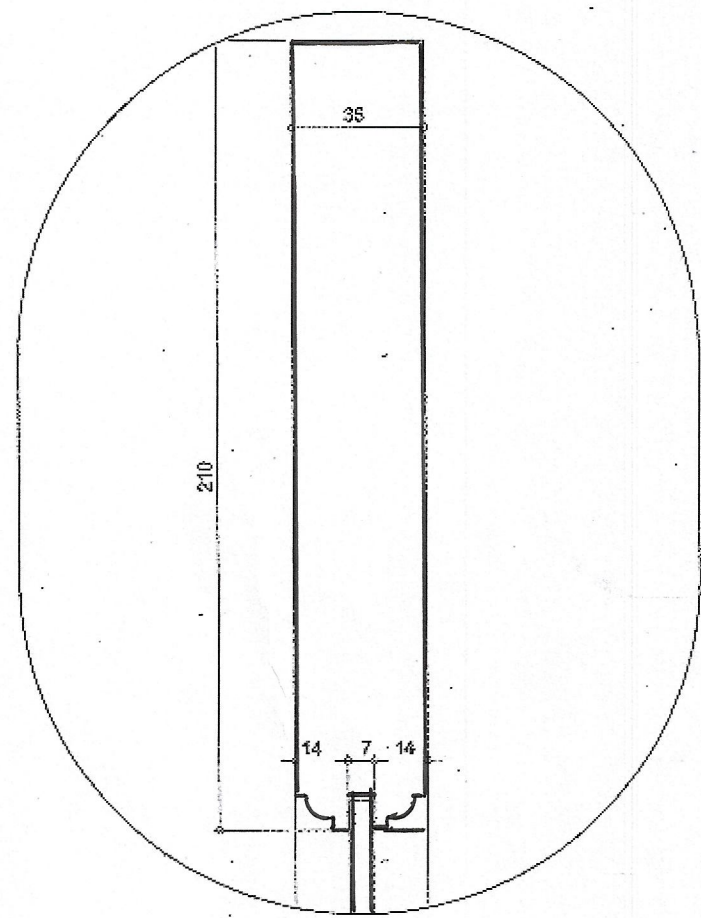
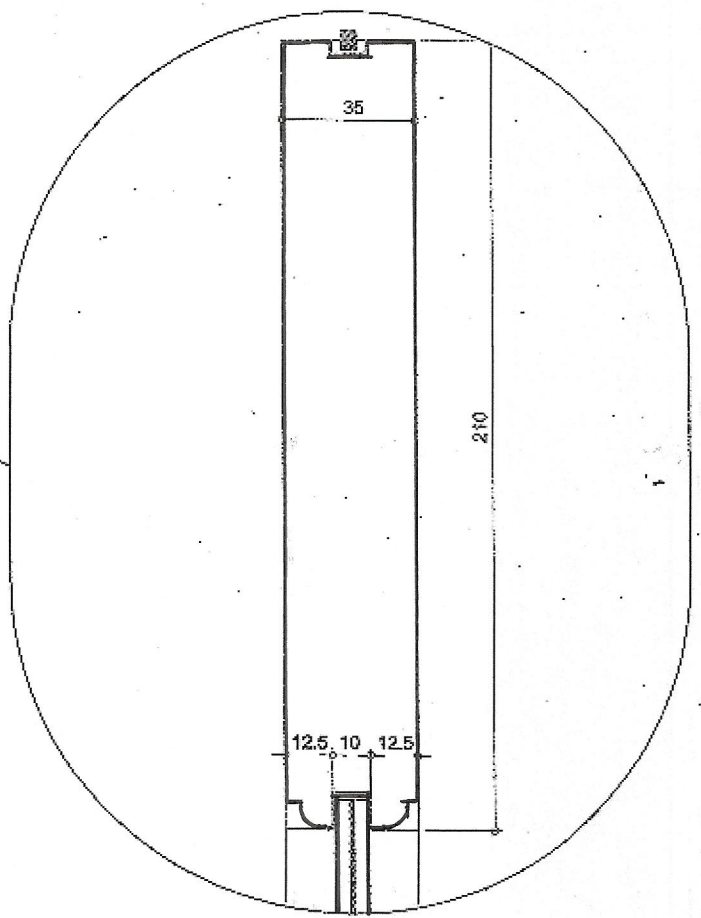
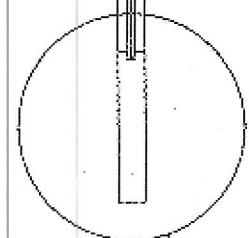
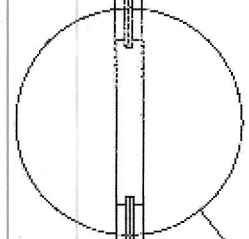
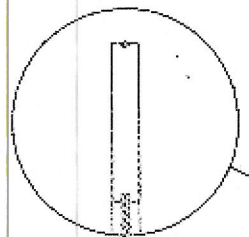
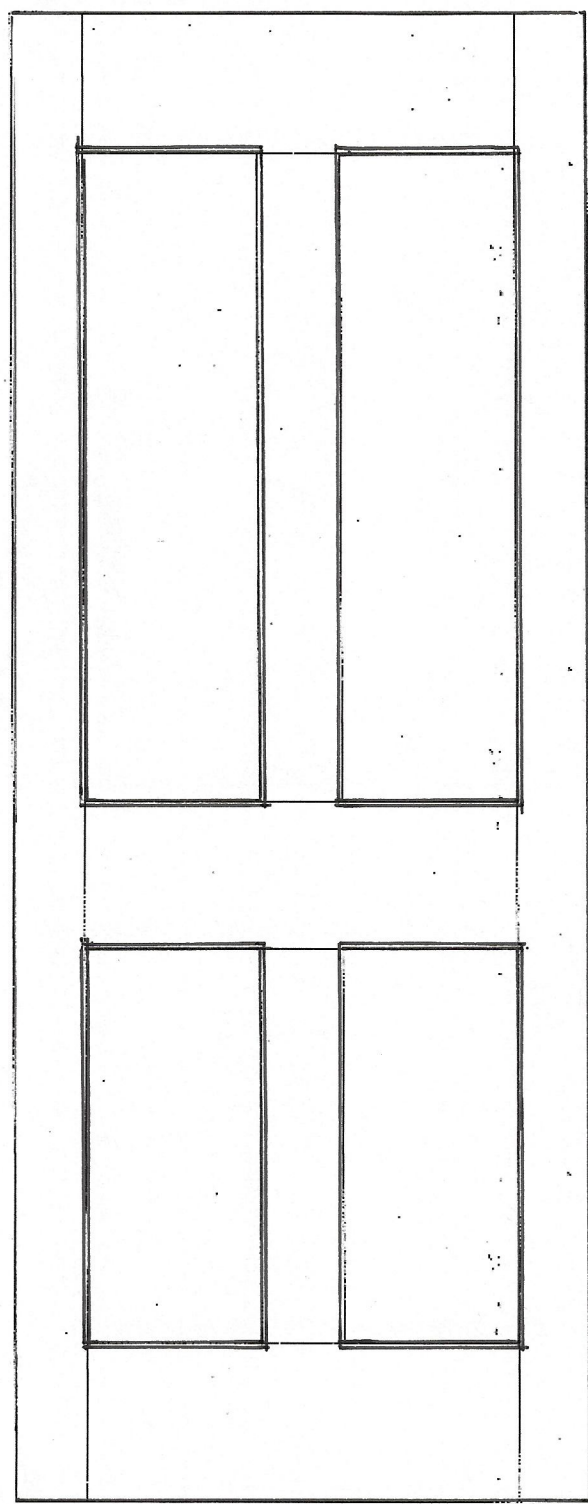
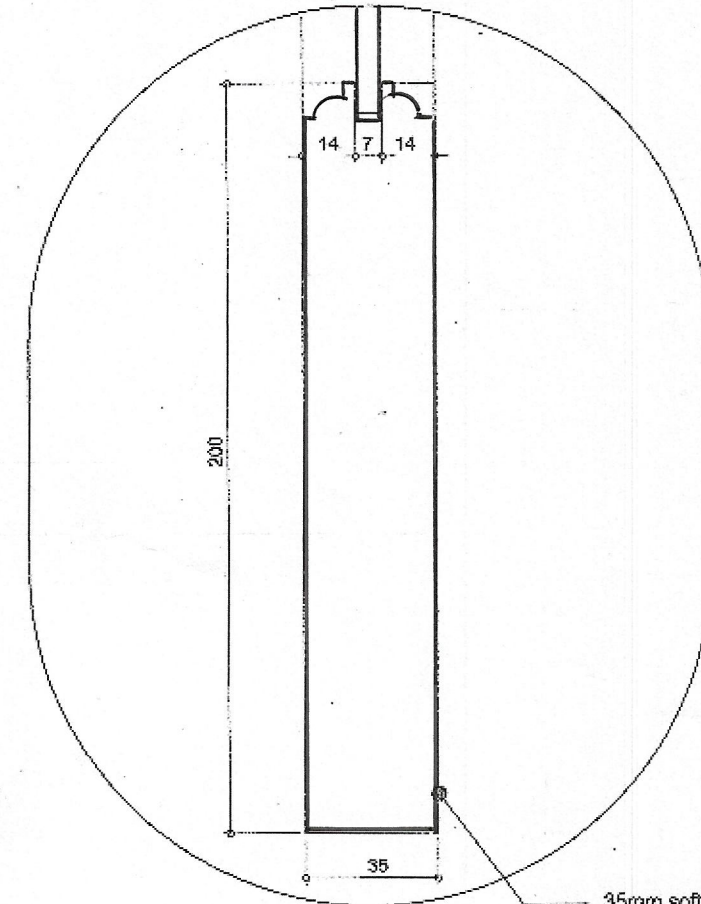
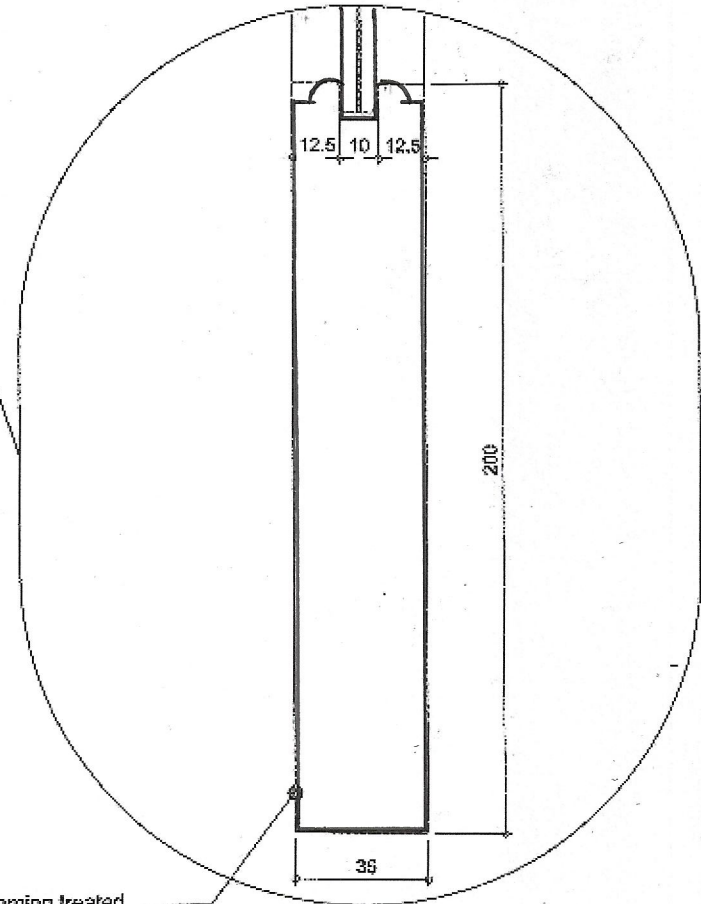
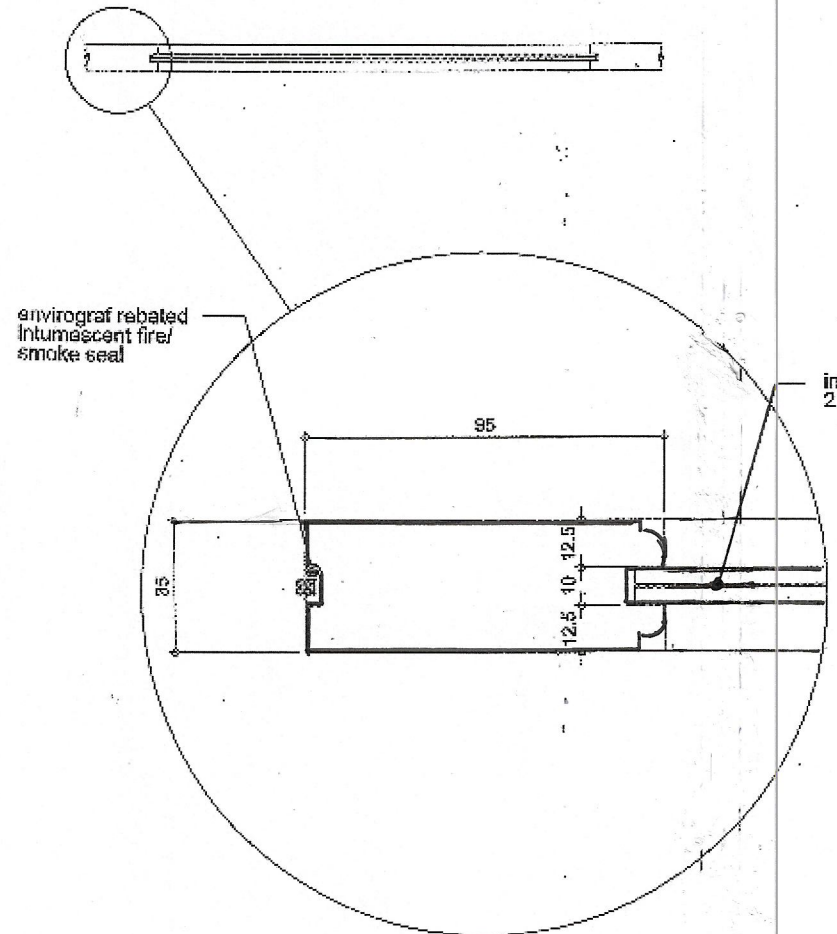
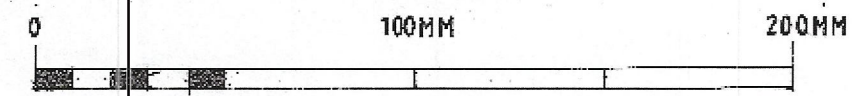
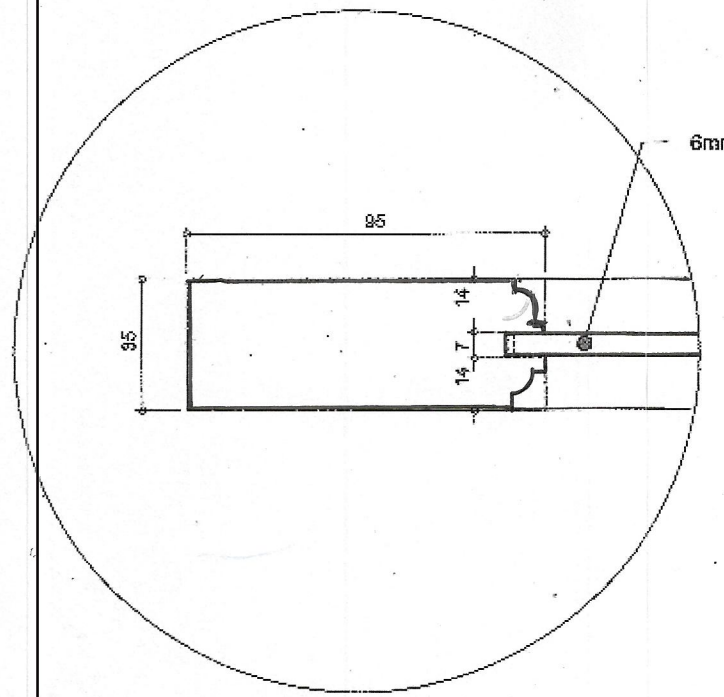
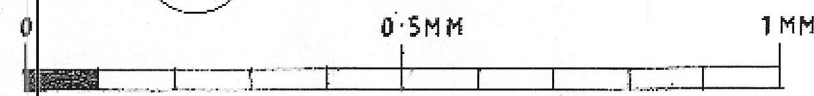


Four Panel Fire Door

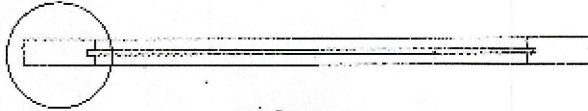

Four Panel Door

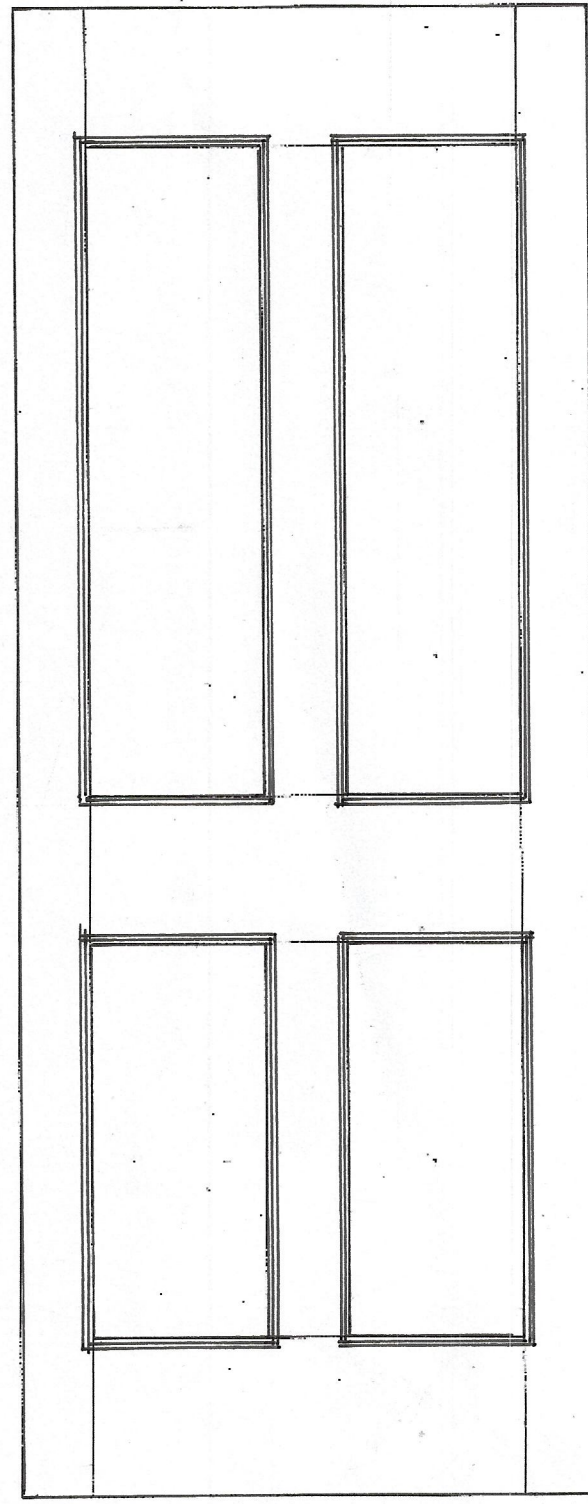

35mm softwood framing treated with intumescent system 2 then painted

35mm softwood framing paint finish

NOTES

FILELESS
SPENTBLSS
SDATES

REVISIONS

rev	date

CLIENT
MR & MRS ROWLES

PROJECT
**69 HIGH STREET
WEST LAVINGTON
WILTSHIRE
SN10 4JB**

DRAWING
**INTERNAL DOOR
DETAILS**

The Old Ride
Bath Road
Bradford on Avon
Wiltshire
Tel 01225 865220
Fax 01225 865086

**ASHLEY
DESIGN**

SCALE **1:10 & 1:2**
DATE **JUNE 2020**
DRAWN **RMS/MAS**
CHECKED

DRAWING NUMBER
2871-09

REVISIONS

--	--	--	--	--	--	--	--	--	--

All rights described in Chapter IV of the Copyright Designs and Patents Act 1988 has been generally asserted. © 2011
Ashley Design Associates. Contractors must check all dimensions on site. Only figured dimensions are to be worked from. Discrepancies are to be reported immediately before proceeding.