
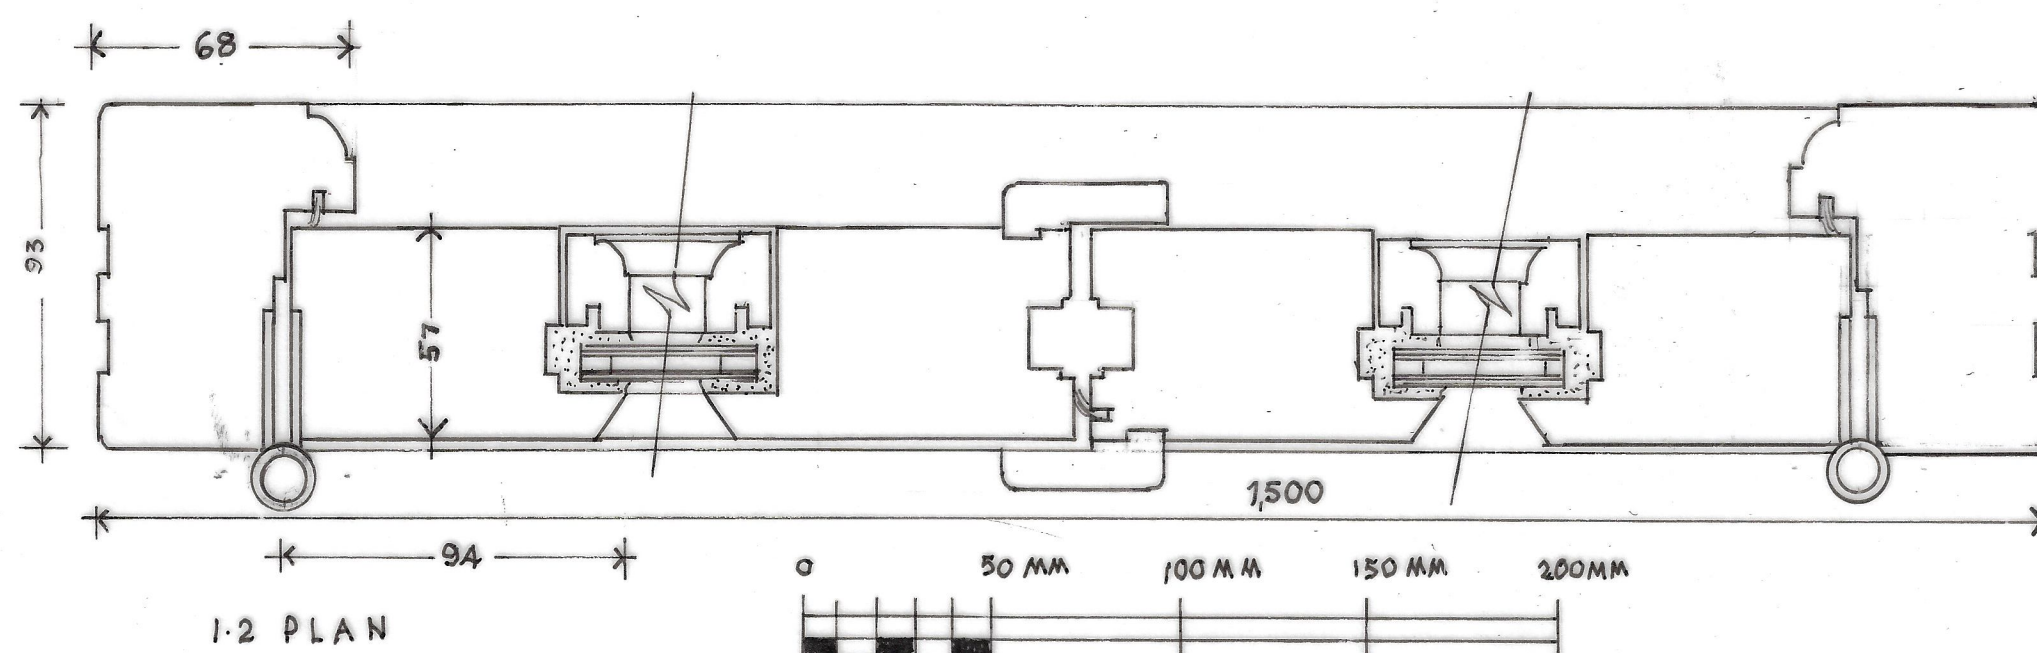
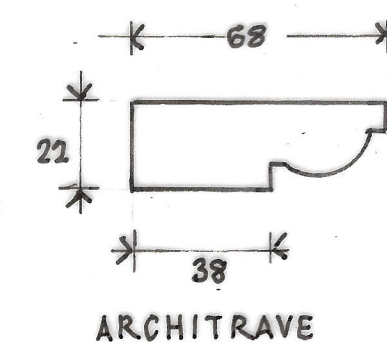
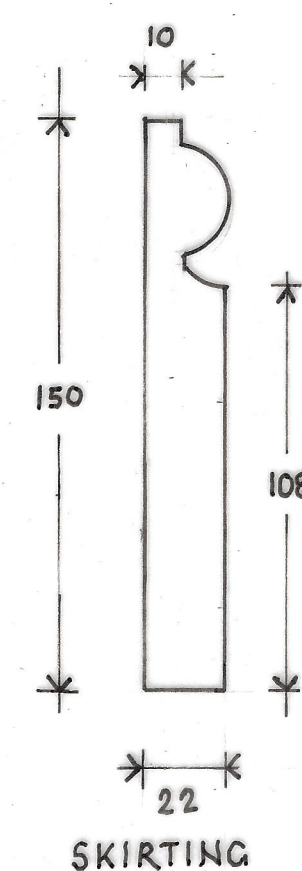
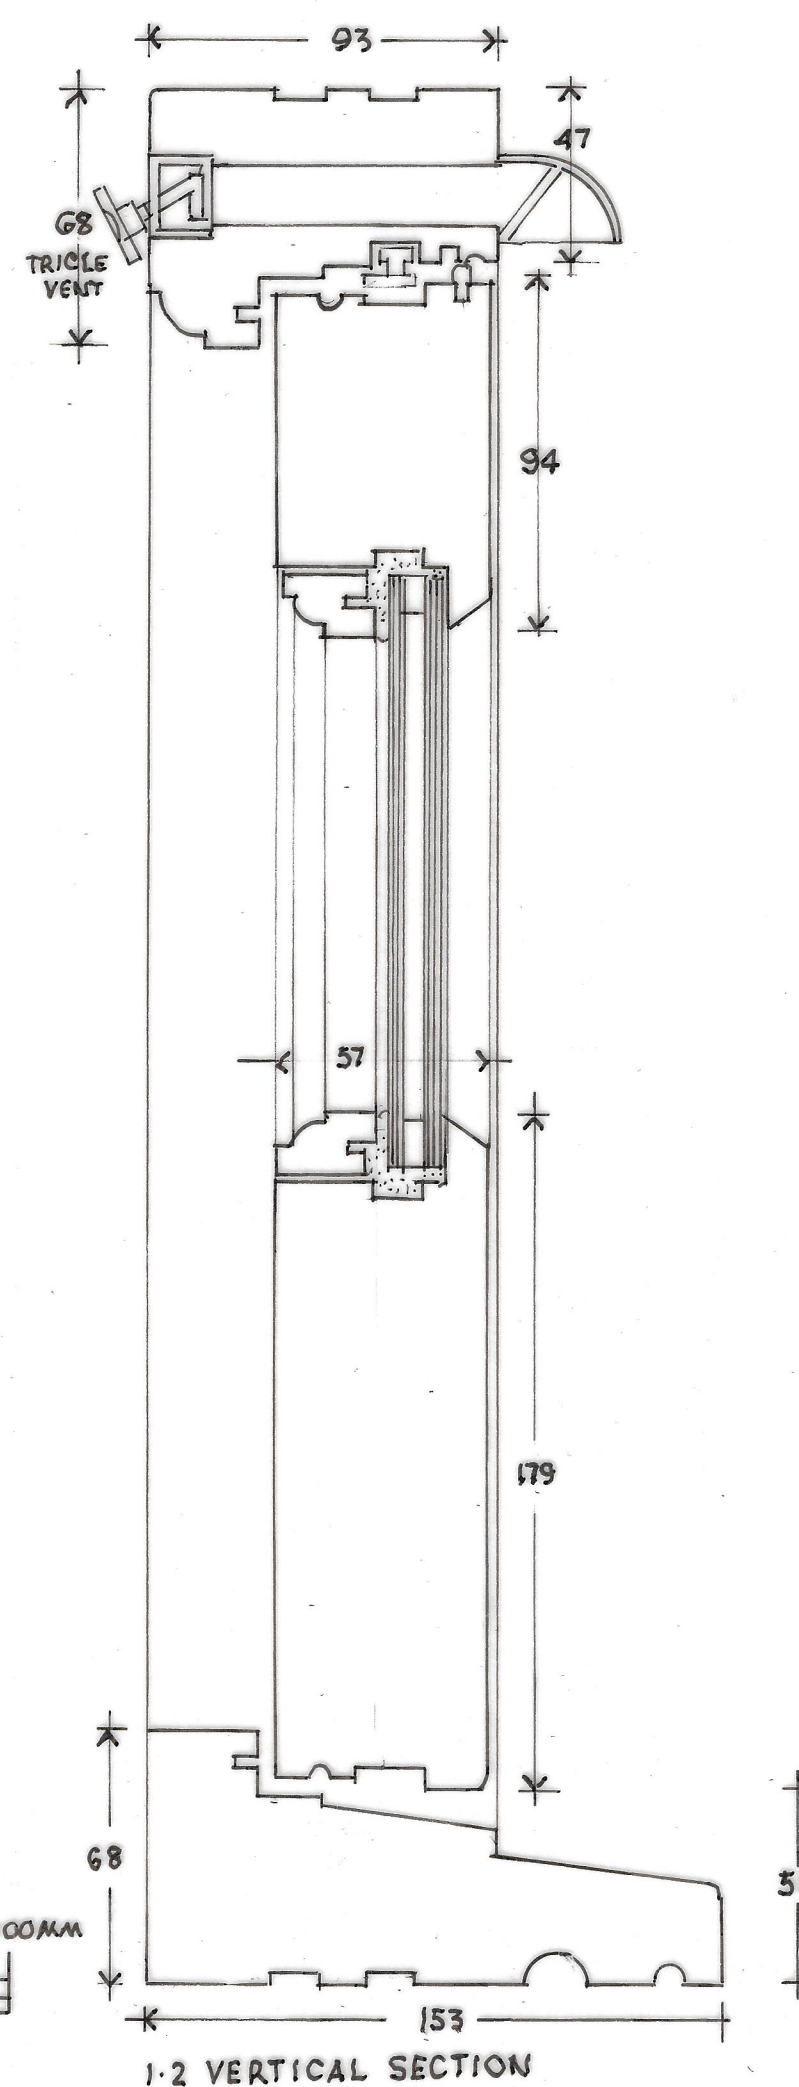


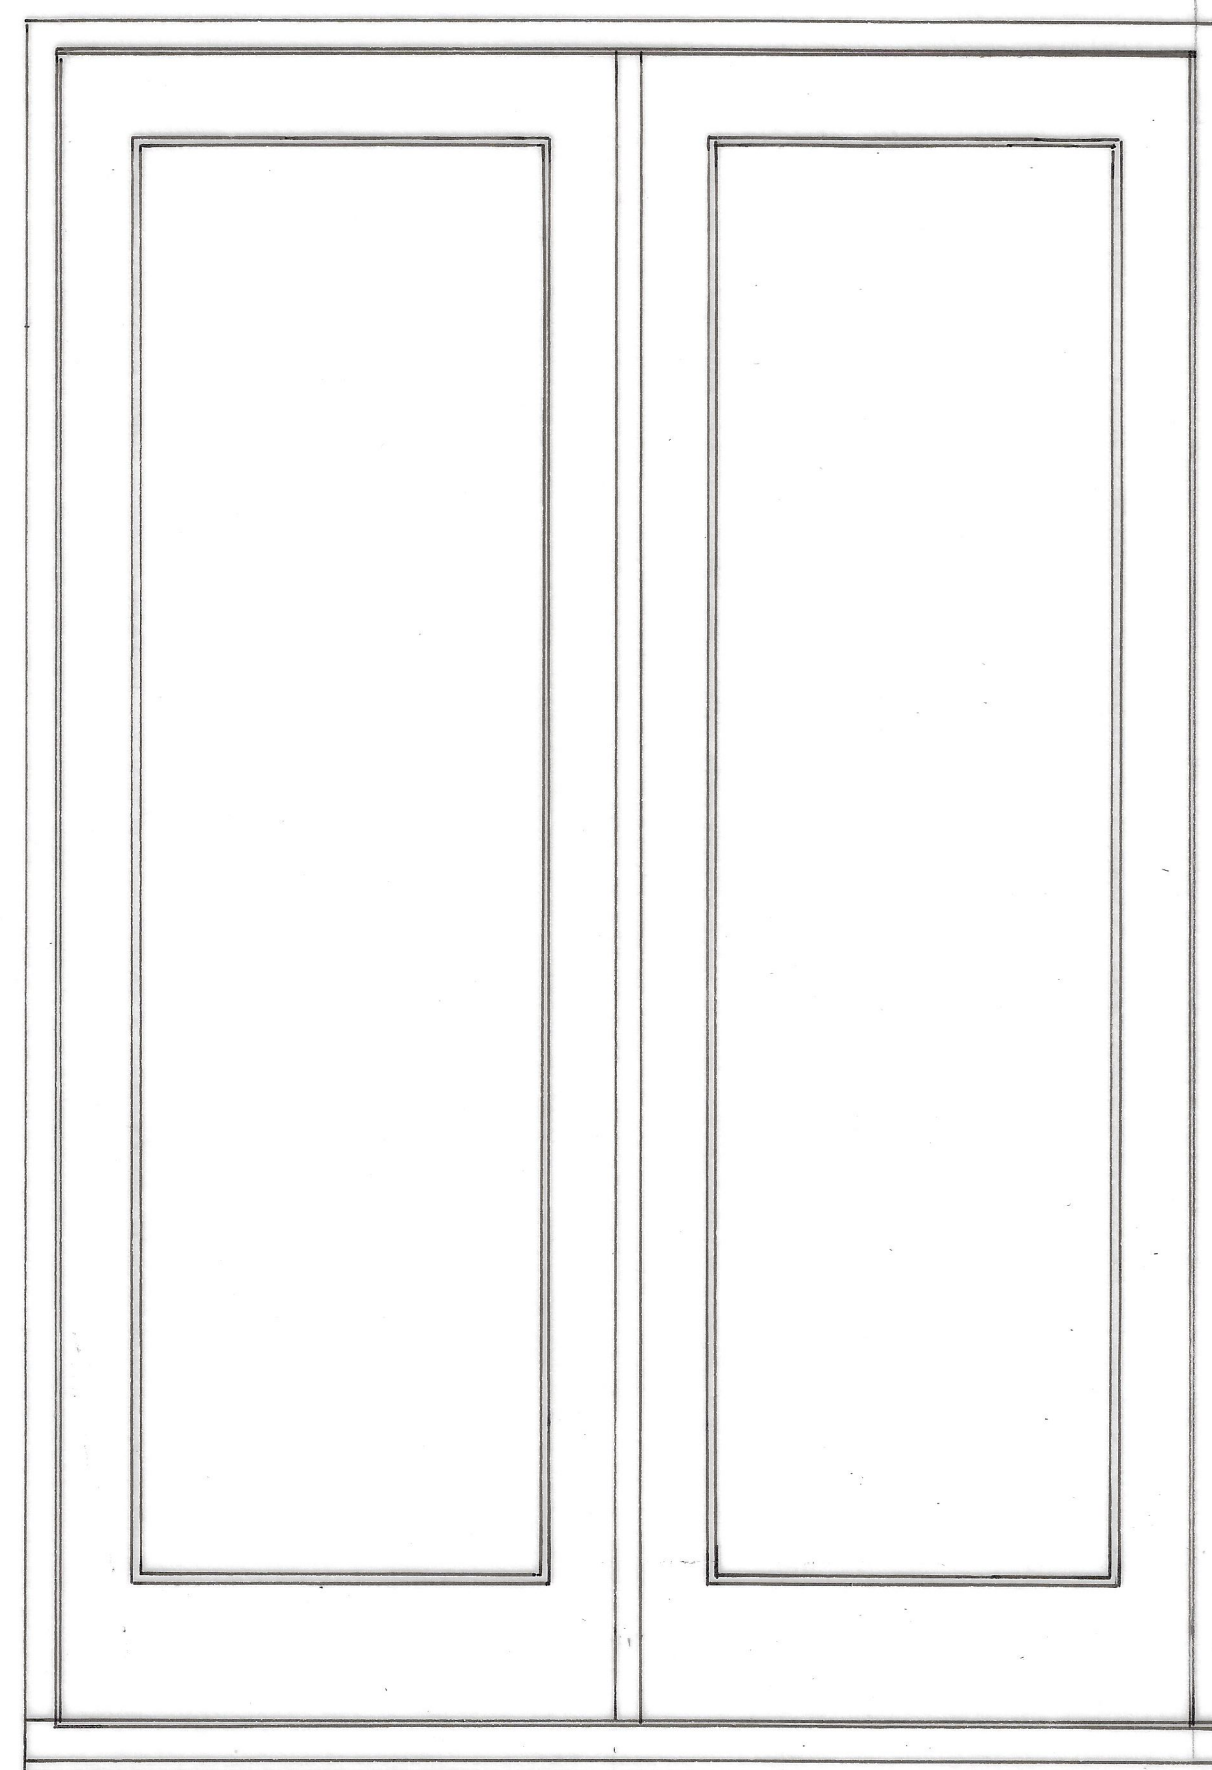

NOTES

\$FILE\$
\$PENTBL\$
\$DATE\$

REVISIONS

rev	date
-----	------

CLIENT

MR & MRS ROWLES

PROJECT

69 HIGH STREET
WEST LAVINGTON
WILTSHIRE
SN10 4JB

DRAWING

FRENCH DOORS &
JOINERY DETAILS

The Old Ride
Bath Road
Bradford on Avon
Wiltshire
Tel 01225 865220
Fax 01225 866086

ASHLEY
DESIGN

SCALE 1.10 & 1.2
DATE JUNE 2026
DRAWN R.M.S.
CHECKED

DRAWING NUMBER

2871-08

REVISIONS

[illegible]

All rights described in Chapter-IV of the Copyright, Designs and Patents Act 1988 has been generally asserted. © 2011 Ashley Design Associates. Contractors must check all dimensions on site. Only figured dimensions are to be worked from. Discrepancies are to be reported immediately before proceeding.