

Glazing


Slimlite 14mm Double glazing, glazed in putty

Finish


Hardwood Timber frame with paint finish
White to match existing

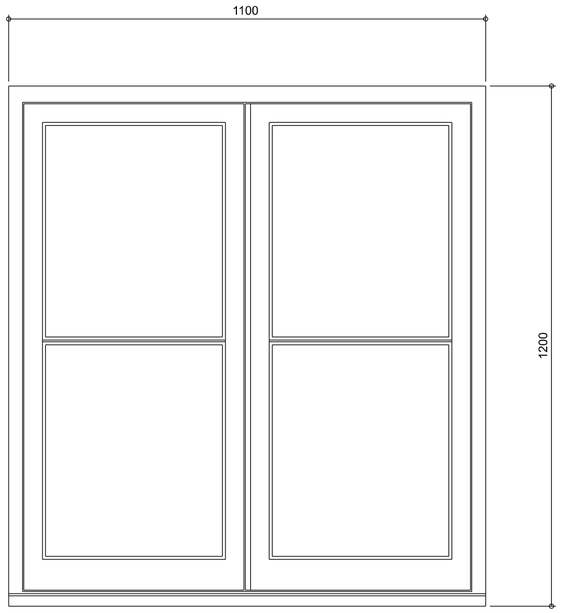

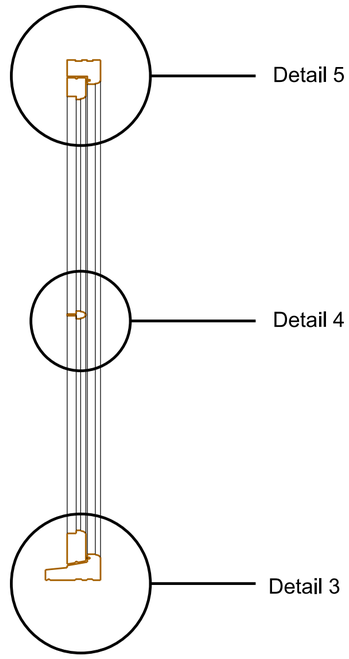


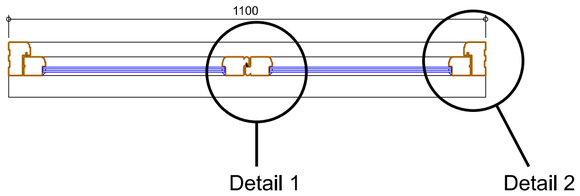


0 0.5m 1m

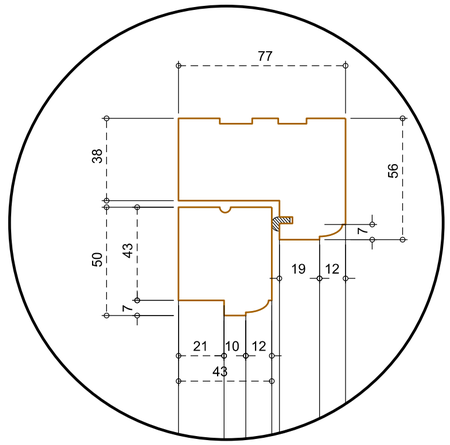


Detail 5

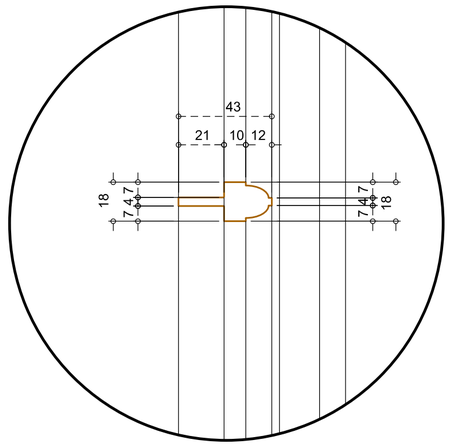


Detail 4

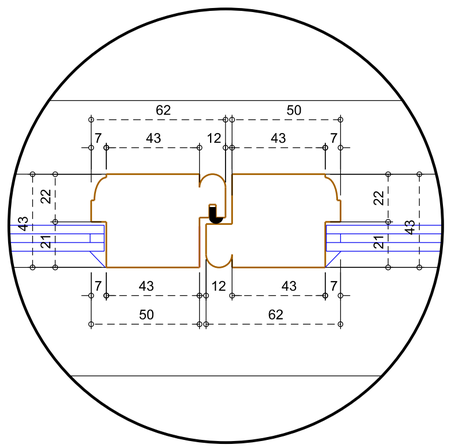

Detail 1

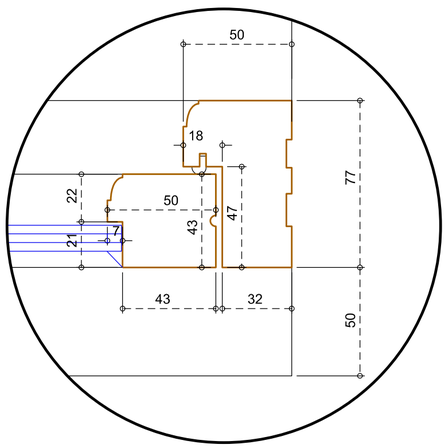

Detail 2

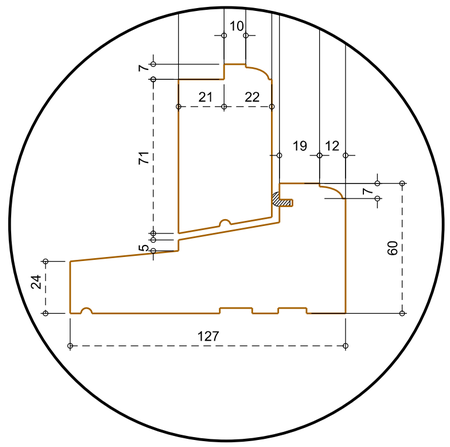

Detail 3

0 100mm 200mm

NOTES

$FILE$
$PENTBLS$
$DATE$

REVISIONS

rev	date	
A	6.04.23	Window colour amended

CLIENT

Mr & Mrs Rowles

PROJECT

69 High Street
West Lavington
Wiltshire
SN10 4JB

DRAWING

Joinery Details
Casement Window

The Old Ride
Bath Road
Bradford on Avon
Wiltshire
Tel 01225 865220
Fax 01225 866086

ASHLEY DESIGN

SCALE 1:10 & 1:2
DATE June 2025
DRAWN MAS
CHECKED

DRAWING NUMBER

2871-07

REVISIONS

All rights described In Chapter IV of the Copyright,Designs and Patents Act 1988 has been generally asserted. © 2011 Ashley Design Associates.Contractors must check all dimensions on site.Only figured dimensions are to be worked from Discrepancies are to be reported immediately before proceeding