
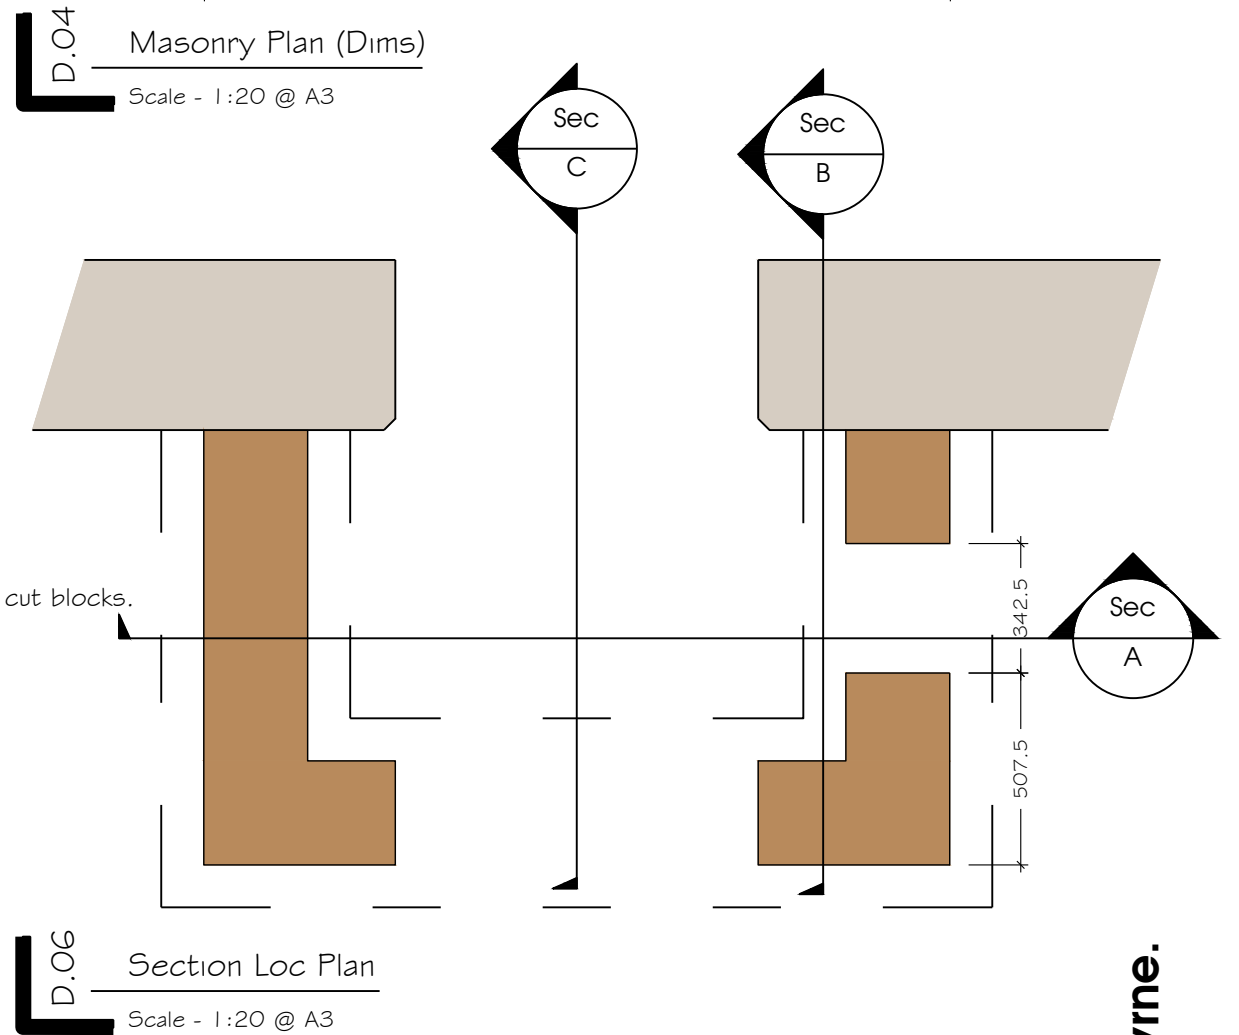
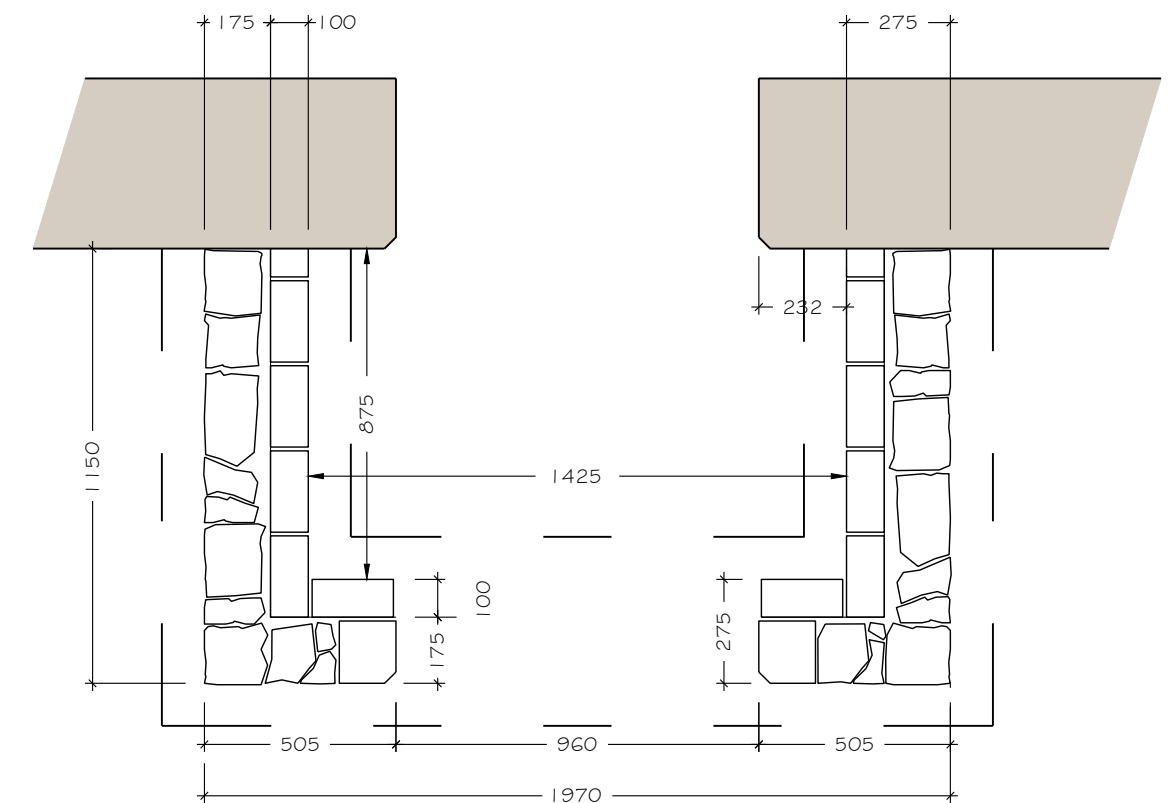
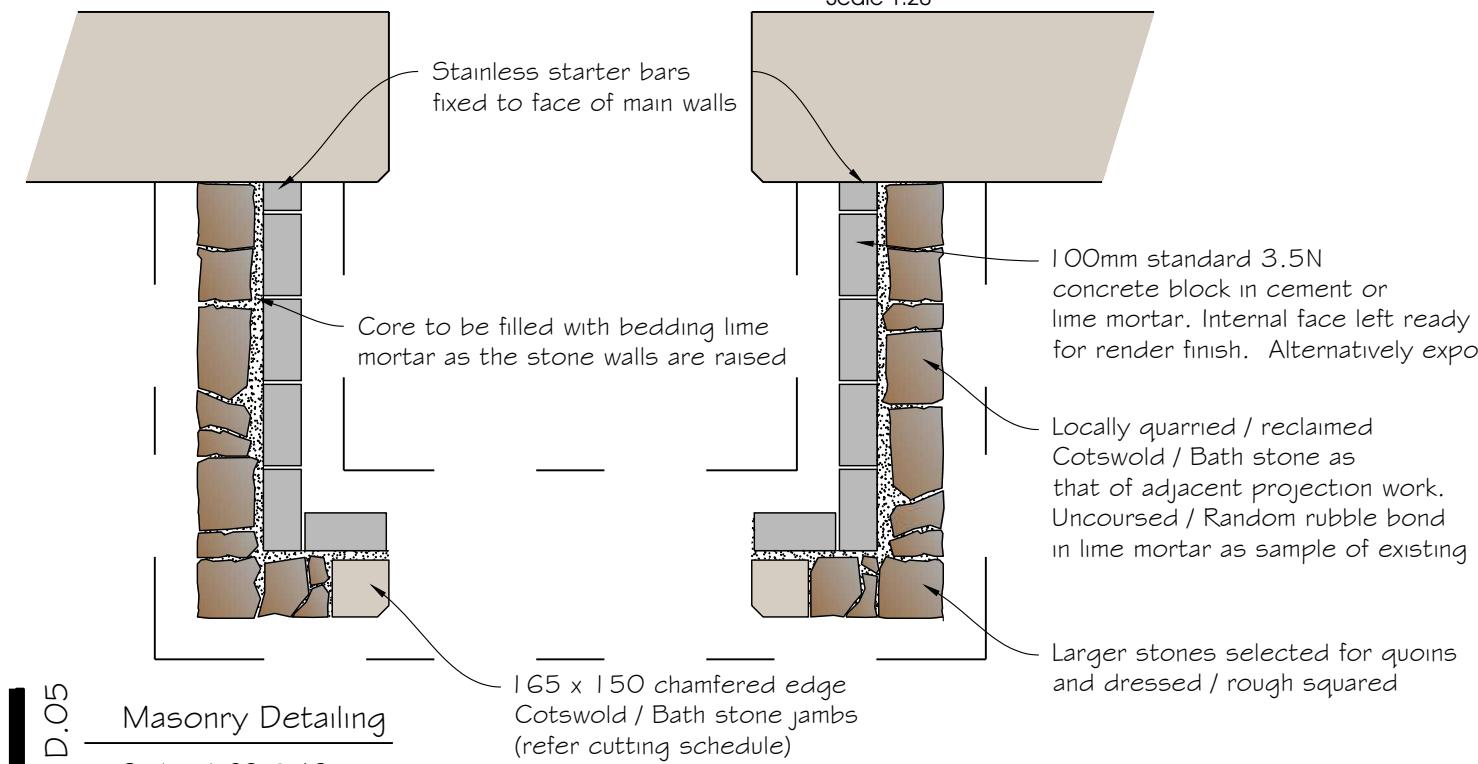
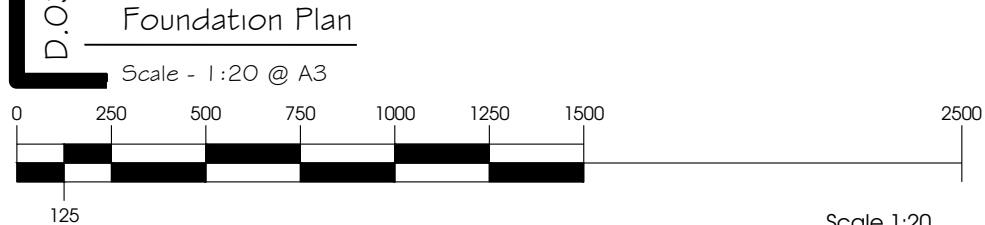


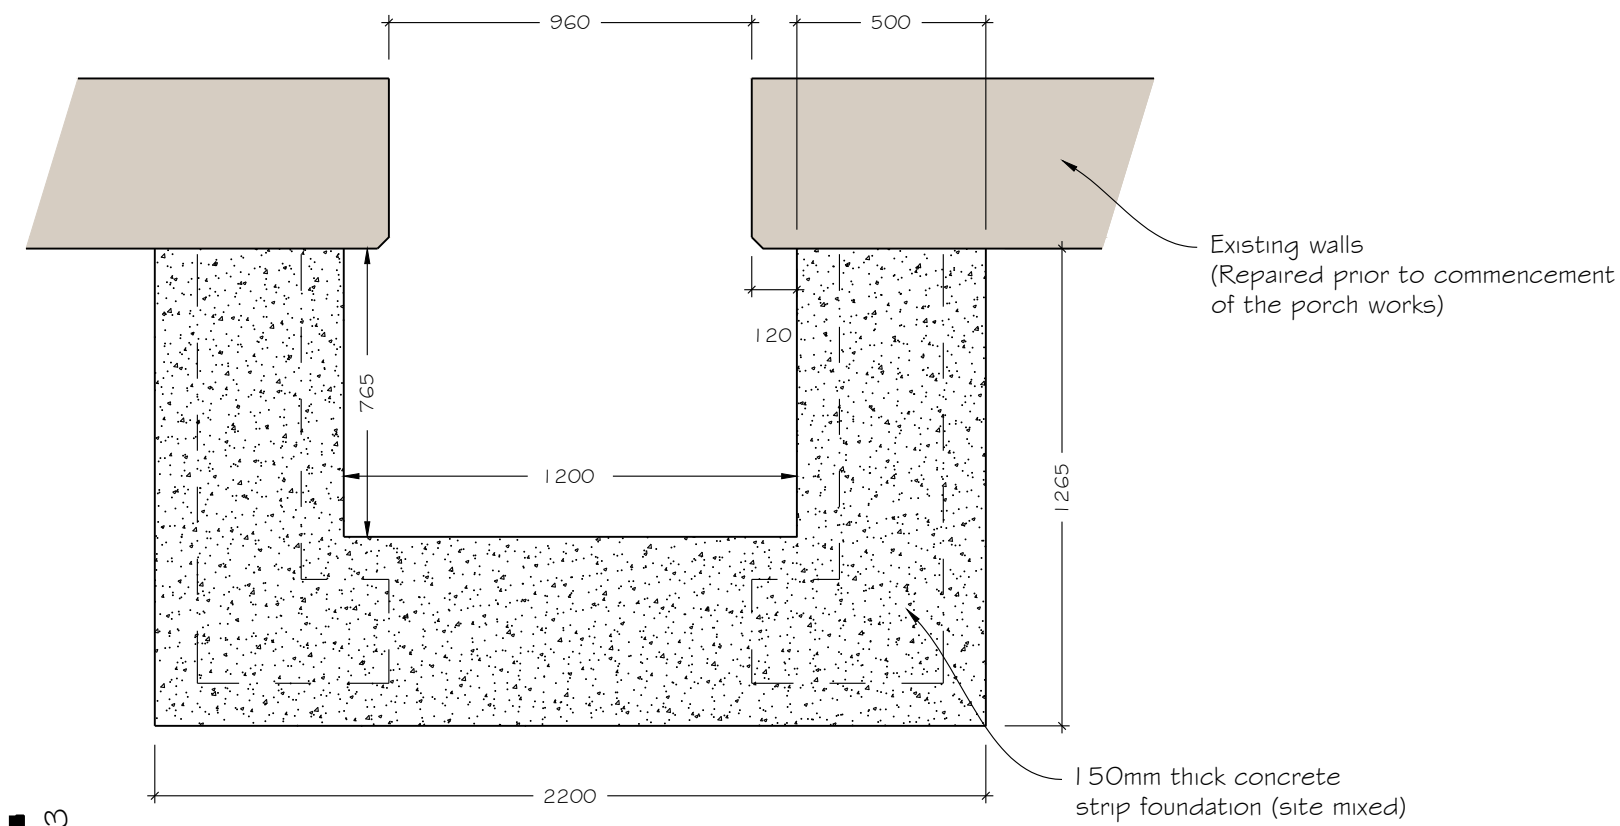

Marshall Byrne Architecture Ltd
Chartered Surveying & Historic Building Consultancy

41a High St., Cowbridge, Vale of Glamorgan, CF71 7AE • ask@marshallbyrne.com

Project	Reinstatement & Remedial Works (Impact Damage)
Site Address	White Hart Inn, Ford, Chippenham
Client	Dale Maintenance
Purpose / Stage	Draft Detail

Construction Details - Plan

Scale 1:20

Drawing No. 6070-T-11

Revision. -

Issue Date May 2026

Page Format. A3

Marshall Byrne.
Architecture