


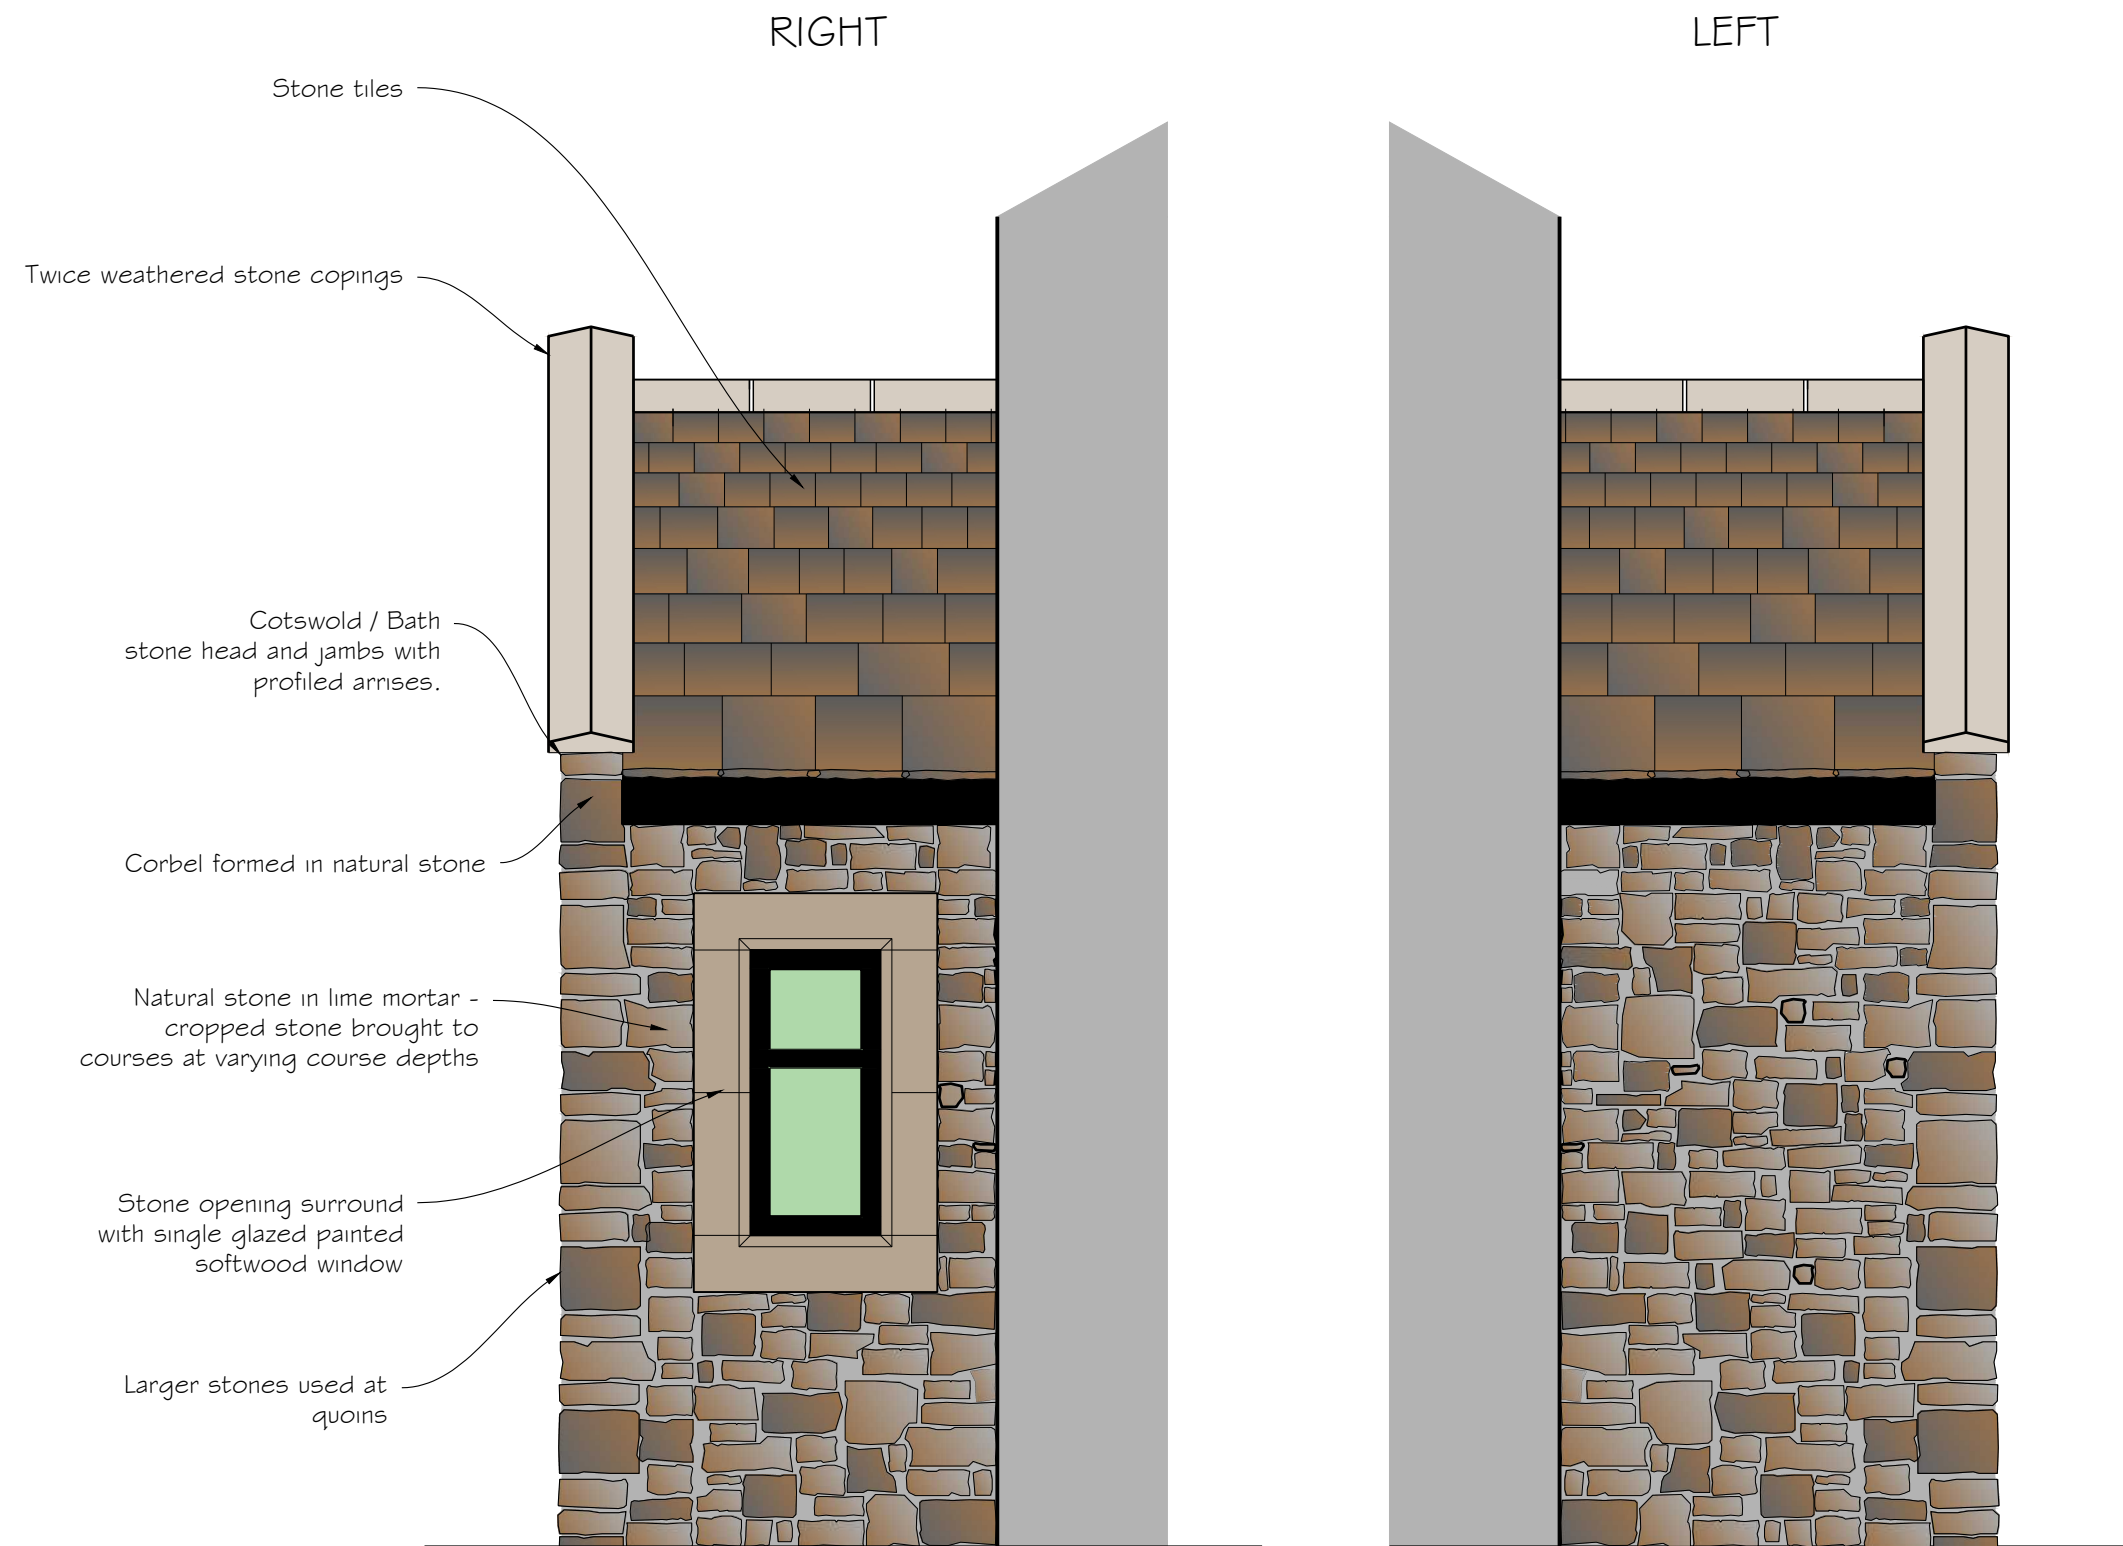

D.02 Left & Right Elevation Detail Illustration as Proposed
Scale - 1:20 @ A3



Marshall Byrne Architecture Ltd
Chartered Surveying & Historic Building Consultancy

41a High St., Cowbridge, Vale of Glamorgan, CF71 7AE • ask@marshallbyrne.com

Project **Reinstatement & Remedial Works (Impact Damage)**

Site Address **White Hart Inn, Ford, Chippenham**

Client **Dale Maintenance**

Purpose / Stage **Draft Detail**

Proposed Detailing - Side Elevations

Scale **1:20**

Issue Date **May 2026**

Drawing No.

Revision.

Page Format.

6070-T-10

-

A3