


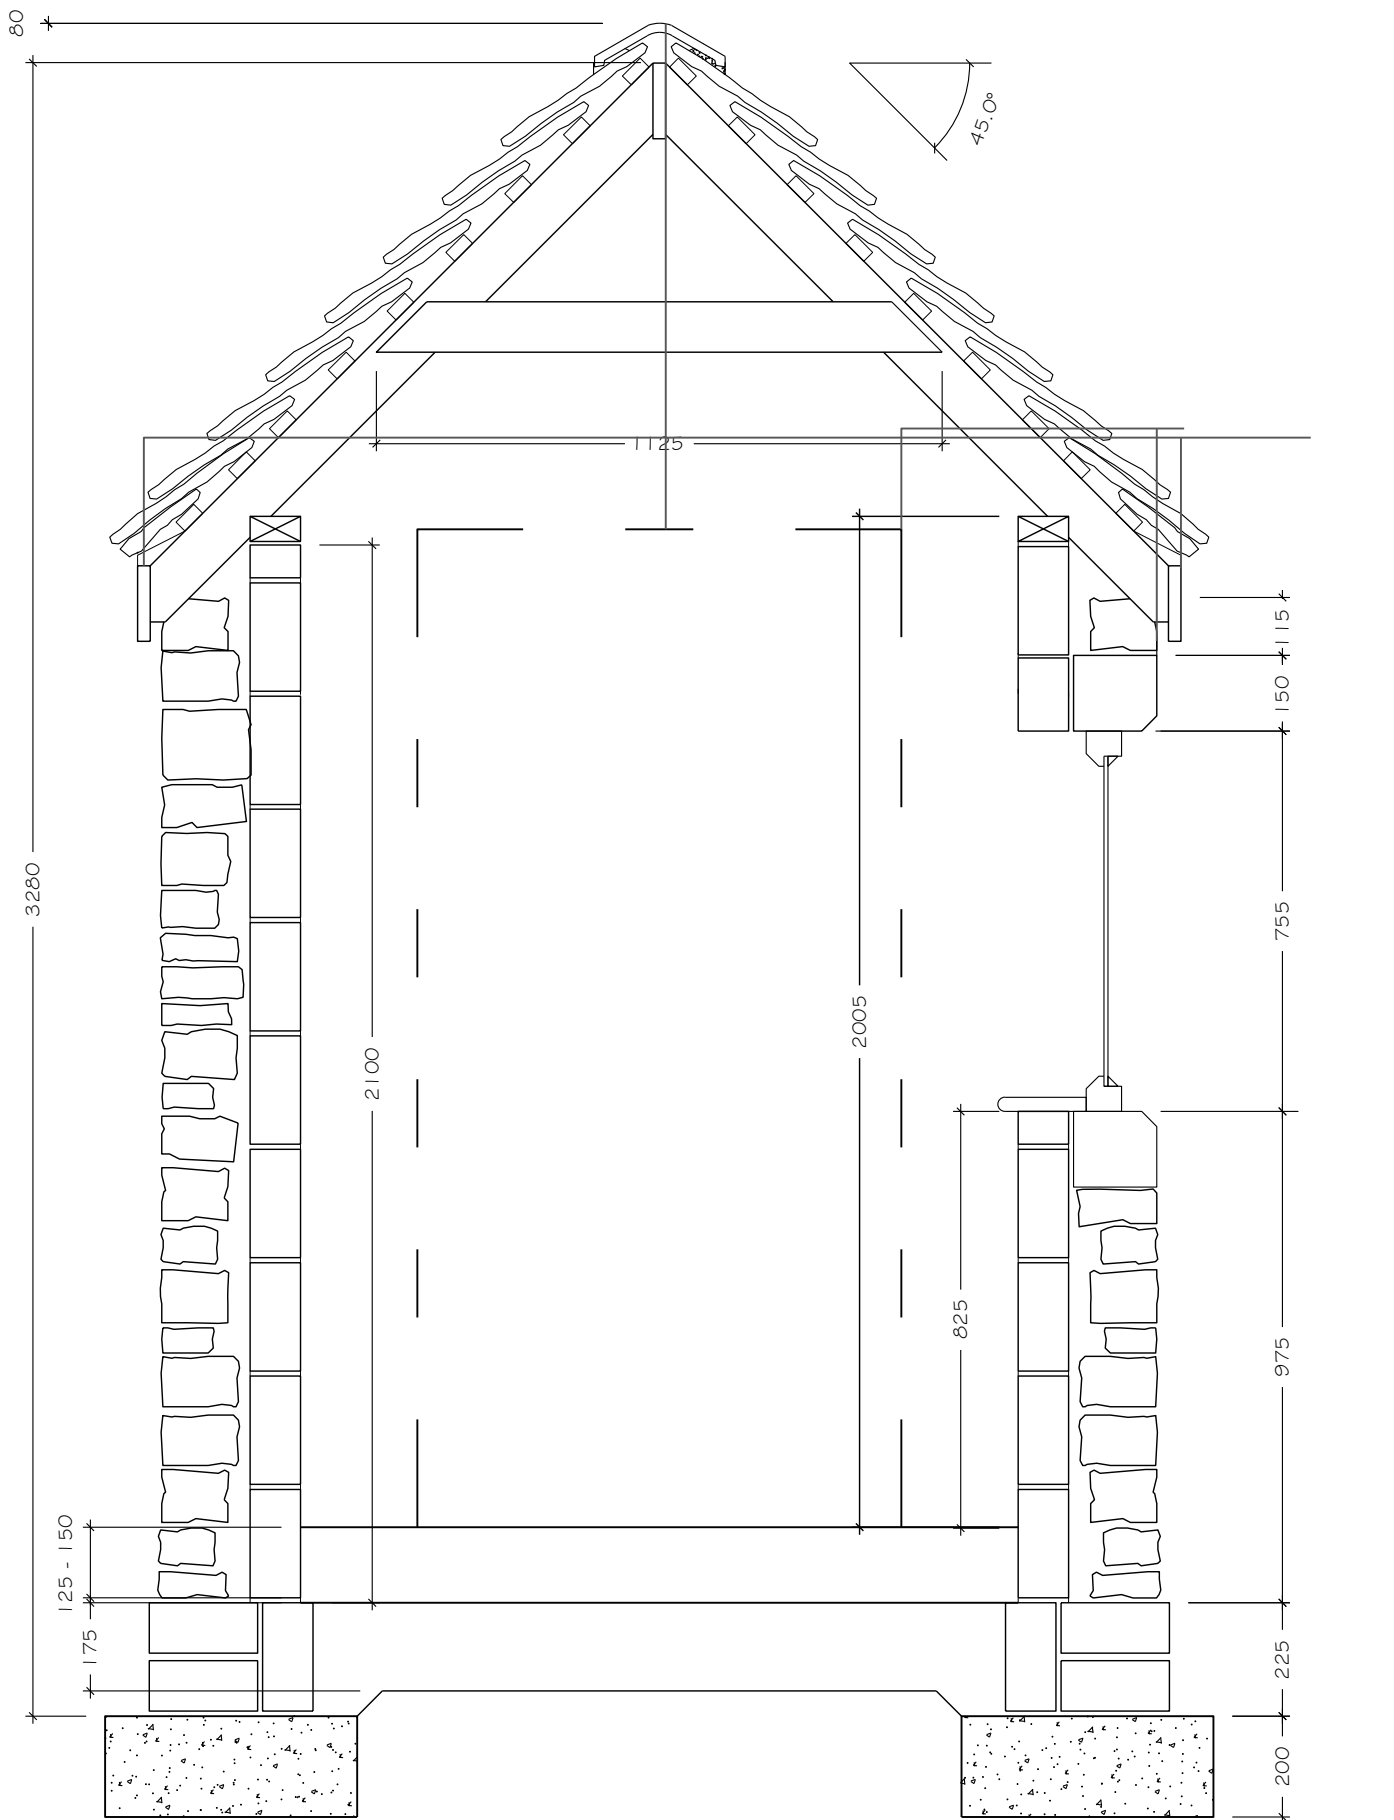

D.07 Section A Dimensions
Scale - 1:15 @ A3



Marshall Byrne Architecture Ltd
Chartered Surveying & Historic Building Consultancy

Project **Reinstatement & Remedial Works (Impact Damage)**
Site Address **White Hart Inn, Ford, Chippenham**
Client **Dale Maintenance**
Purpose / Stage **Draft Detail**

Section A - Construction Section through porch
Scale **1:15**
Issue Date **May 2026**
Drawing No. **6070-T-12**
Revision. **-**
Page Format. **A3**

Marshall Byrne.
Architecture