



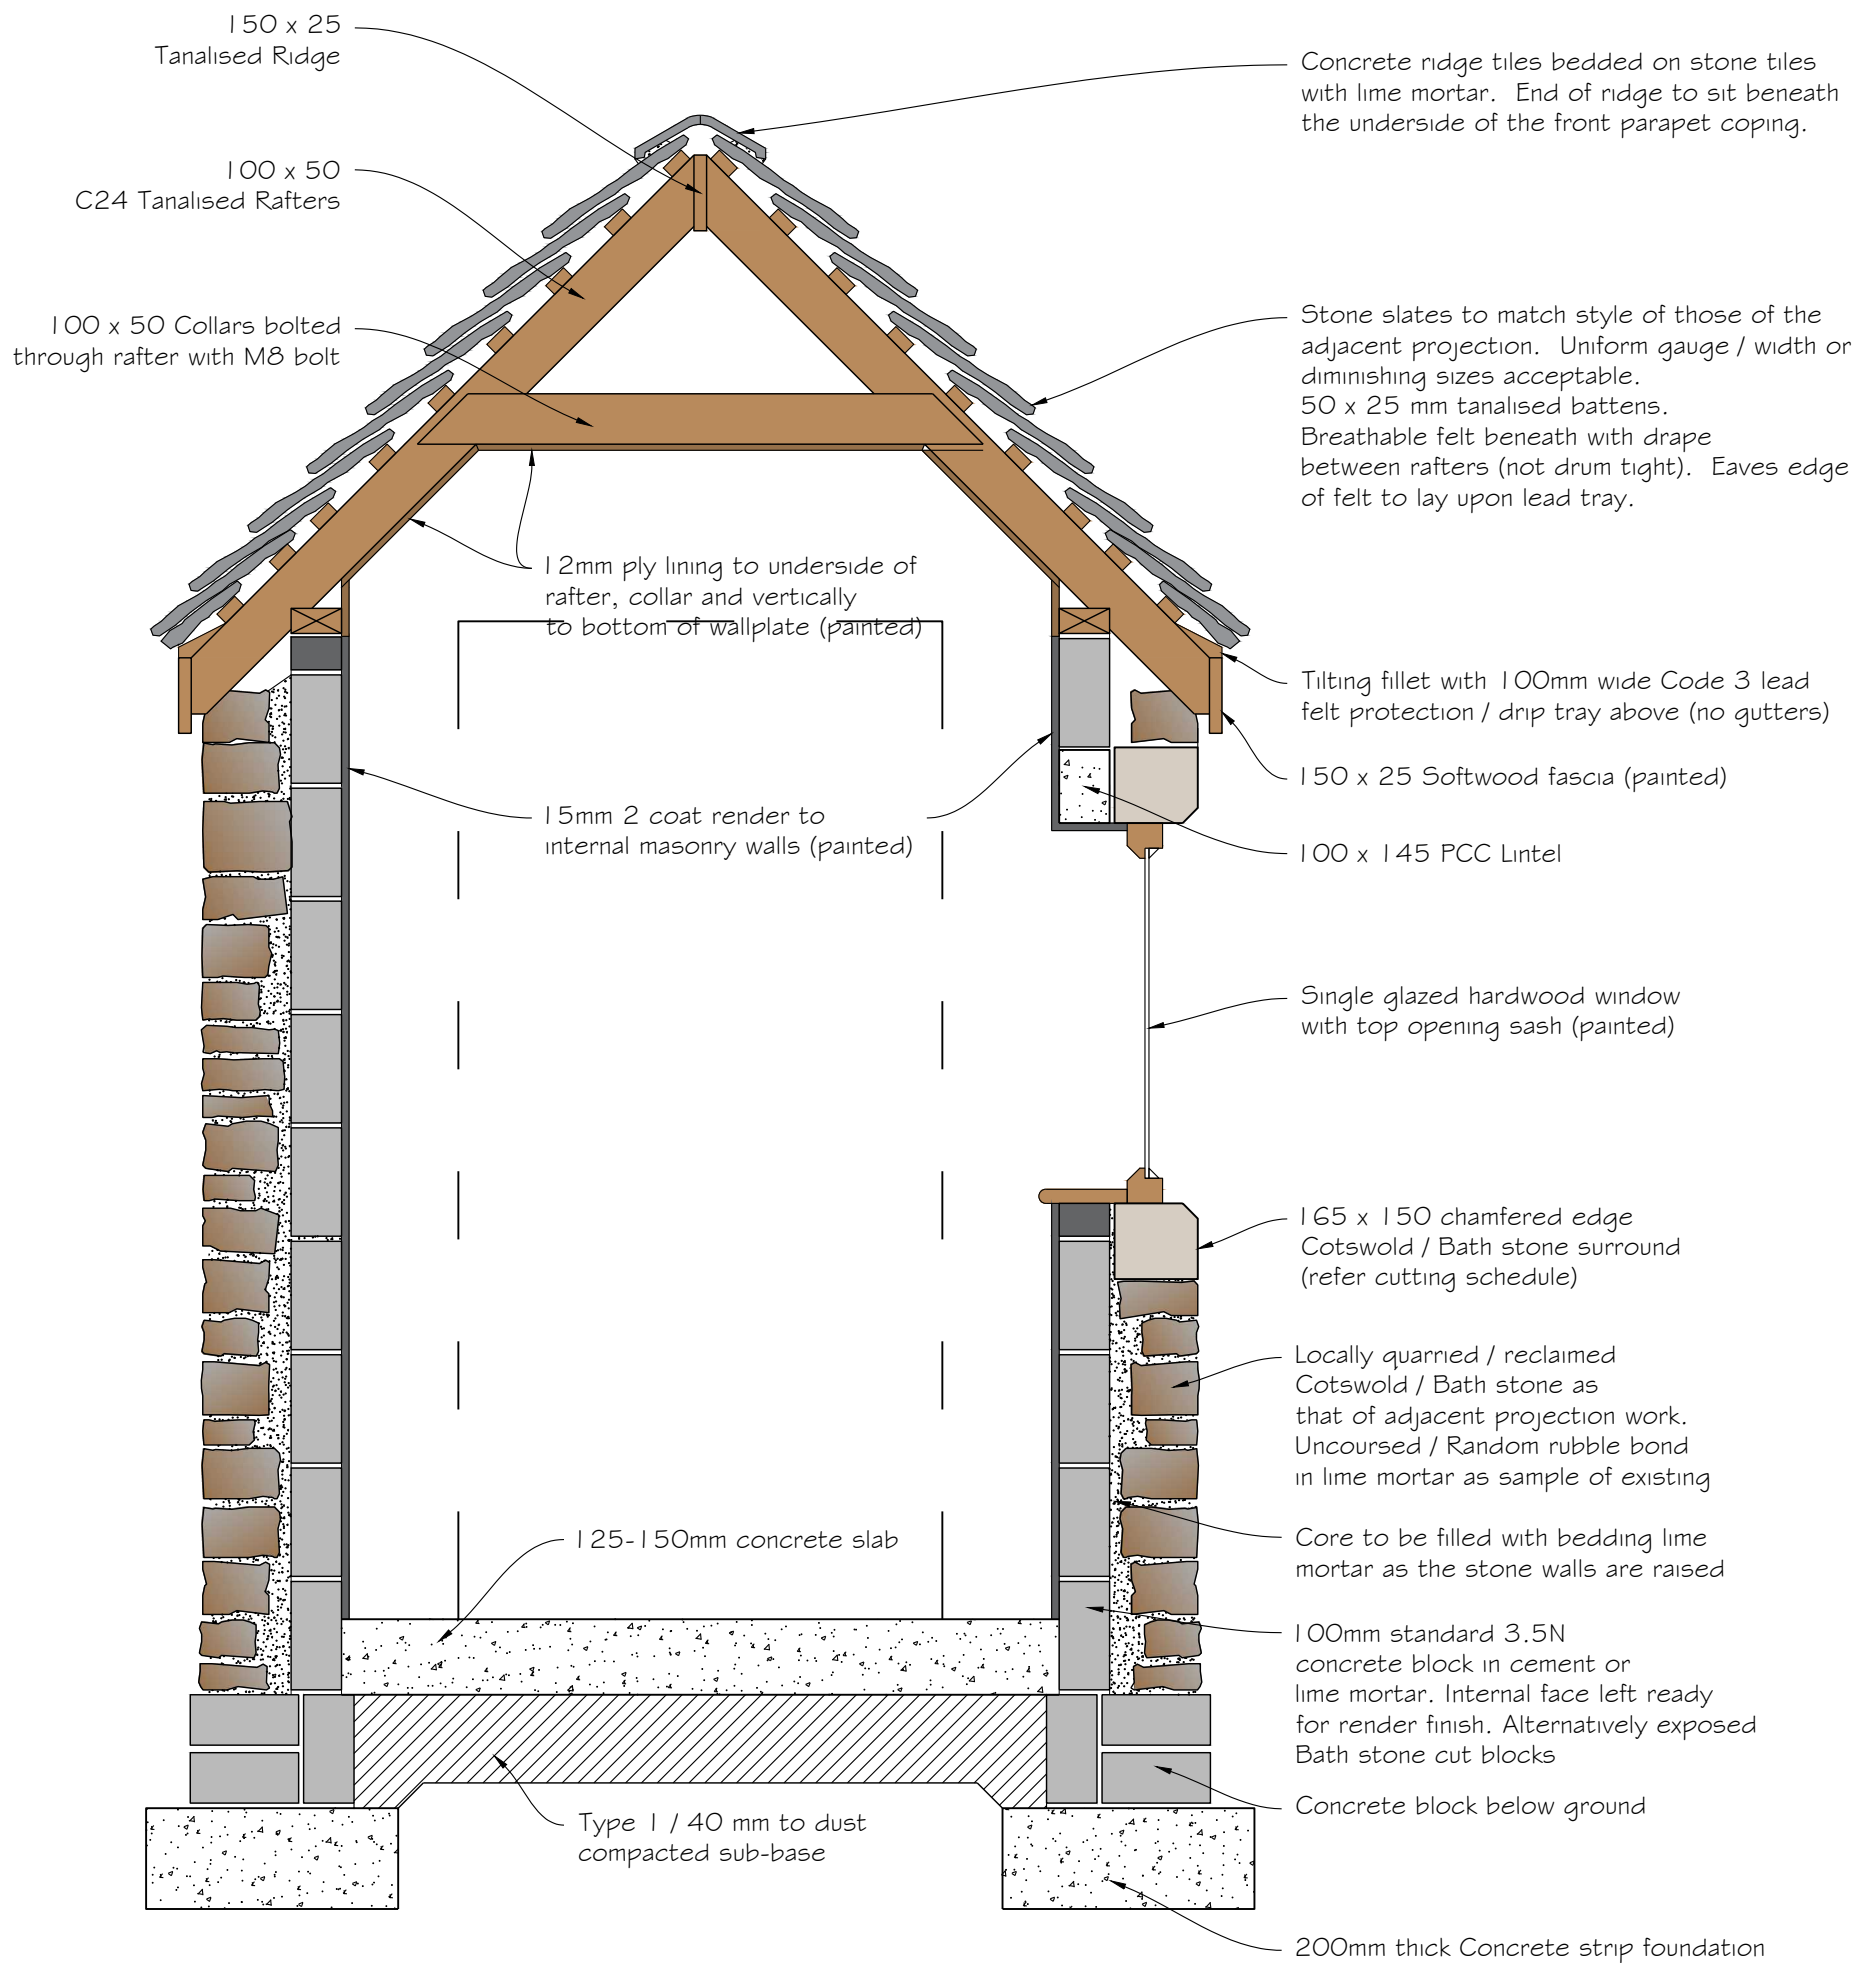

D.08 Section A Details
Scale - 1:15 @ A3

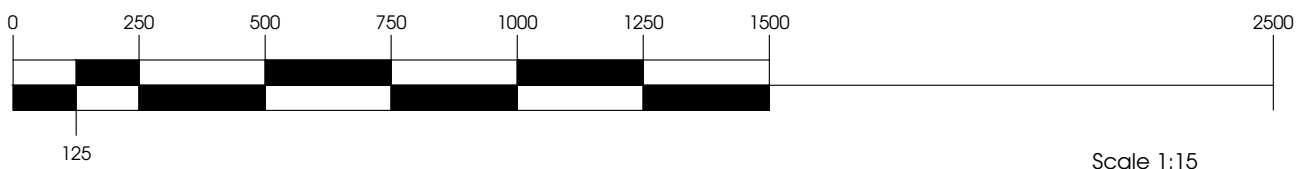

Marshall Byrne Architecture Ltd
Chartered Surveying & Historic Building Consultancy

Project **Reinstatement & Remedial Works (Impact Damage)**

Site Address **White Hart Inn, Ford, Chippenham**

Client **Dale Maintenance**

Purpose / Stage **Draft Detail**

Section A - Detailing Section through porch

Scale **1:15**

Issue Date **May 2026**

Drawing No.

Revision.

Page Format.

6070-T-13

-

A3

Marshall Byrne.
Architecture