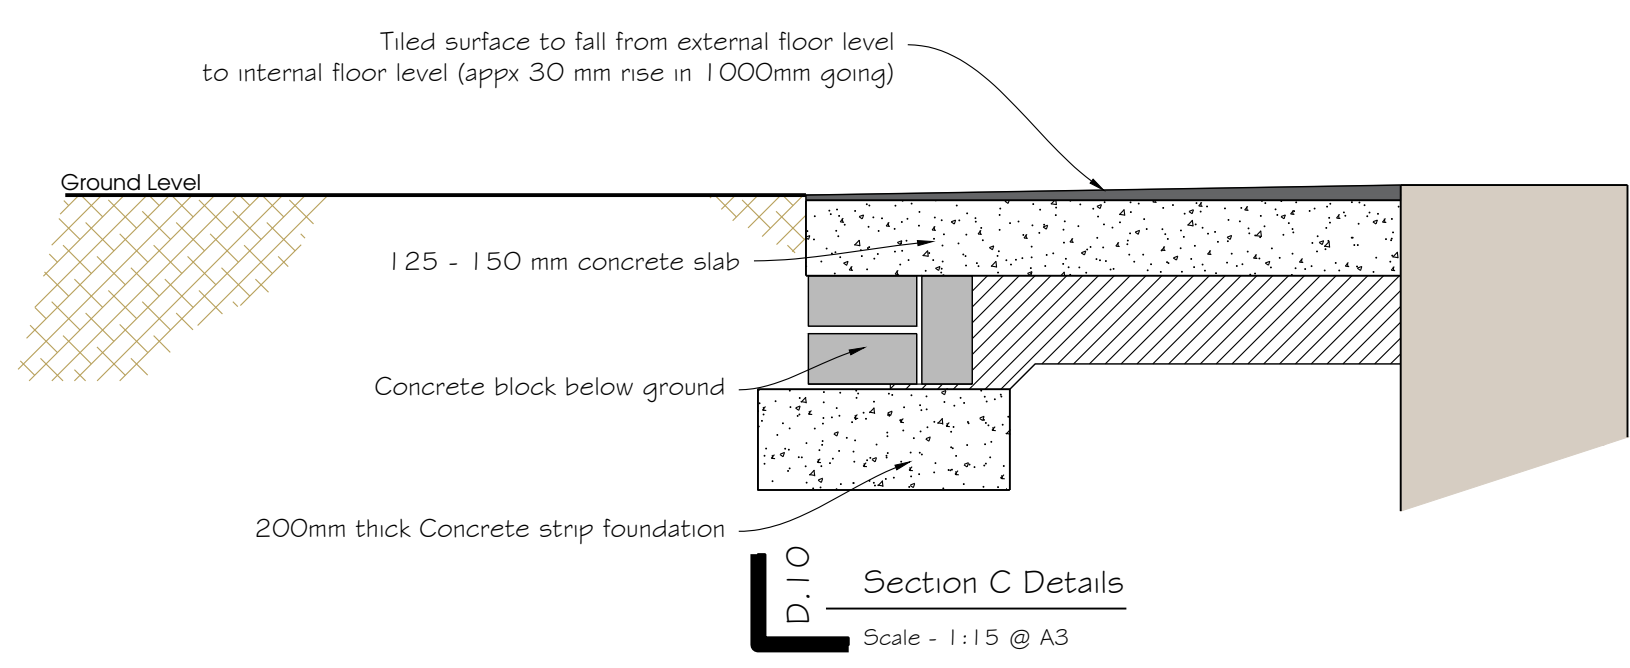
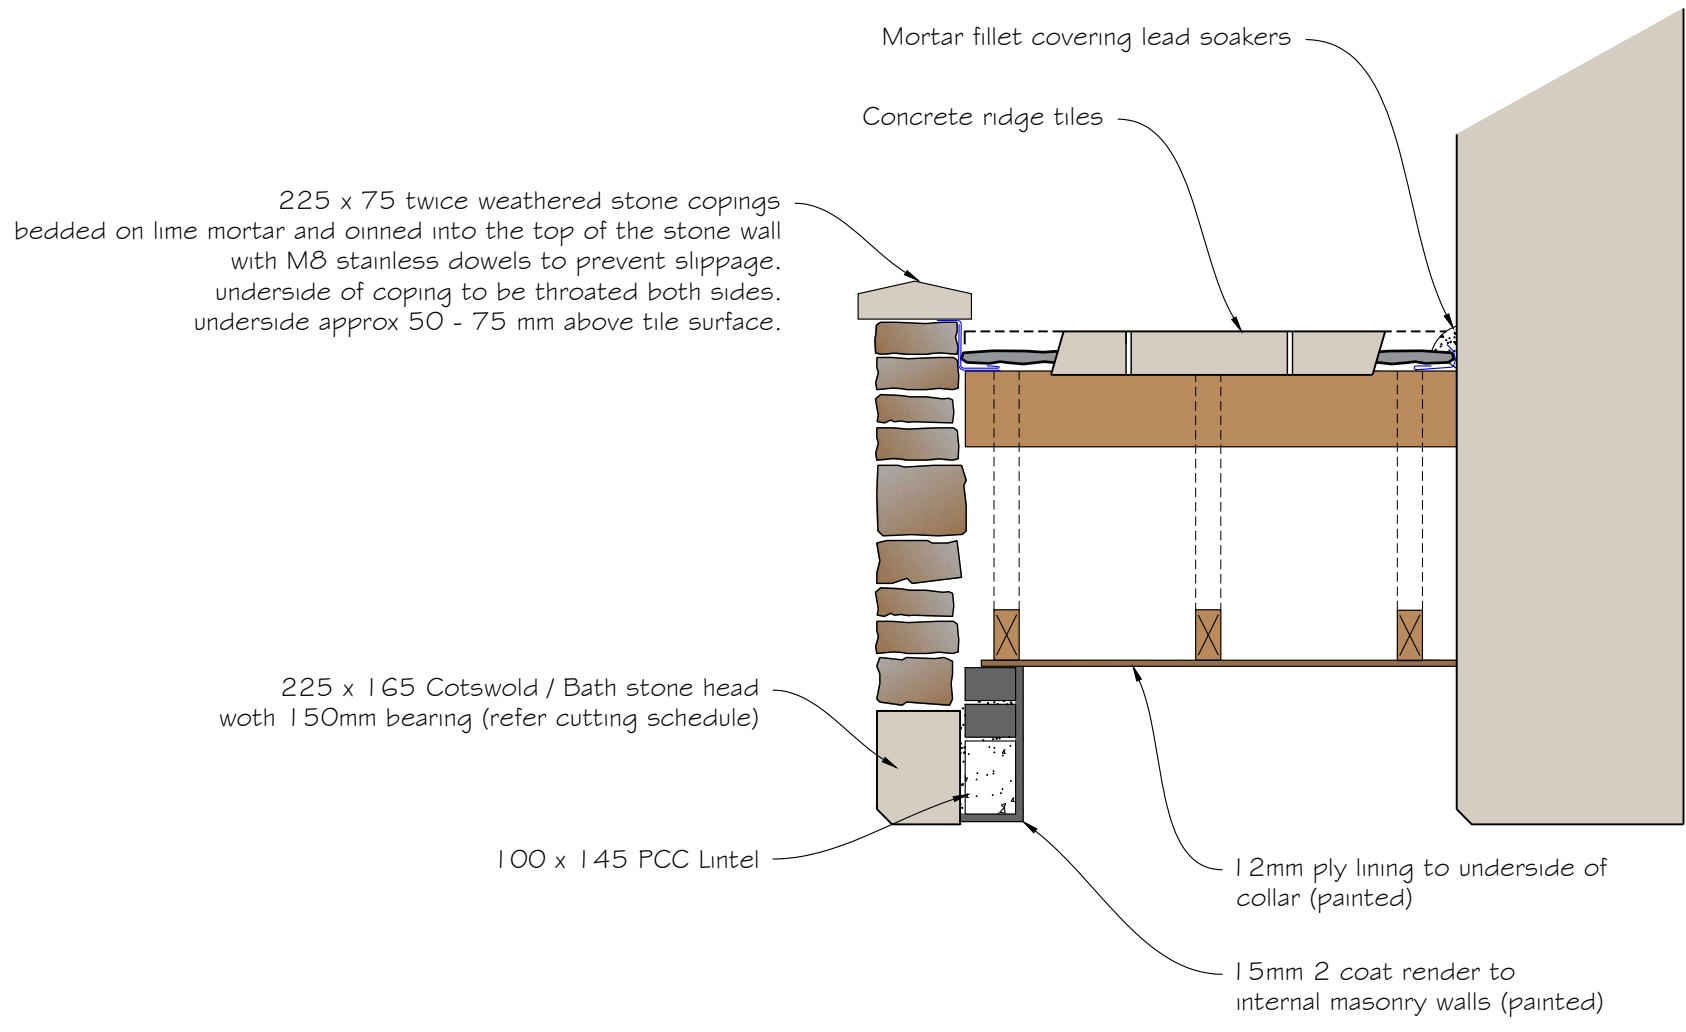


Marshall Byrne Architecture Ltd
Chartered Surveying & Historic Building Consultancy

Project **Reinstatement & Remedial Works (Impact Damage)**

Site Address **White Hart Inn, Ford, Chippenham**

Client **Dale Maintenance**

Purpose / Stage **Draft Detail**

Section C - Construction Section through porch

Scale **1:15**

Issue Date **May 2026**

Drawing No. **6070-T-15**

Revision. **-**

Page Format. **A3**

Marshall Byrne.
Architecture