

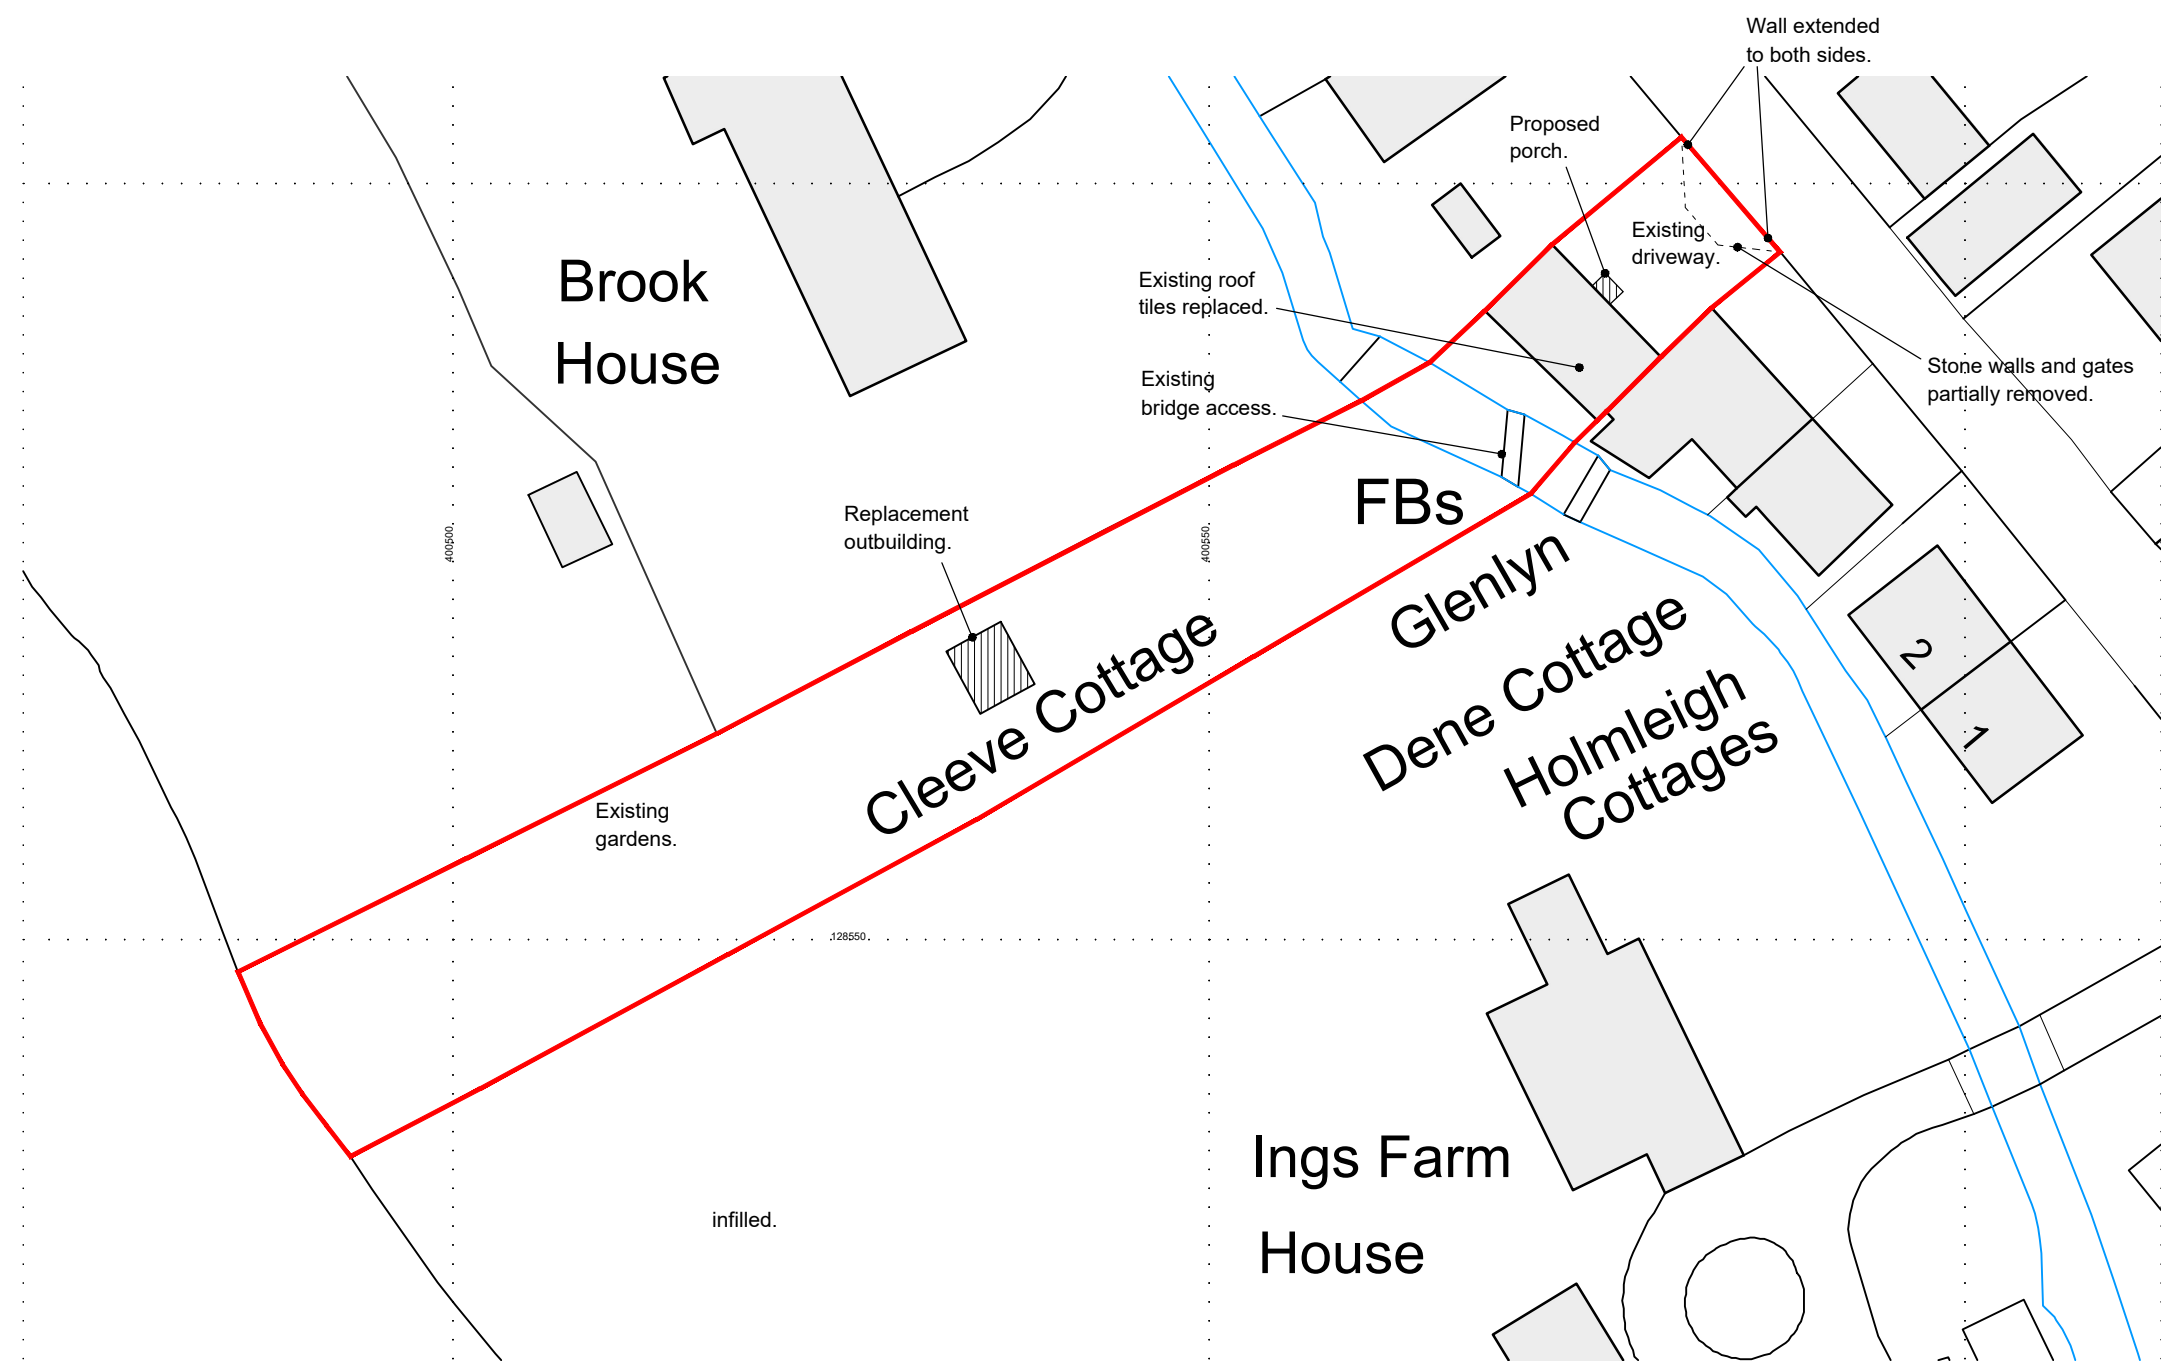
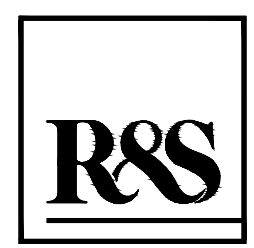


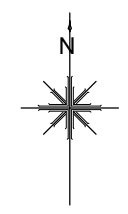

DRAWING LEGEND:

-  Site Boundary.
-  Existing Buildings.
-  Proposed Extension.

PROJECT:	Cleeve Cottage, High Street, Fovant, Salisbury, Wiltshire, SP3 5JL.	JOB No:	25042	DATE:	February 2026
DRAWING:	Proposed Block Plan.	DRWG No:	201 rev B	SCALE:	A3 - 1:500
THIS DRAWING AND ALL ASSOCIATED INFORMATION IS PROTECTED BY COPYRIGHT				(Rev B: May 2026)	

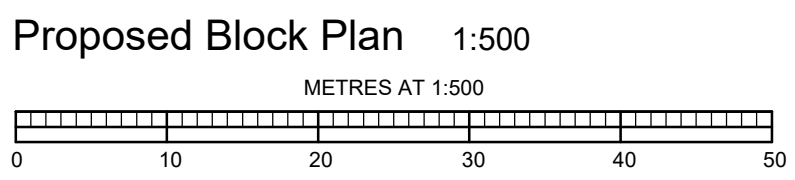

R & S CONSULTANTS LTD
SURVEYORS AND ARCHITECTURAL TECHNOLOGISTS
THE OLD COACH HOUSE, BARTON HILL, SHAFTESBURY, DORSET, SP7 8DQ.
RICHARD 07887763526 BEN 07792224875