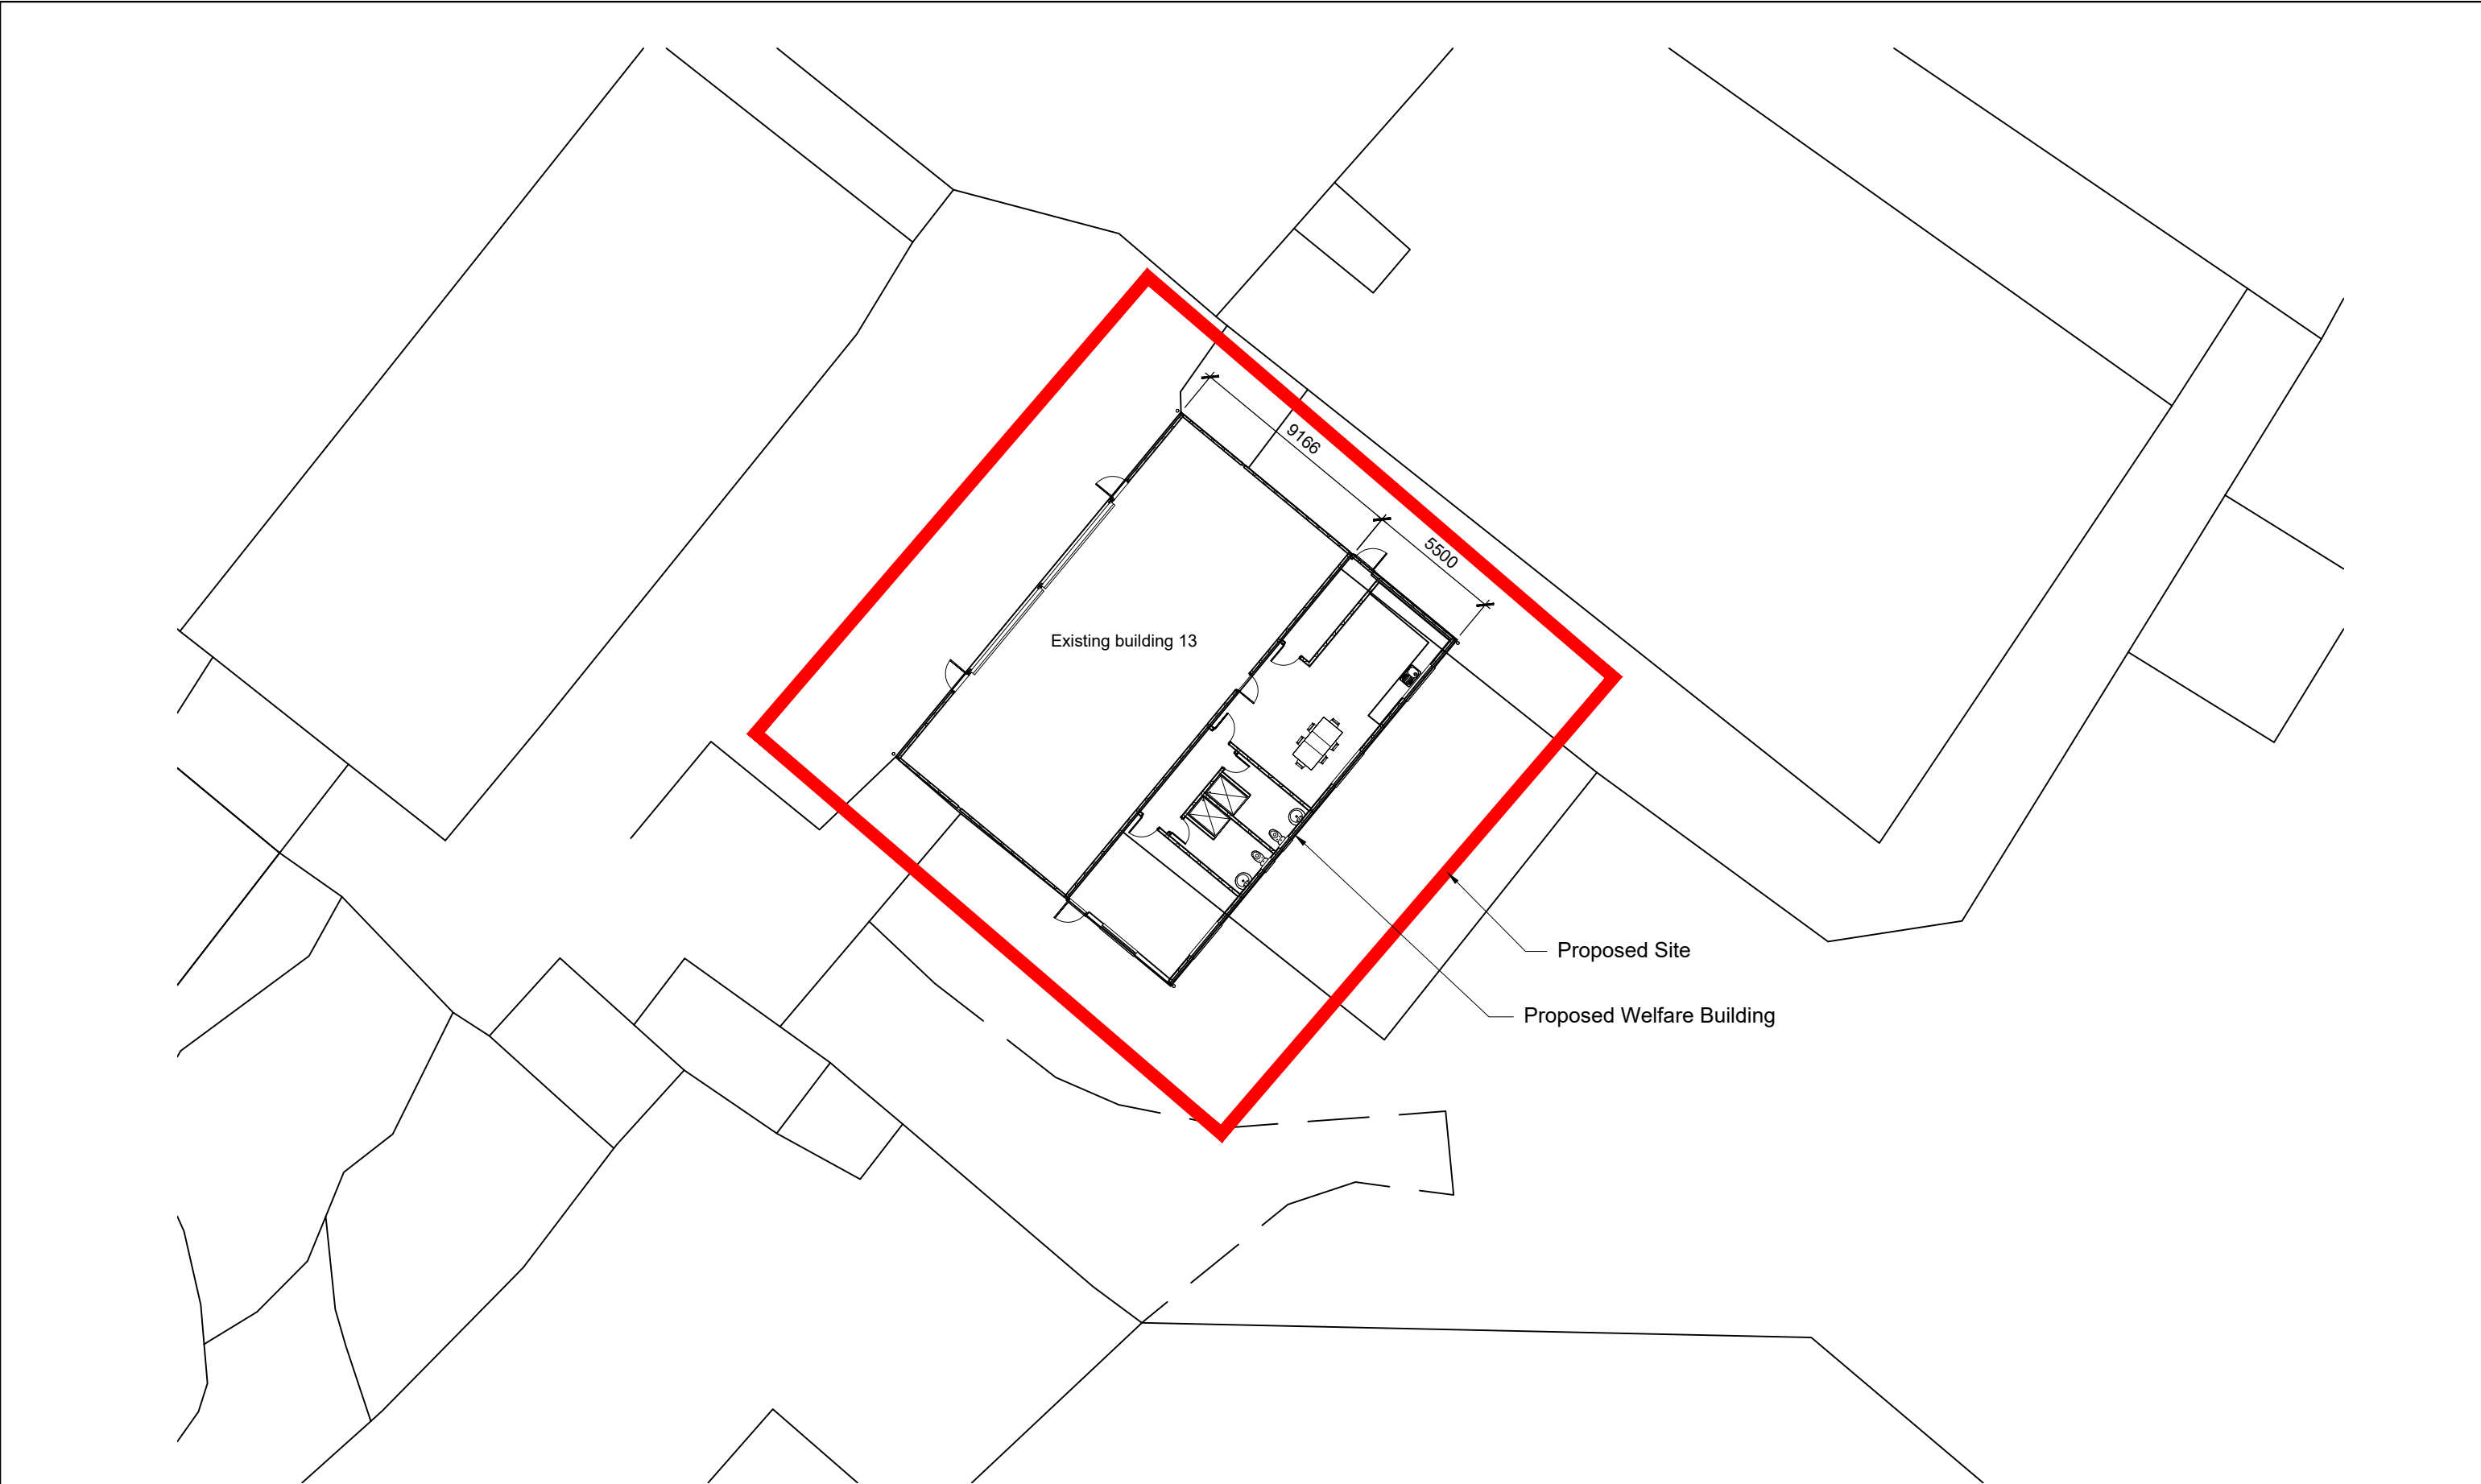


Rev No.	Revision Note.	Date	Drawn	Checked
C	Farm Office added	30.01.26	TJ	AW
D	Storage Building added & Site Boundary updated	12.03.26	TJ	AW
E	Zone 1 Revisions made	13.03.26	TJ	AW
F	Accommodation Plans added	30.03.26	TJ	AW
G	Storage building amended	14.04.26	TJ	AW
H	Welfare building added	26.06.26	TJ	AW

NUMBER - REV - CLIENT - PROJECT 05540-00 - H - Green Knight Estate - Crofton Farm		
TITLE Block Plan		BOURNE VALLEY ASSOCIATES ANDOVER LANE FARM FABERSTOWN ANDOVER HAMPSHIRE SP11 9PE Tel: 01264 850159 Email: info@bournevalley.co.uk
DATE 26.06.26	SHEET 05	
DRN BY AW	CHK BY AW	SCALE 1:250 PAPER SIZE A3