



PROPOSAL


SIDE ELEVATION - SOUTH

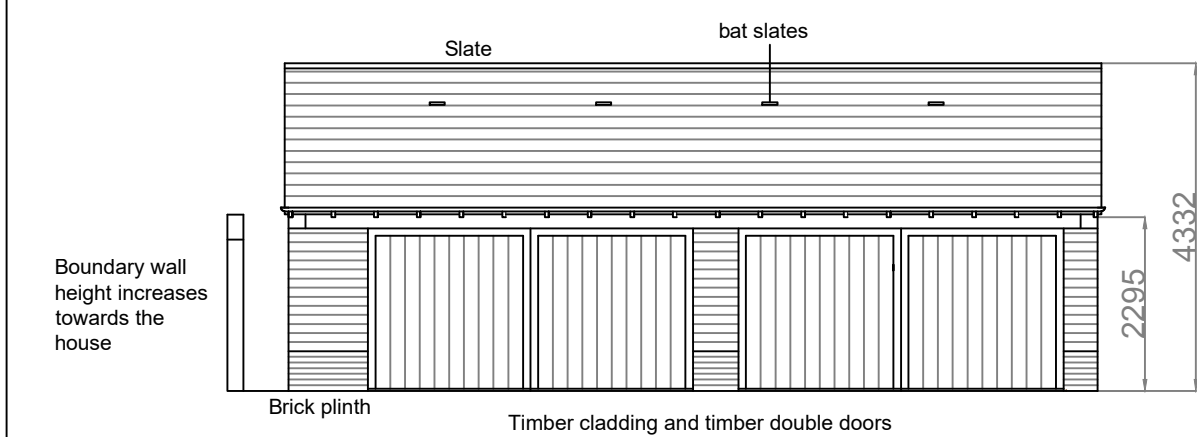




FRONT ELEVATION - EAST

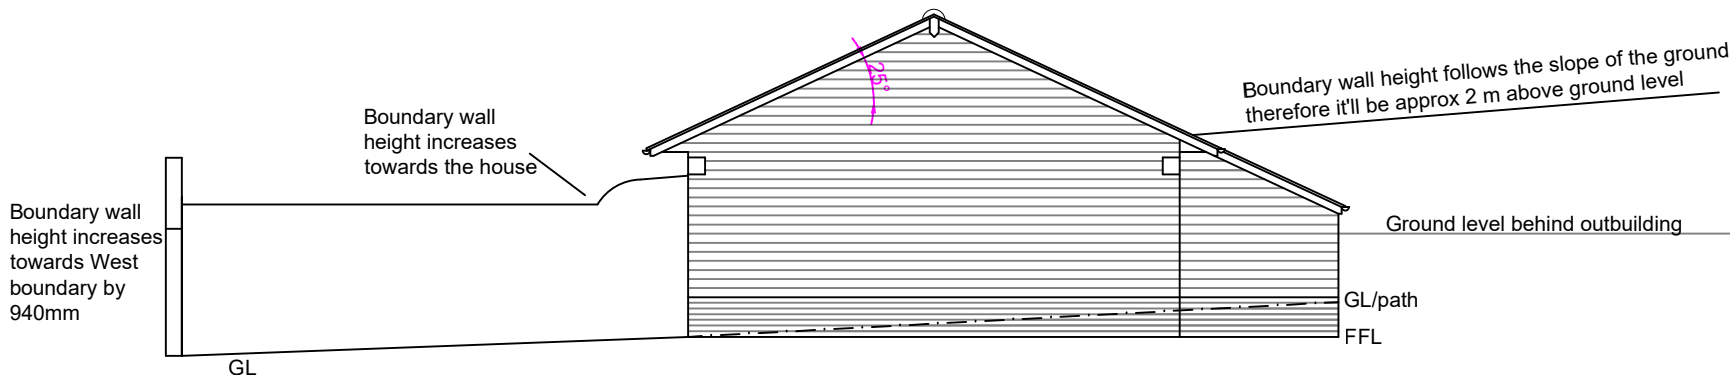

SIDE ELEVATION - NORTH

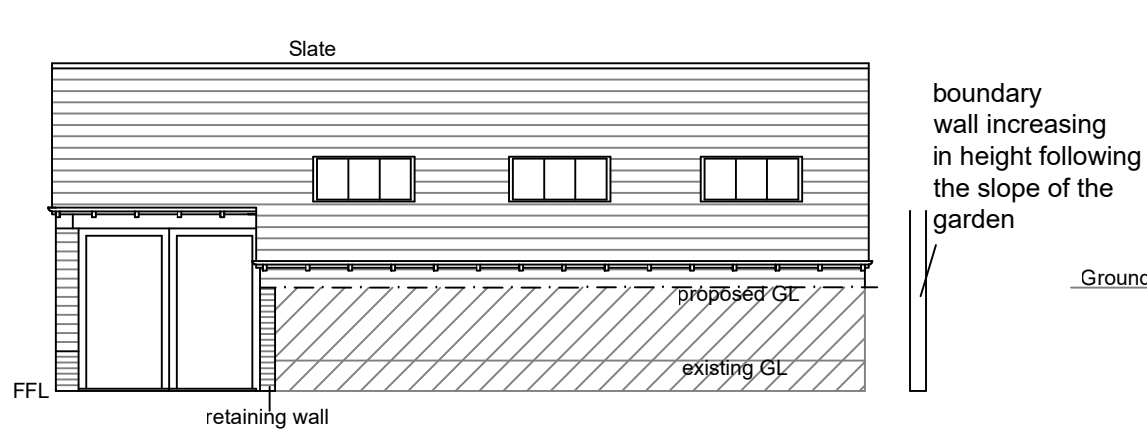

REAR ELEVATION - WEST

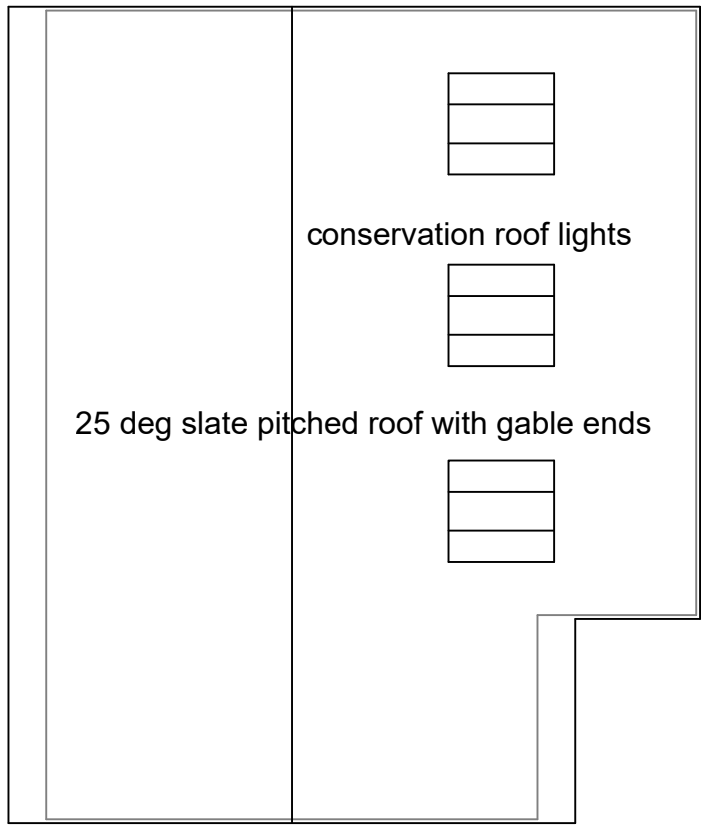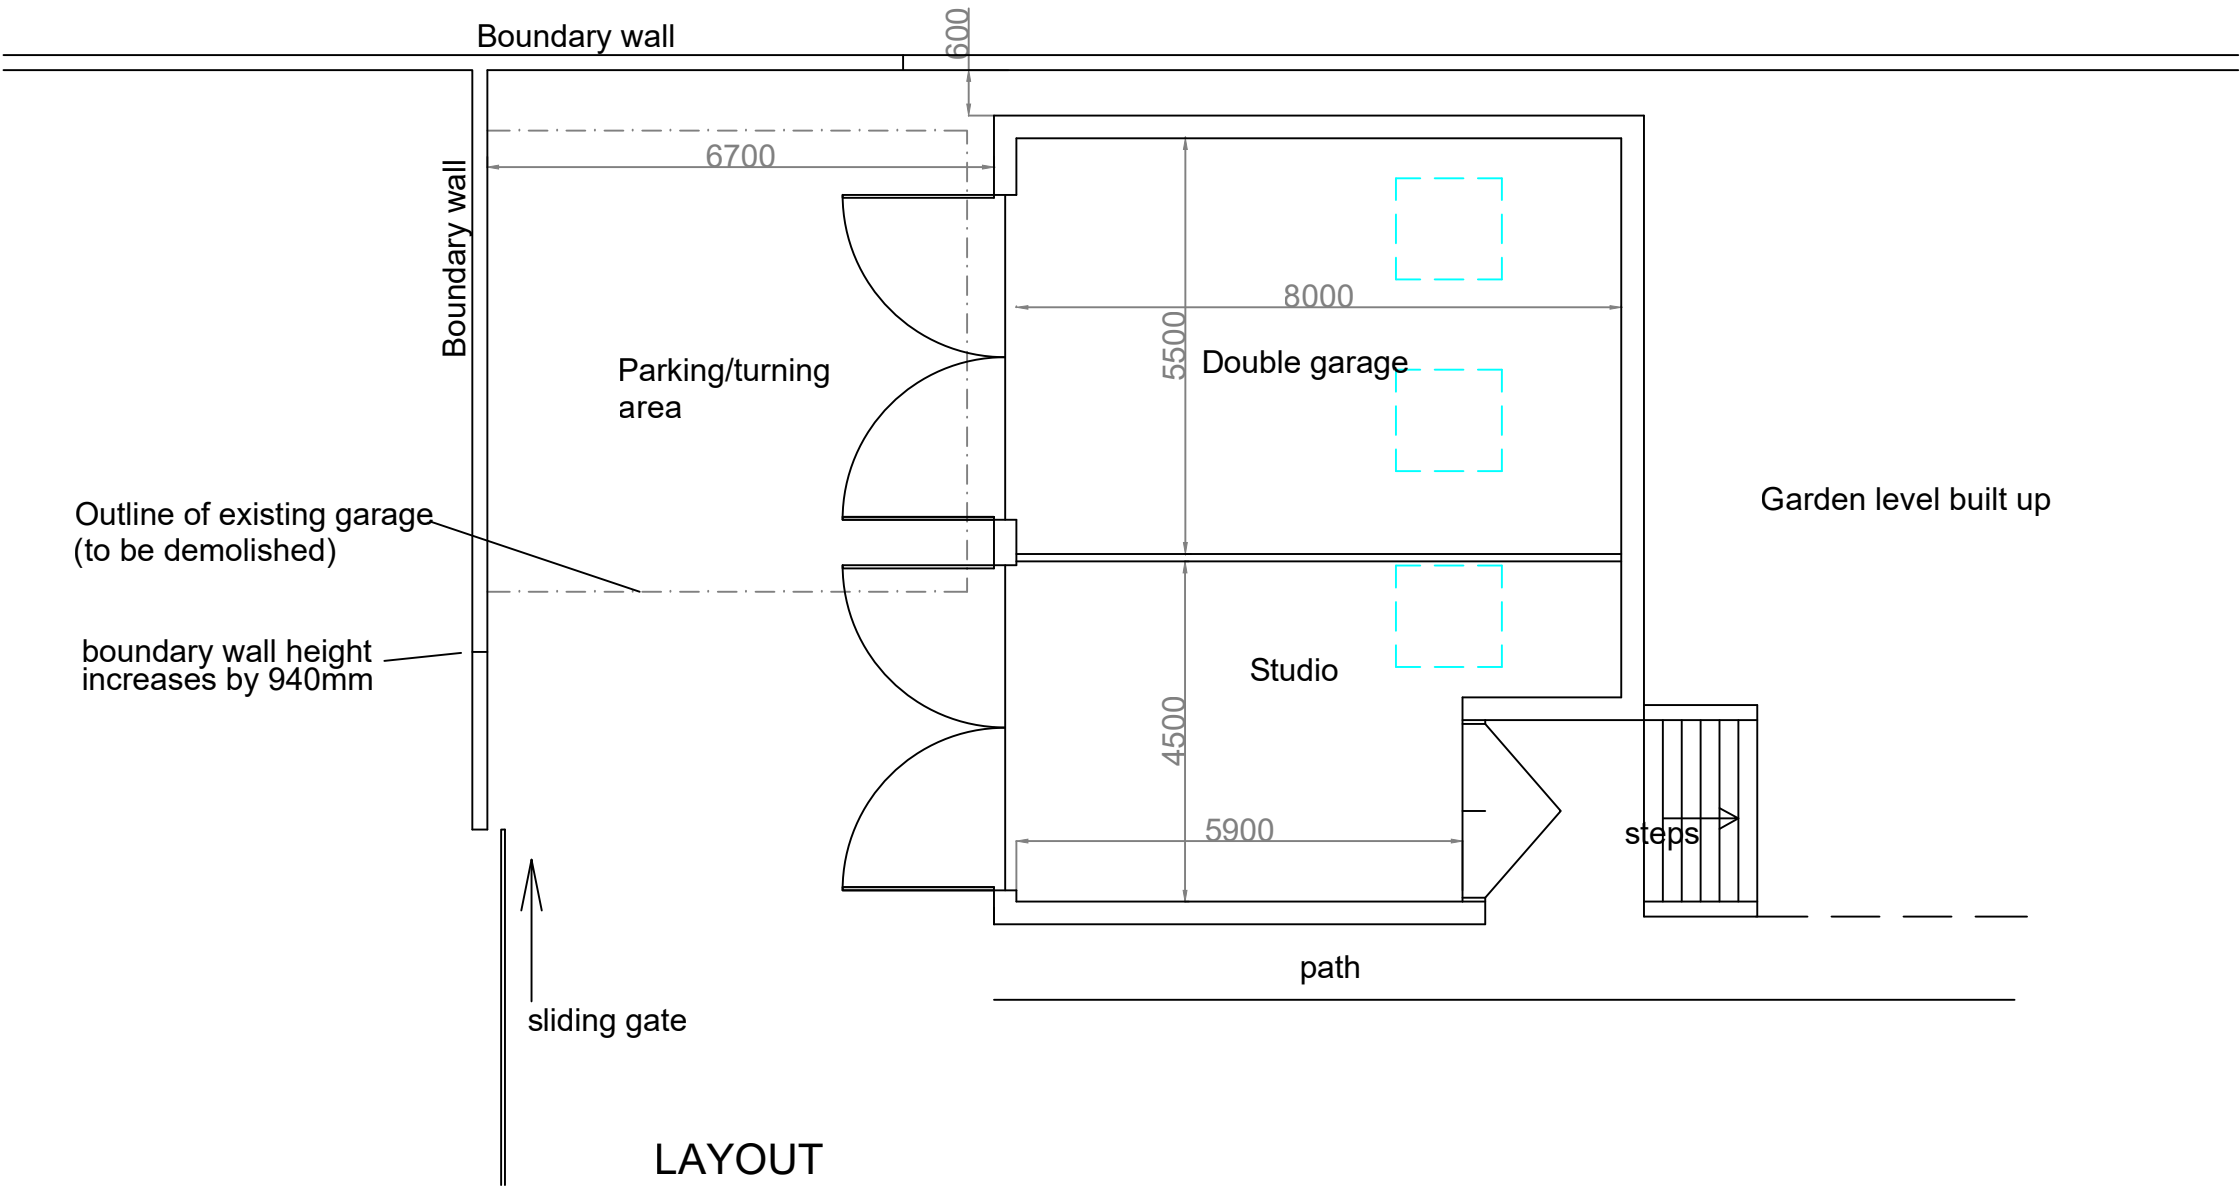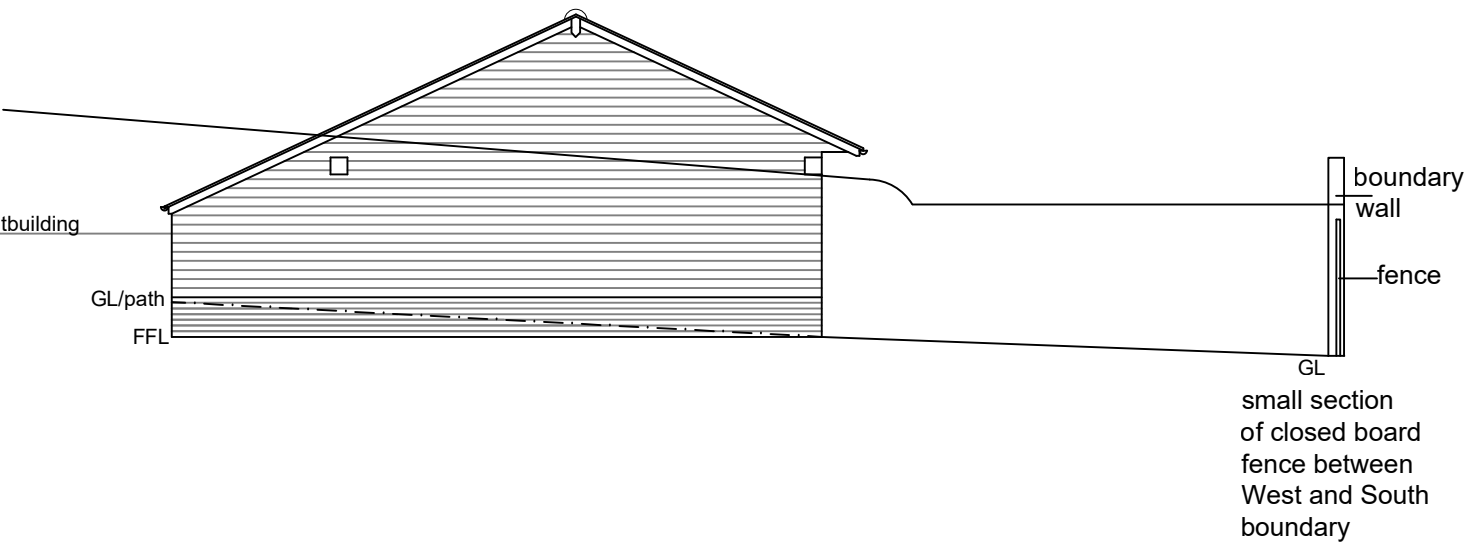

ROOF PLAN

