


REVISIONS		DATE	BY
A	Palisade fence & Knee rail detail added.	19.01.26	agtg
B	Timber panel fence removed in lieu of Close Board Fence.	25.06.26	agtg

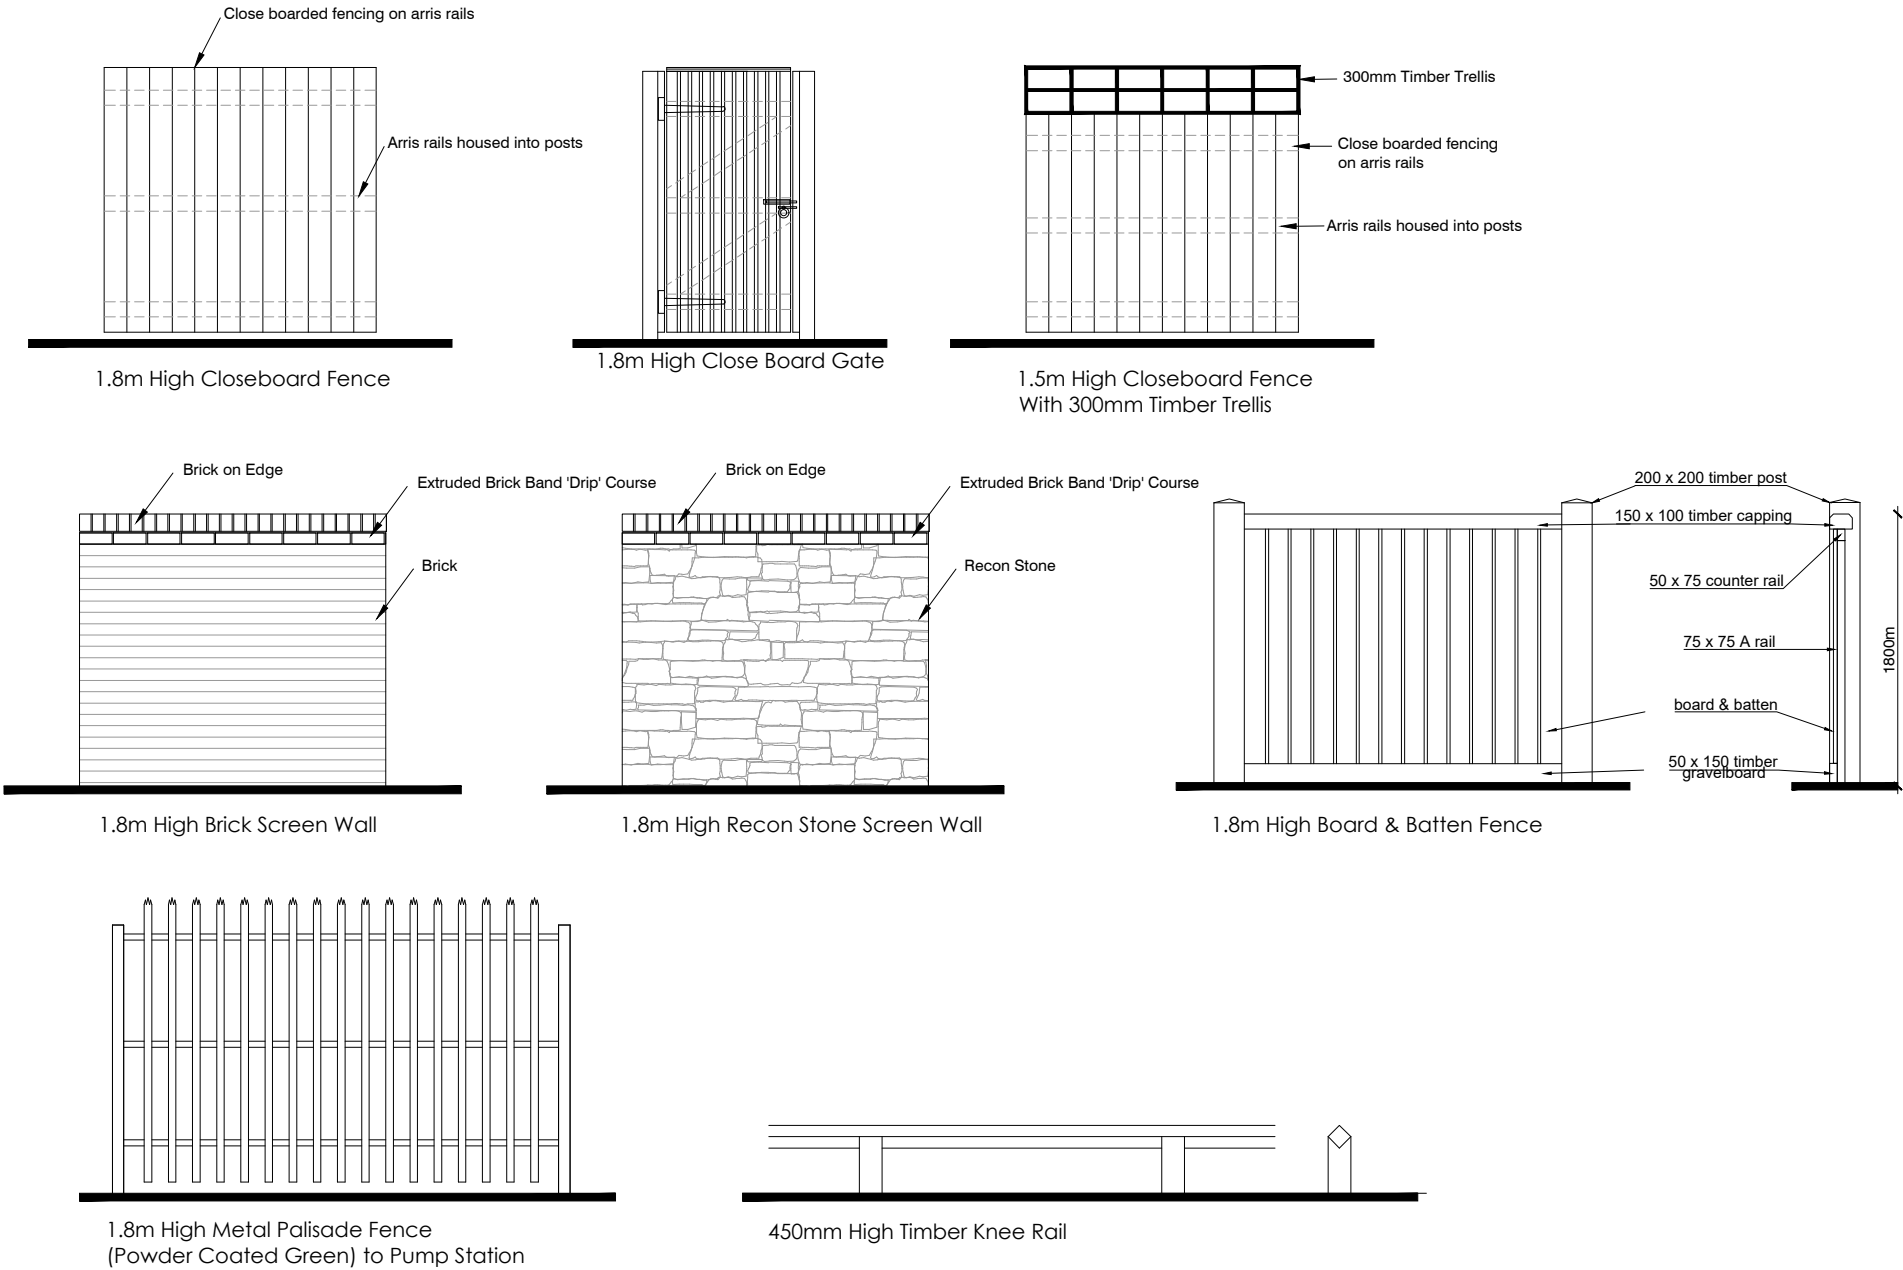

Please refer to Fences & Enclosures Plan 889.103CC1 and Materials Key Plan 889.102CC1 for locations

DRAWING TITLE		DWG NO.		REV.	
BOUNDARY TREATMENT DETAILS		889.104CC1		B	
CC1, ASHTON PARK, TROWBRIDGE		CREATED	CHECKED	DATE	SCALE
		AGTG	BH	MAY 2024	1:50@A3L

**CHARLES CHURCH**