SCALE IN METRES [1:100 on A2]

0 1 2 3 4 5 10

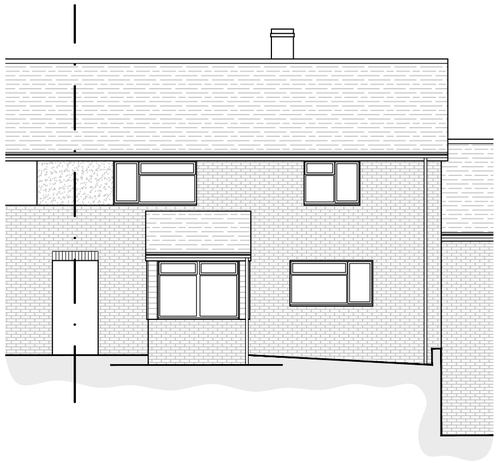

SOUTH [front] ELEVATION [1:100]

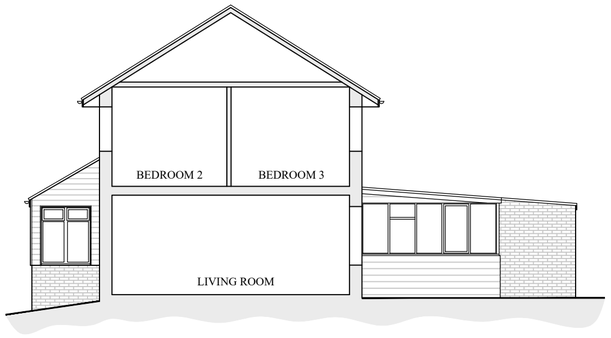

SECTION / WEST [side] ELEVATION [1:100]

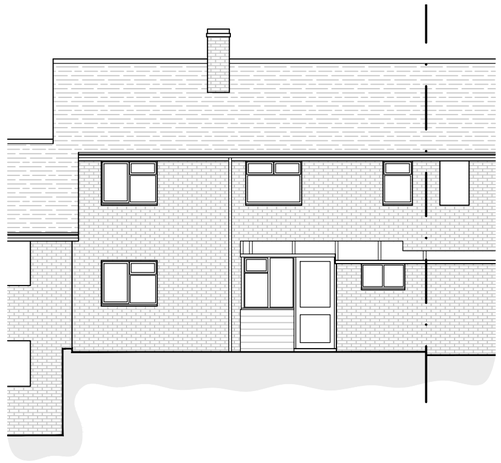

NORTH [rear] ELEVATION [1:100]

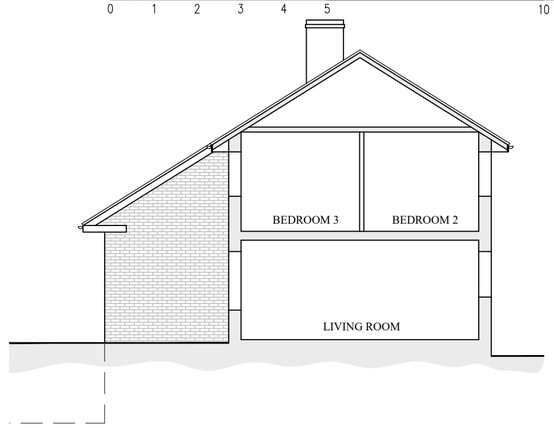

SECTION / EAST [side] ELEVATION [1:100]

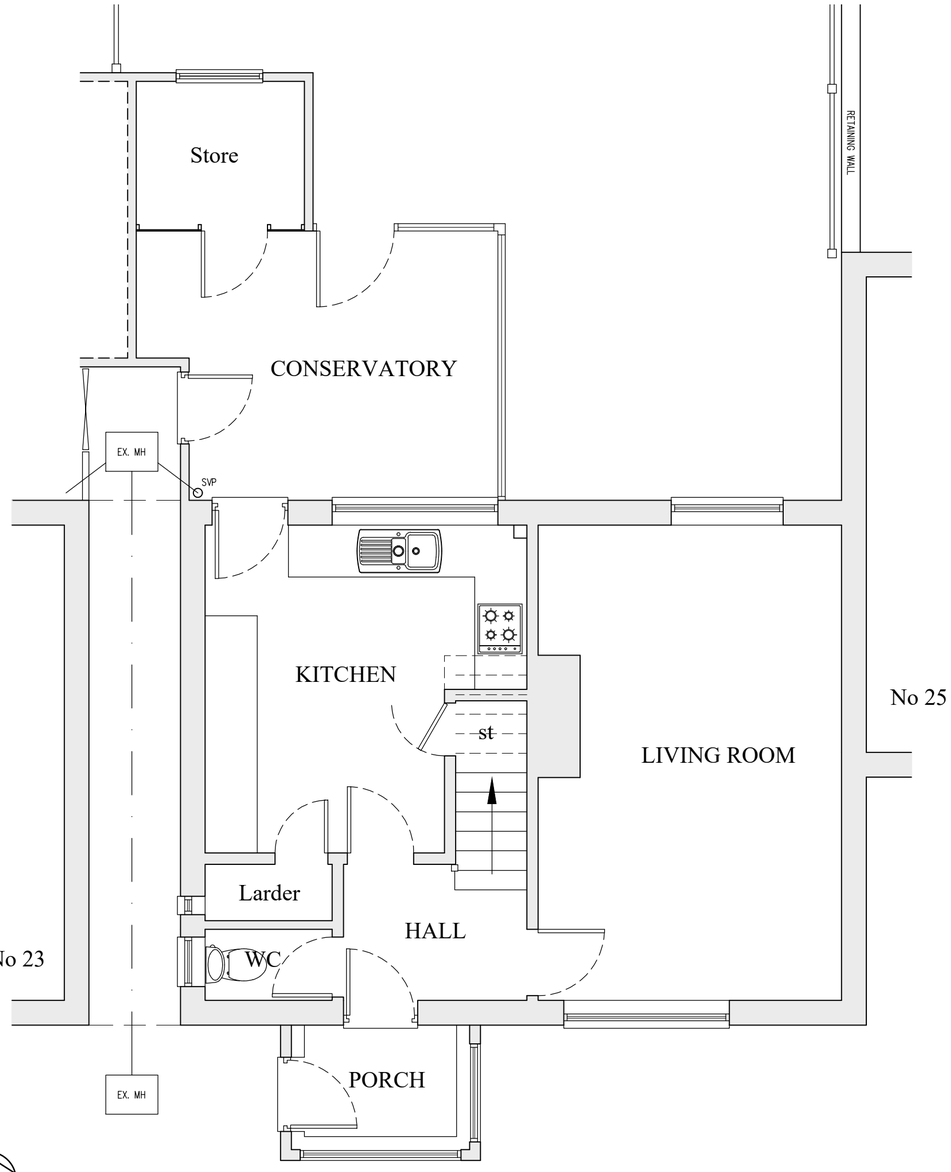

GROUND FLOOR PLAN [1:50]

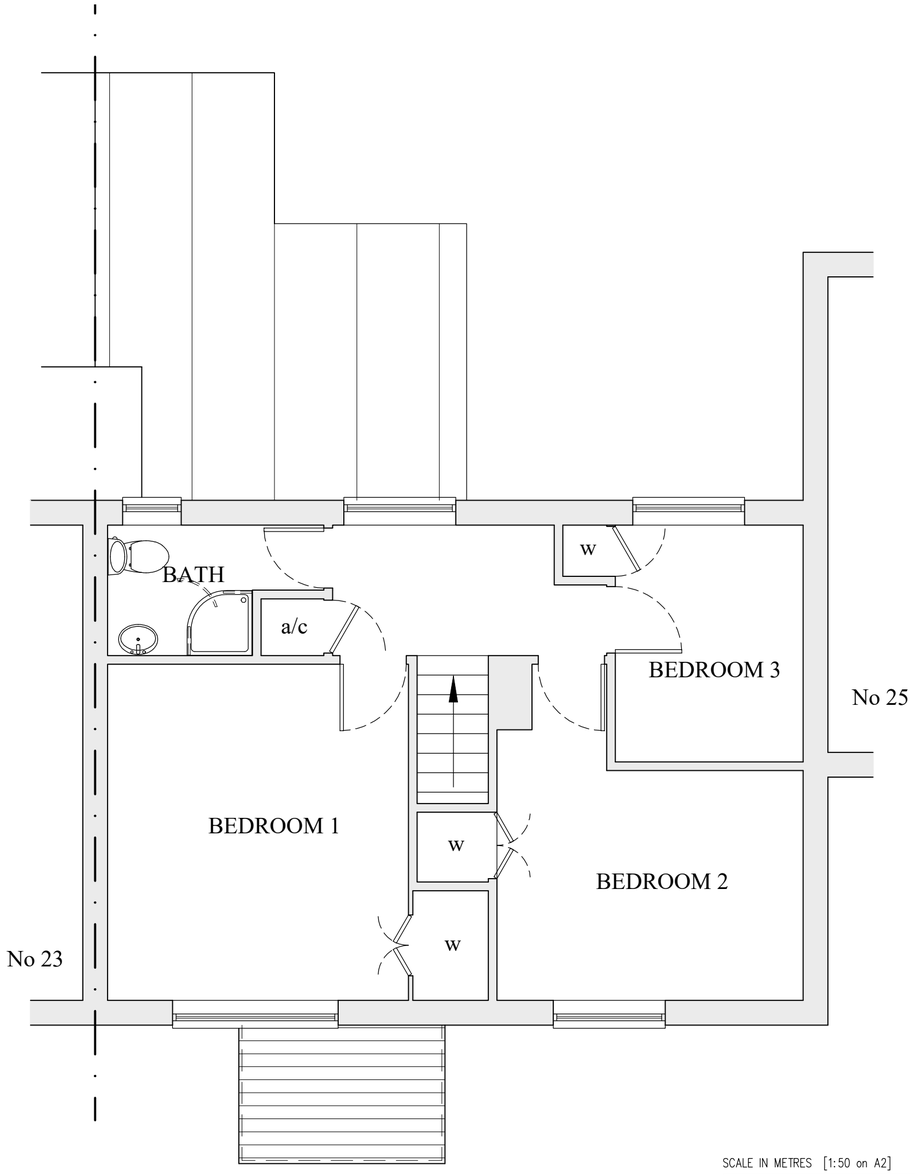

FIRST FLOOR PLAN [1:50]

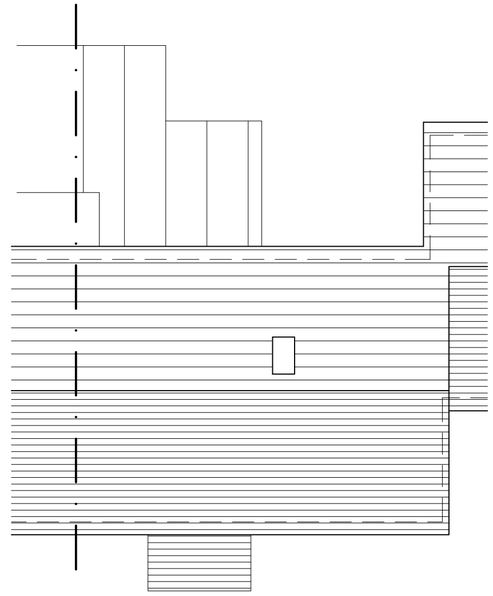

ROOF PLAN [1:100]

SCALE IN METRES [1:50 on A2]

0 1 2 3 4 5

Rev	Date

WAYNE CARD
ARCHITECTURAL SERVICES
The Studio, 36 Crookhays,
Shaftesbury, Dorset. SP7 8DX
Tel:- (01747) 851771
Mobile - 07970 984586
email – info@waynecardarch.co.uk

JOB TITLE:
Proposed Extension @
24 Castle Hill Crescent,
Mere, Wiltshire, BA12 6HL

DRAWING TITLE:
EXISTING FLOOR PLANS
& ELEVATIONS

DRAWING No: WAC/1459/E01

SCALE: 1:50/100
PAPER: on A2
REV:-
DATE: 29/05/26
DRAWN: WAC

THIS DRAWING IS COPYRIGHT