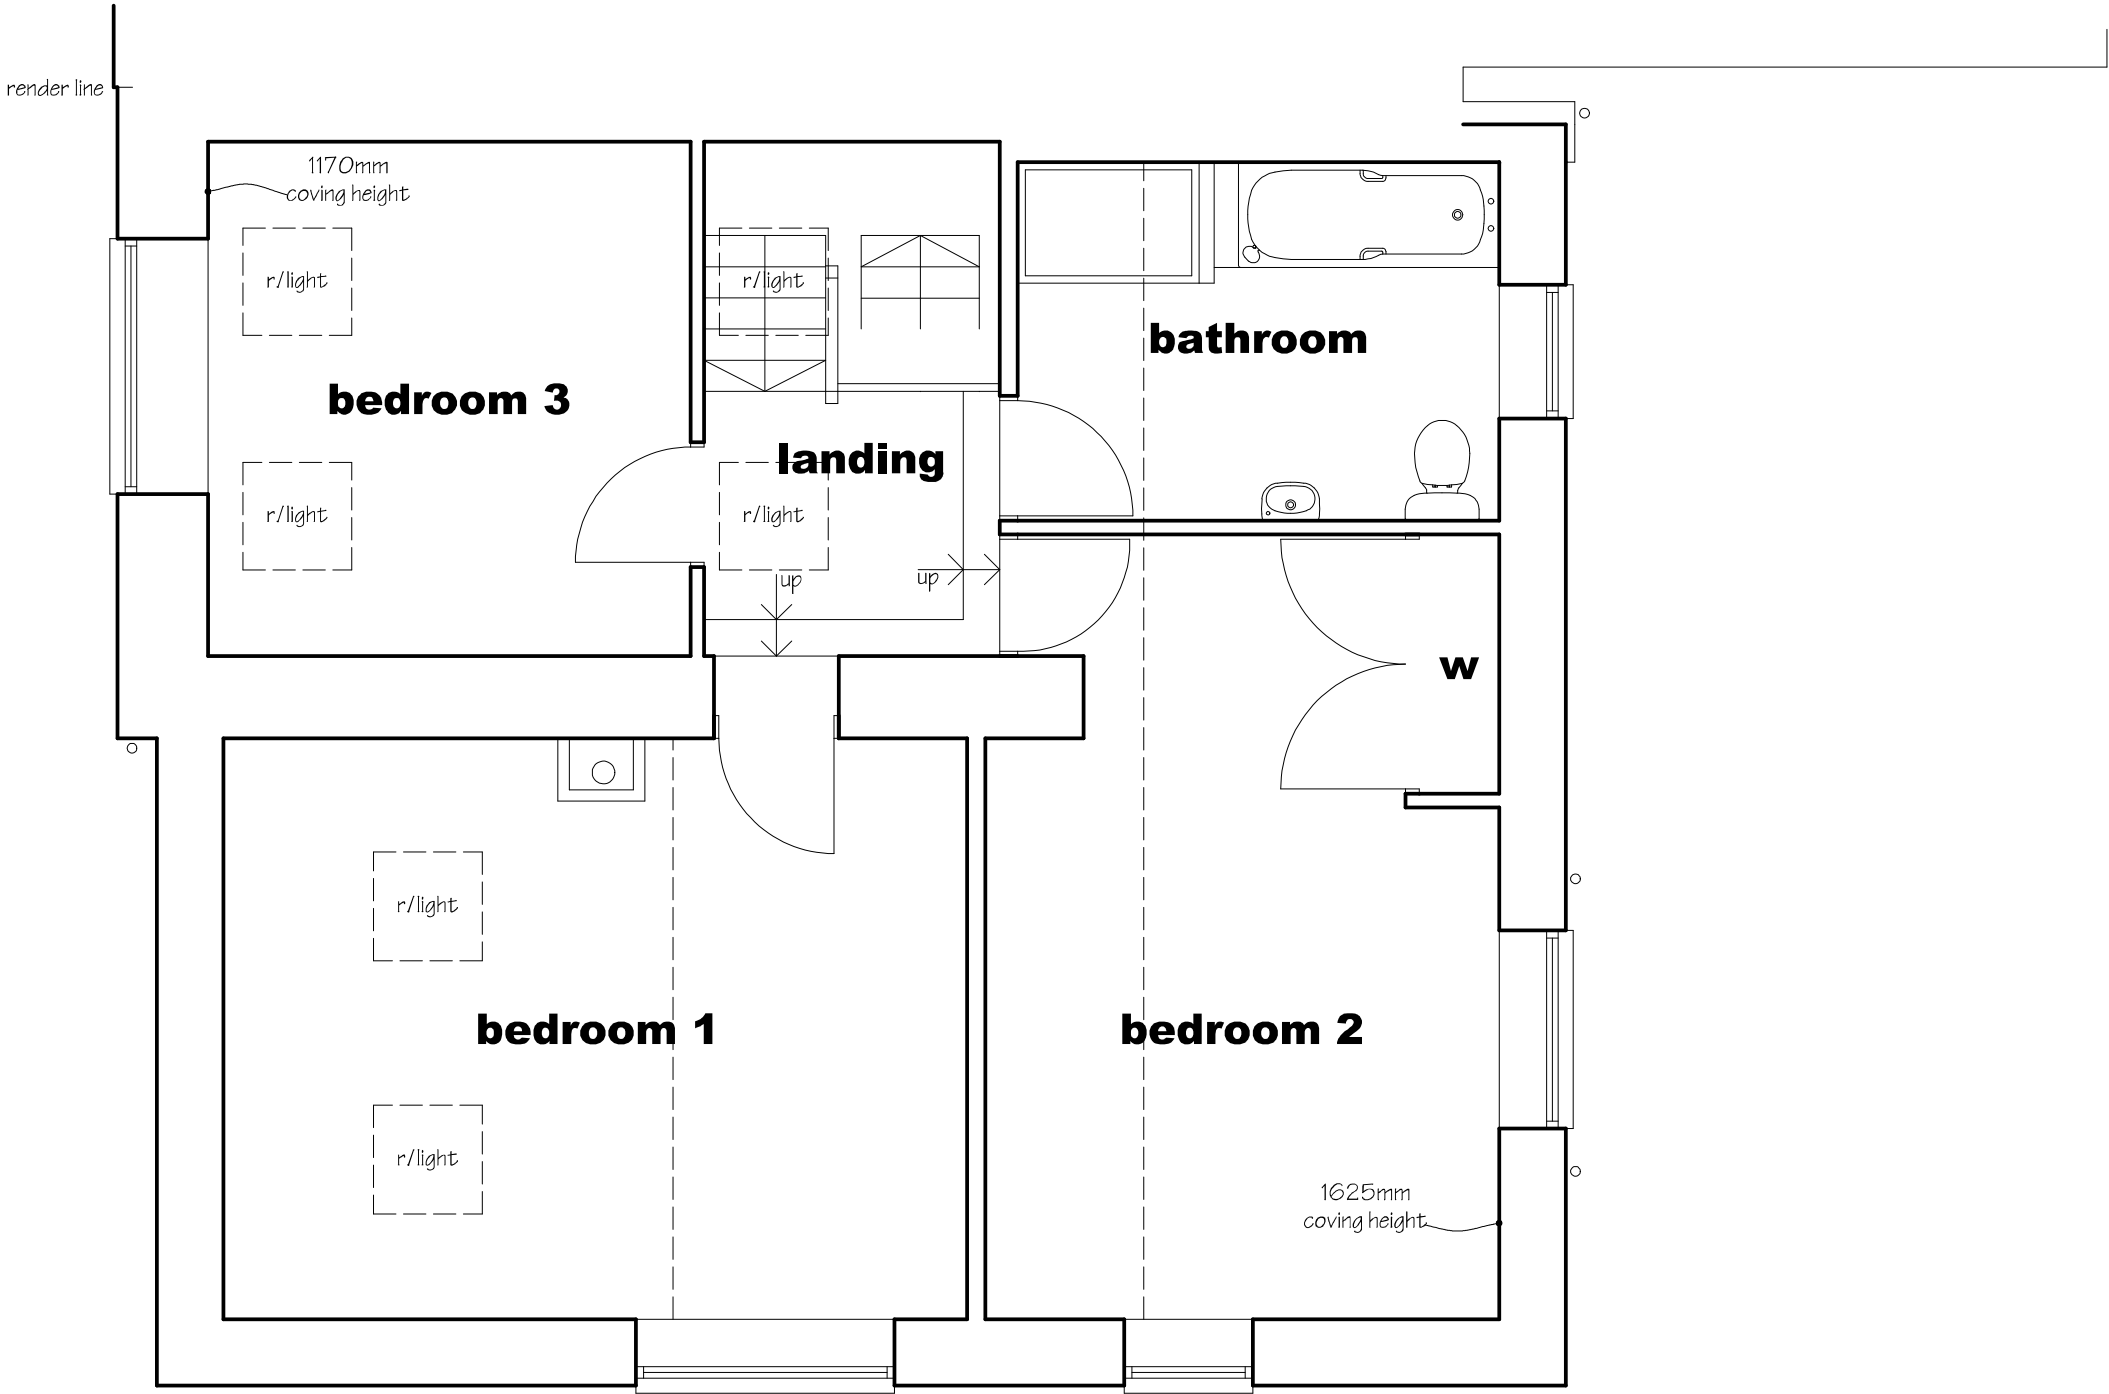
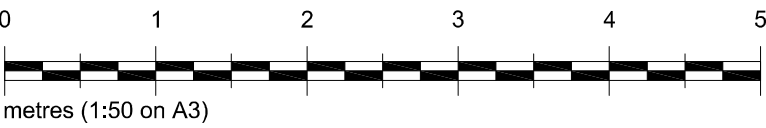


K E V I N S M I T H *Architectural Services*
7 Ludlow Close , Frome , Somerset . BA11 2ES TEL. 07946 678348 WEB. www.kevinpsmith.co.uk

Client **MR S CROSSLAND**

Job **25 PRIMROSE HILL , TOCKENHAM , SWINDON .**

Title **SURVEY DETAILS (FIRST FLOOR PLAN)**

Scales **1:50** Date **MAY 2026** Ref No **2680 / 03**

This drawing is copyright of Kevin Smith Architectural Services . It may not be copied , reproduced or altered in any way without written authority.
All dimensions to be checked on site and any discrepancies reported to Kevin Smith immediately.