


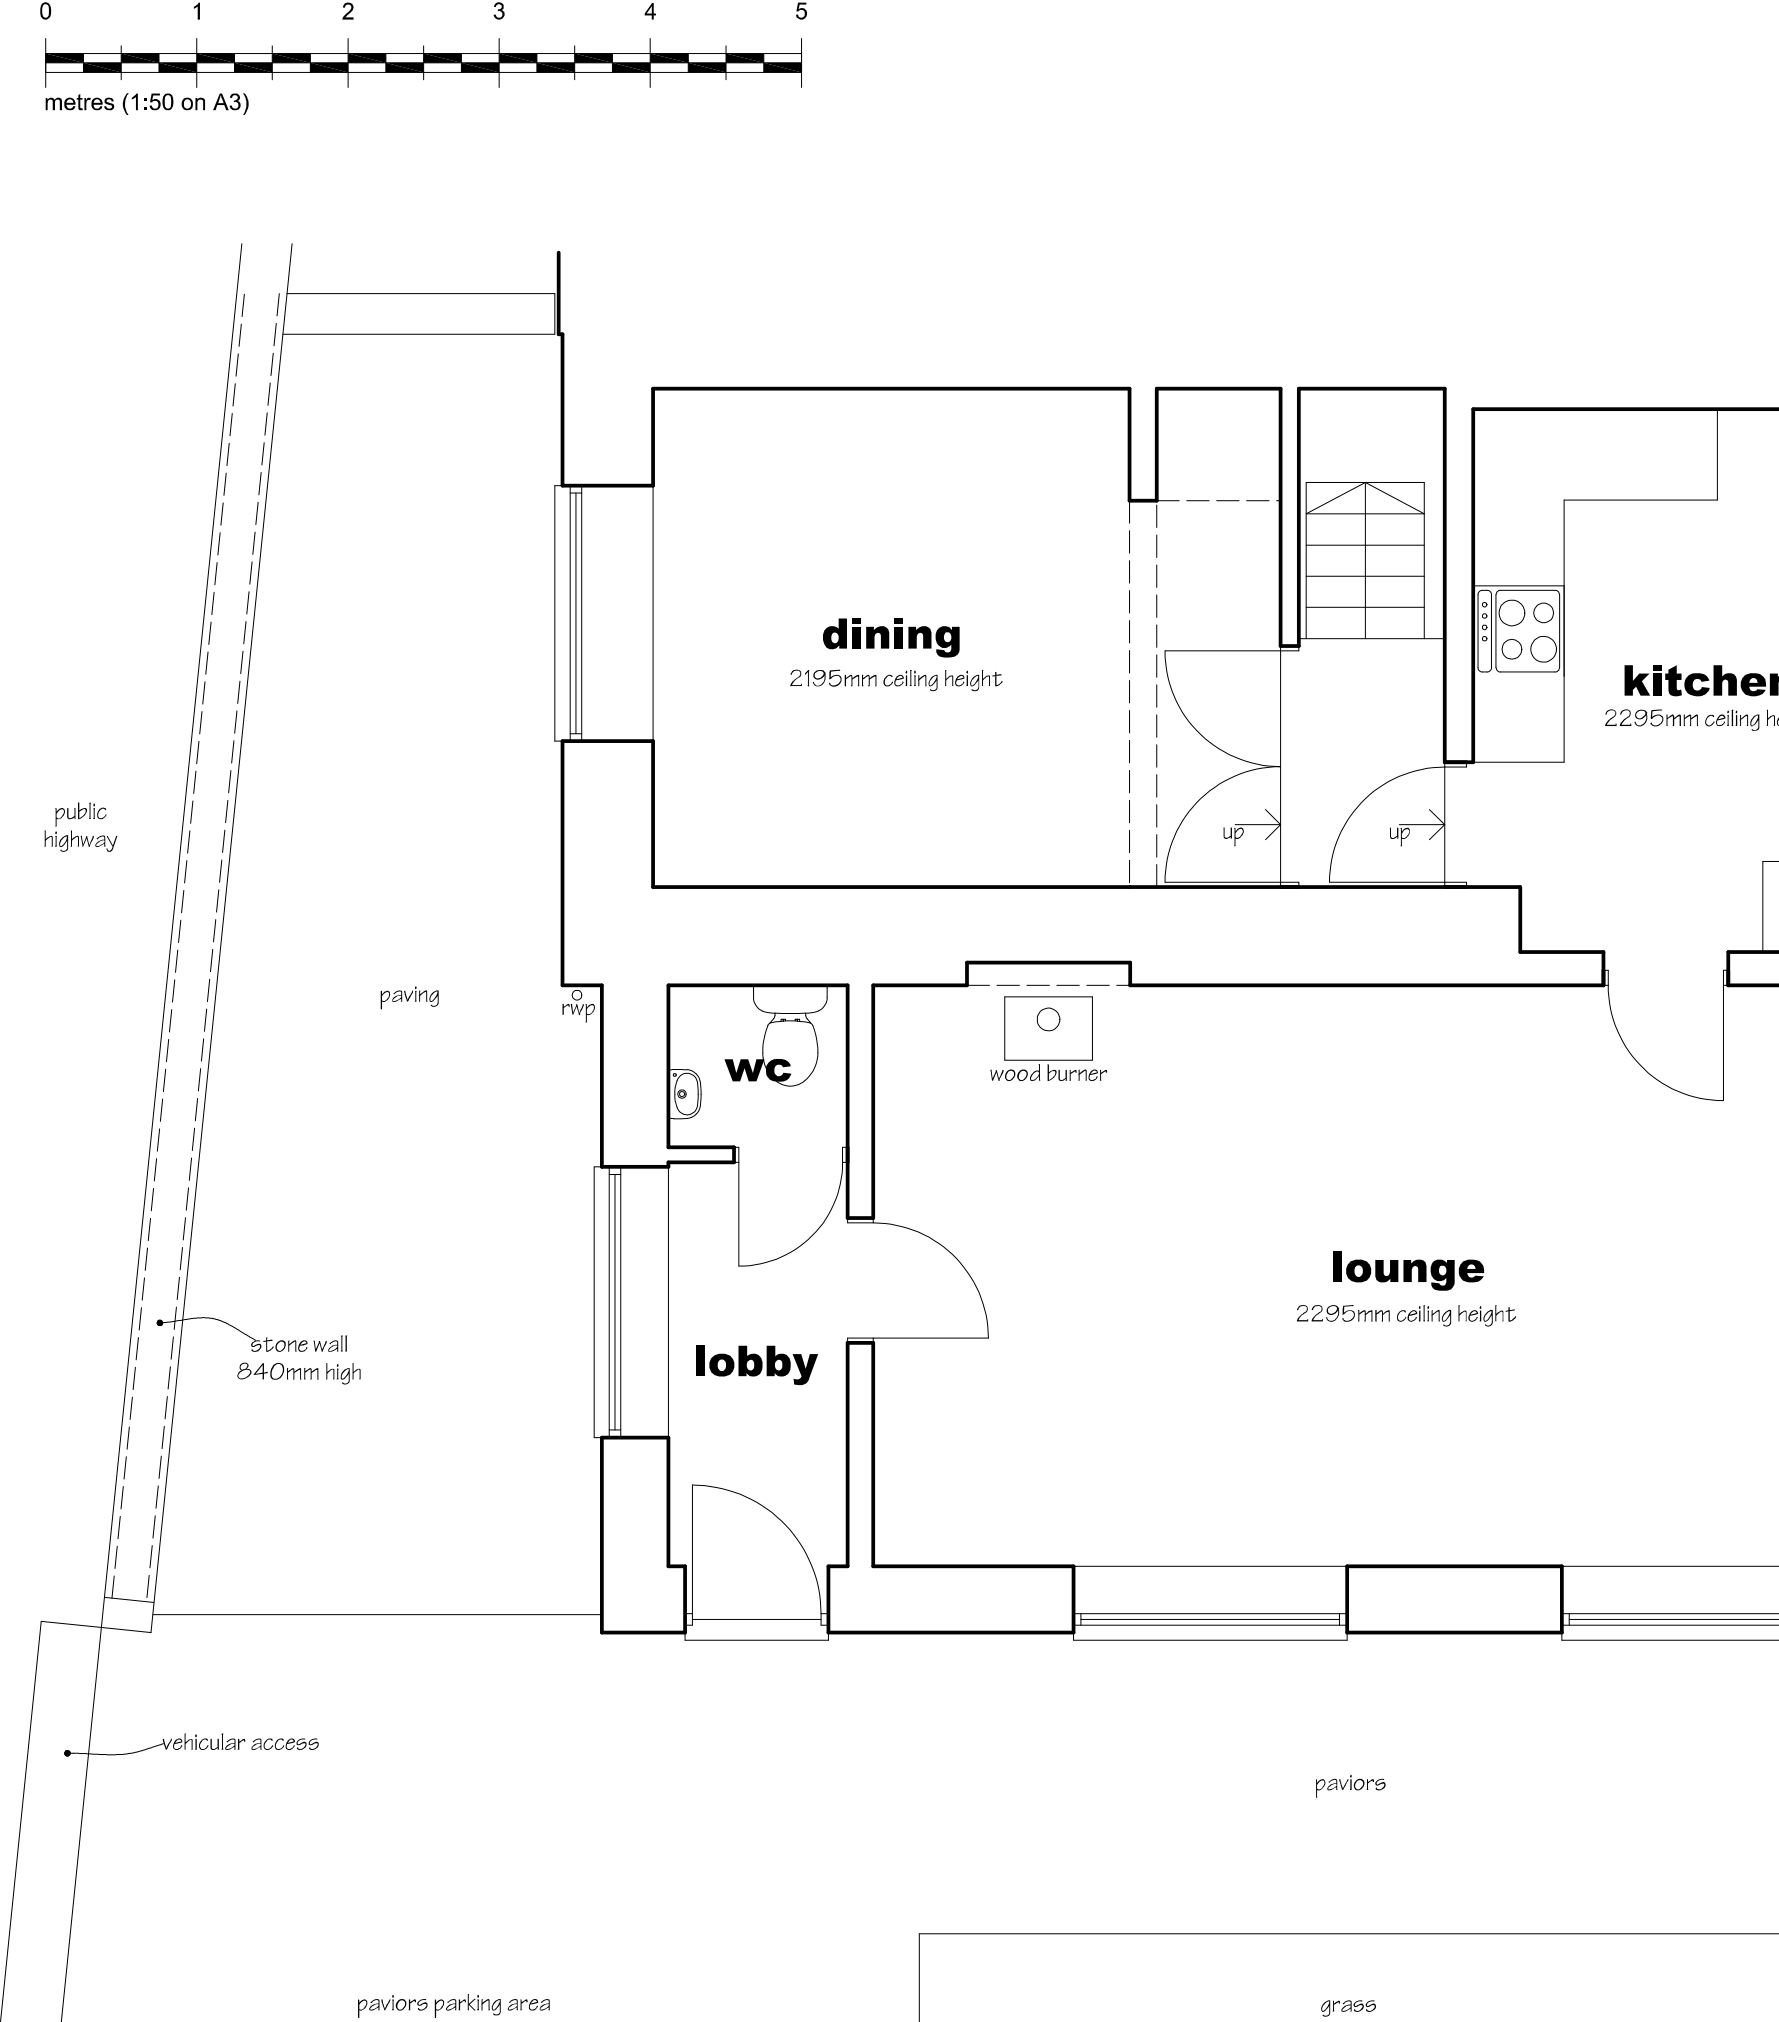

This drawing is copyright of Kevin Smith Architectural Services . It may not be copied , reproduced or altered in any way without written authority.
All dimensions to be checked on site and any discrepancies reported to Kevin Smith immediately.

K E V I N S M I T HArchitectural Services

7 Ludlow Close , Frome , Somerset . BA11 2ESTEL. 07946 678348 WEB. www.kevinpsmith.co.uk

Client	MR S CROSSLAND		
Job	25 PRIMROSE HILL , TOCKENHAM , SWINDON .		
Title	SURVEY DETAILS (GROUND FLOOR PLAN)		
Scales	1:50	Date	MAY 2026
		Ref No	2680 / 02