
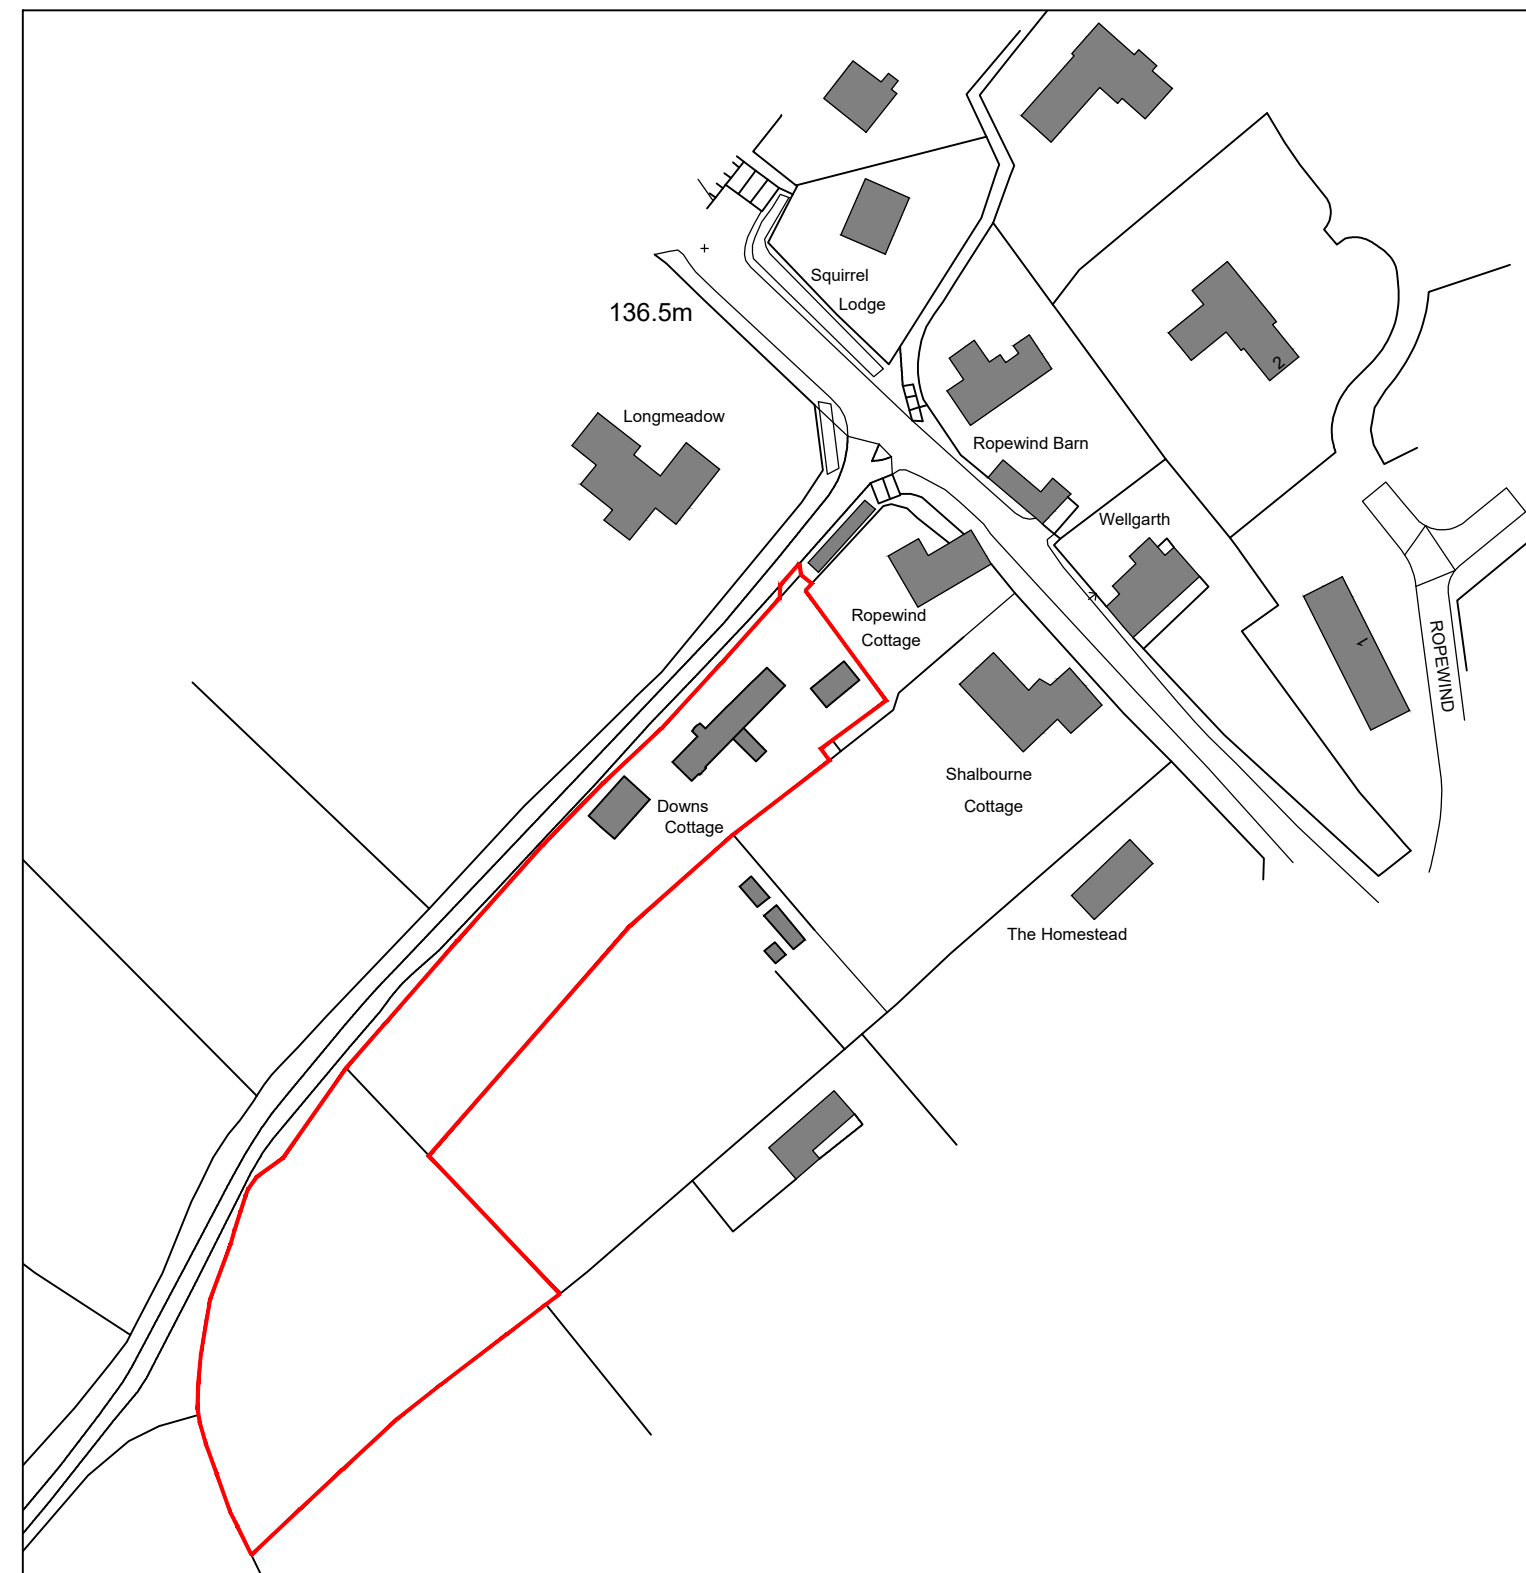


EXISTING SURVEY DRAWING ONLY.
NOT TO BE USED FOR CONSTRUCTION.



EXISTING SITE LAYOUT

Scale 1:100

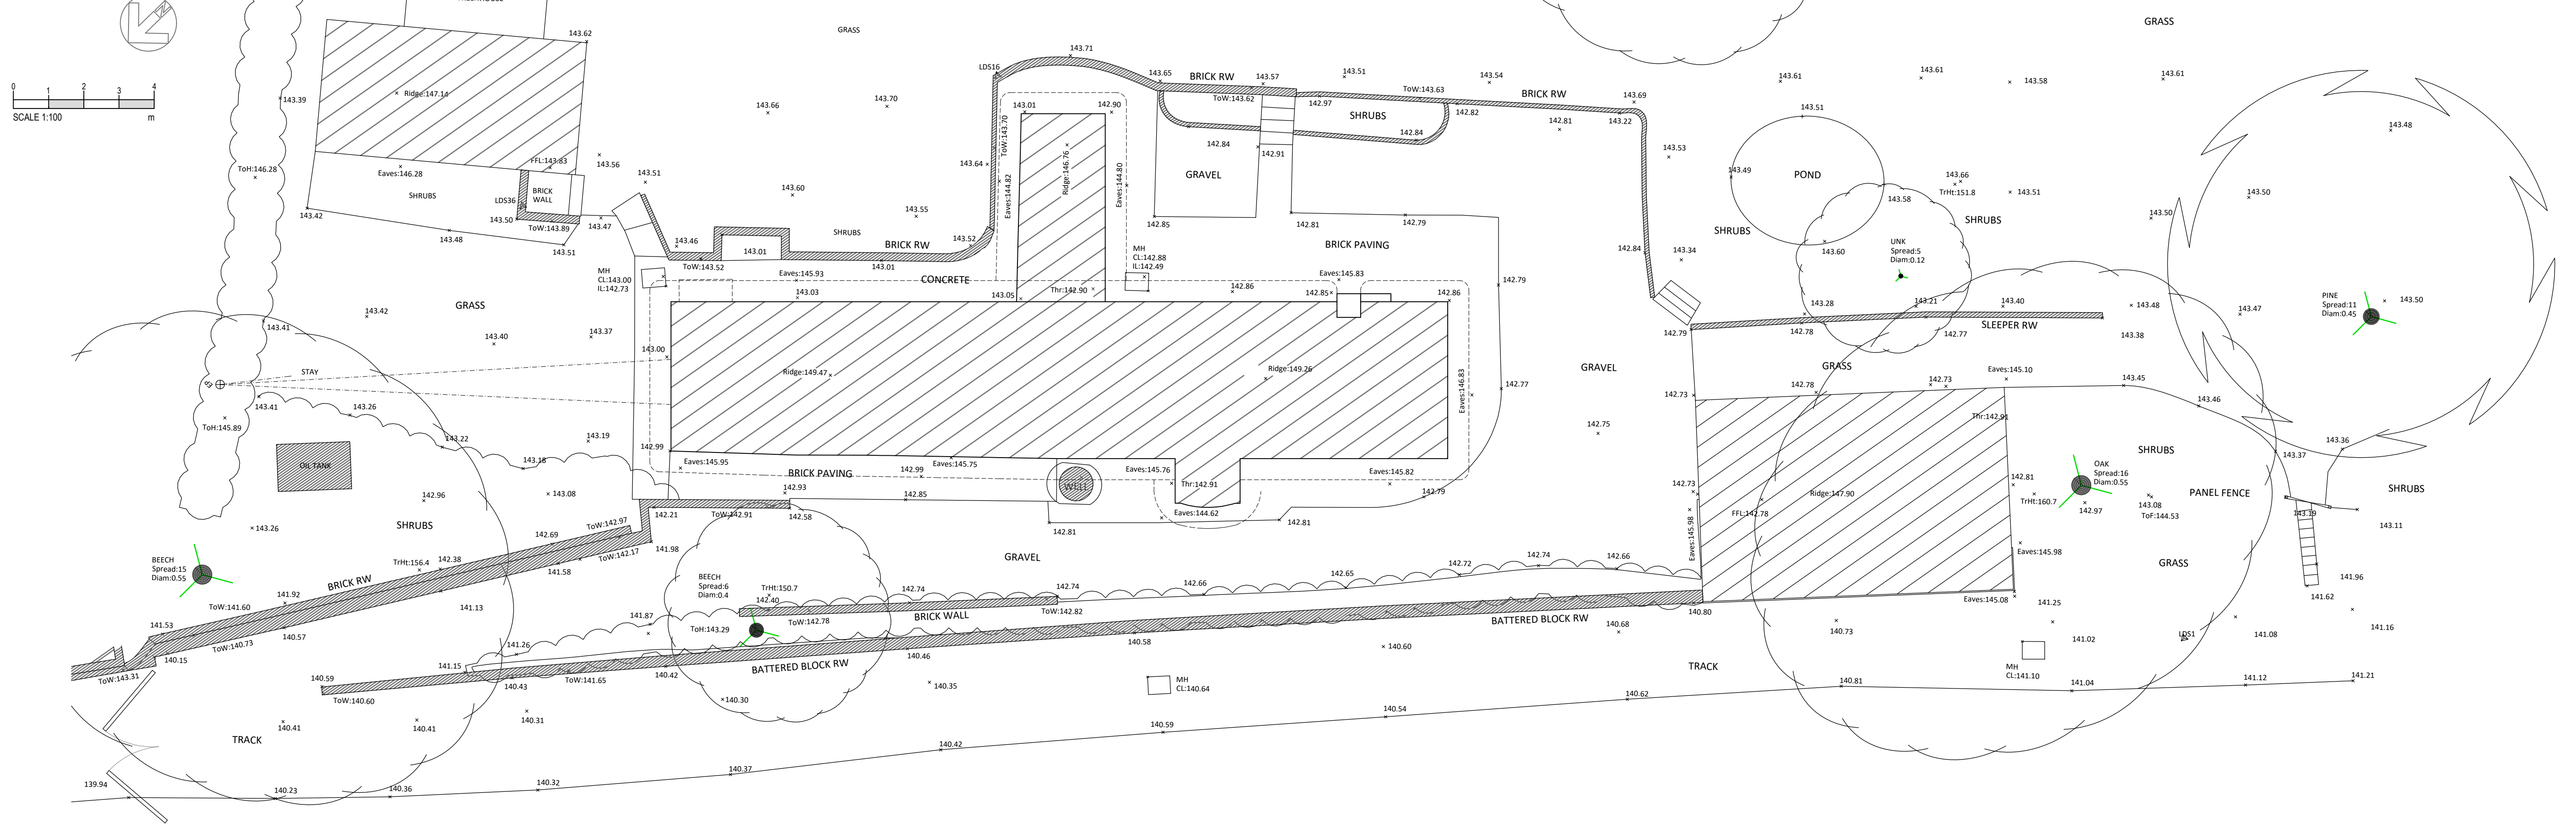


EXISTING SITE LOCATION PLAN

Scale 1:1250

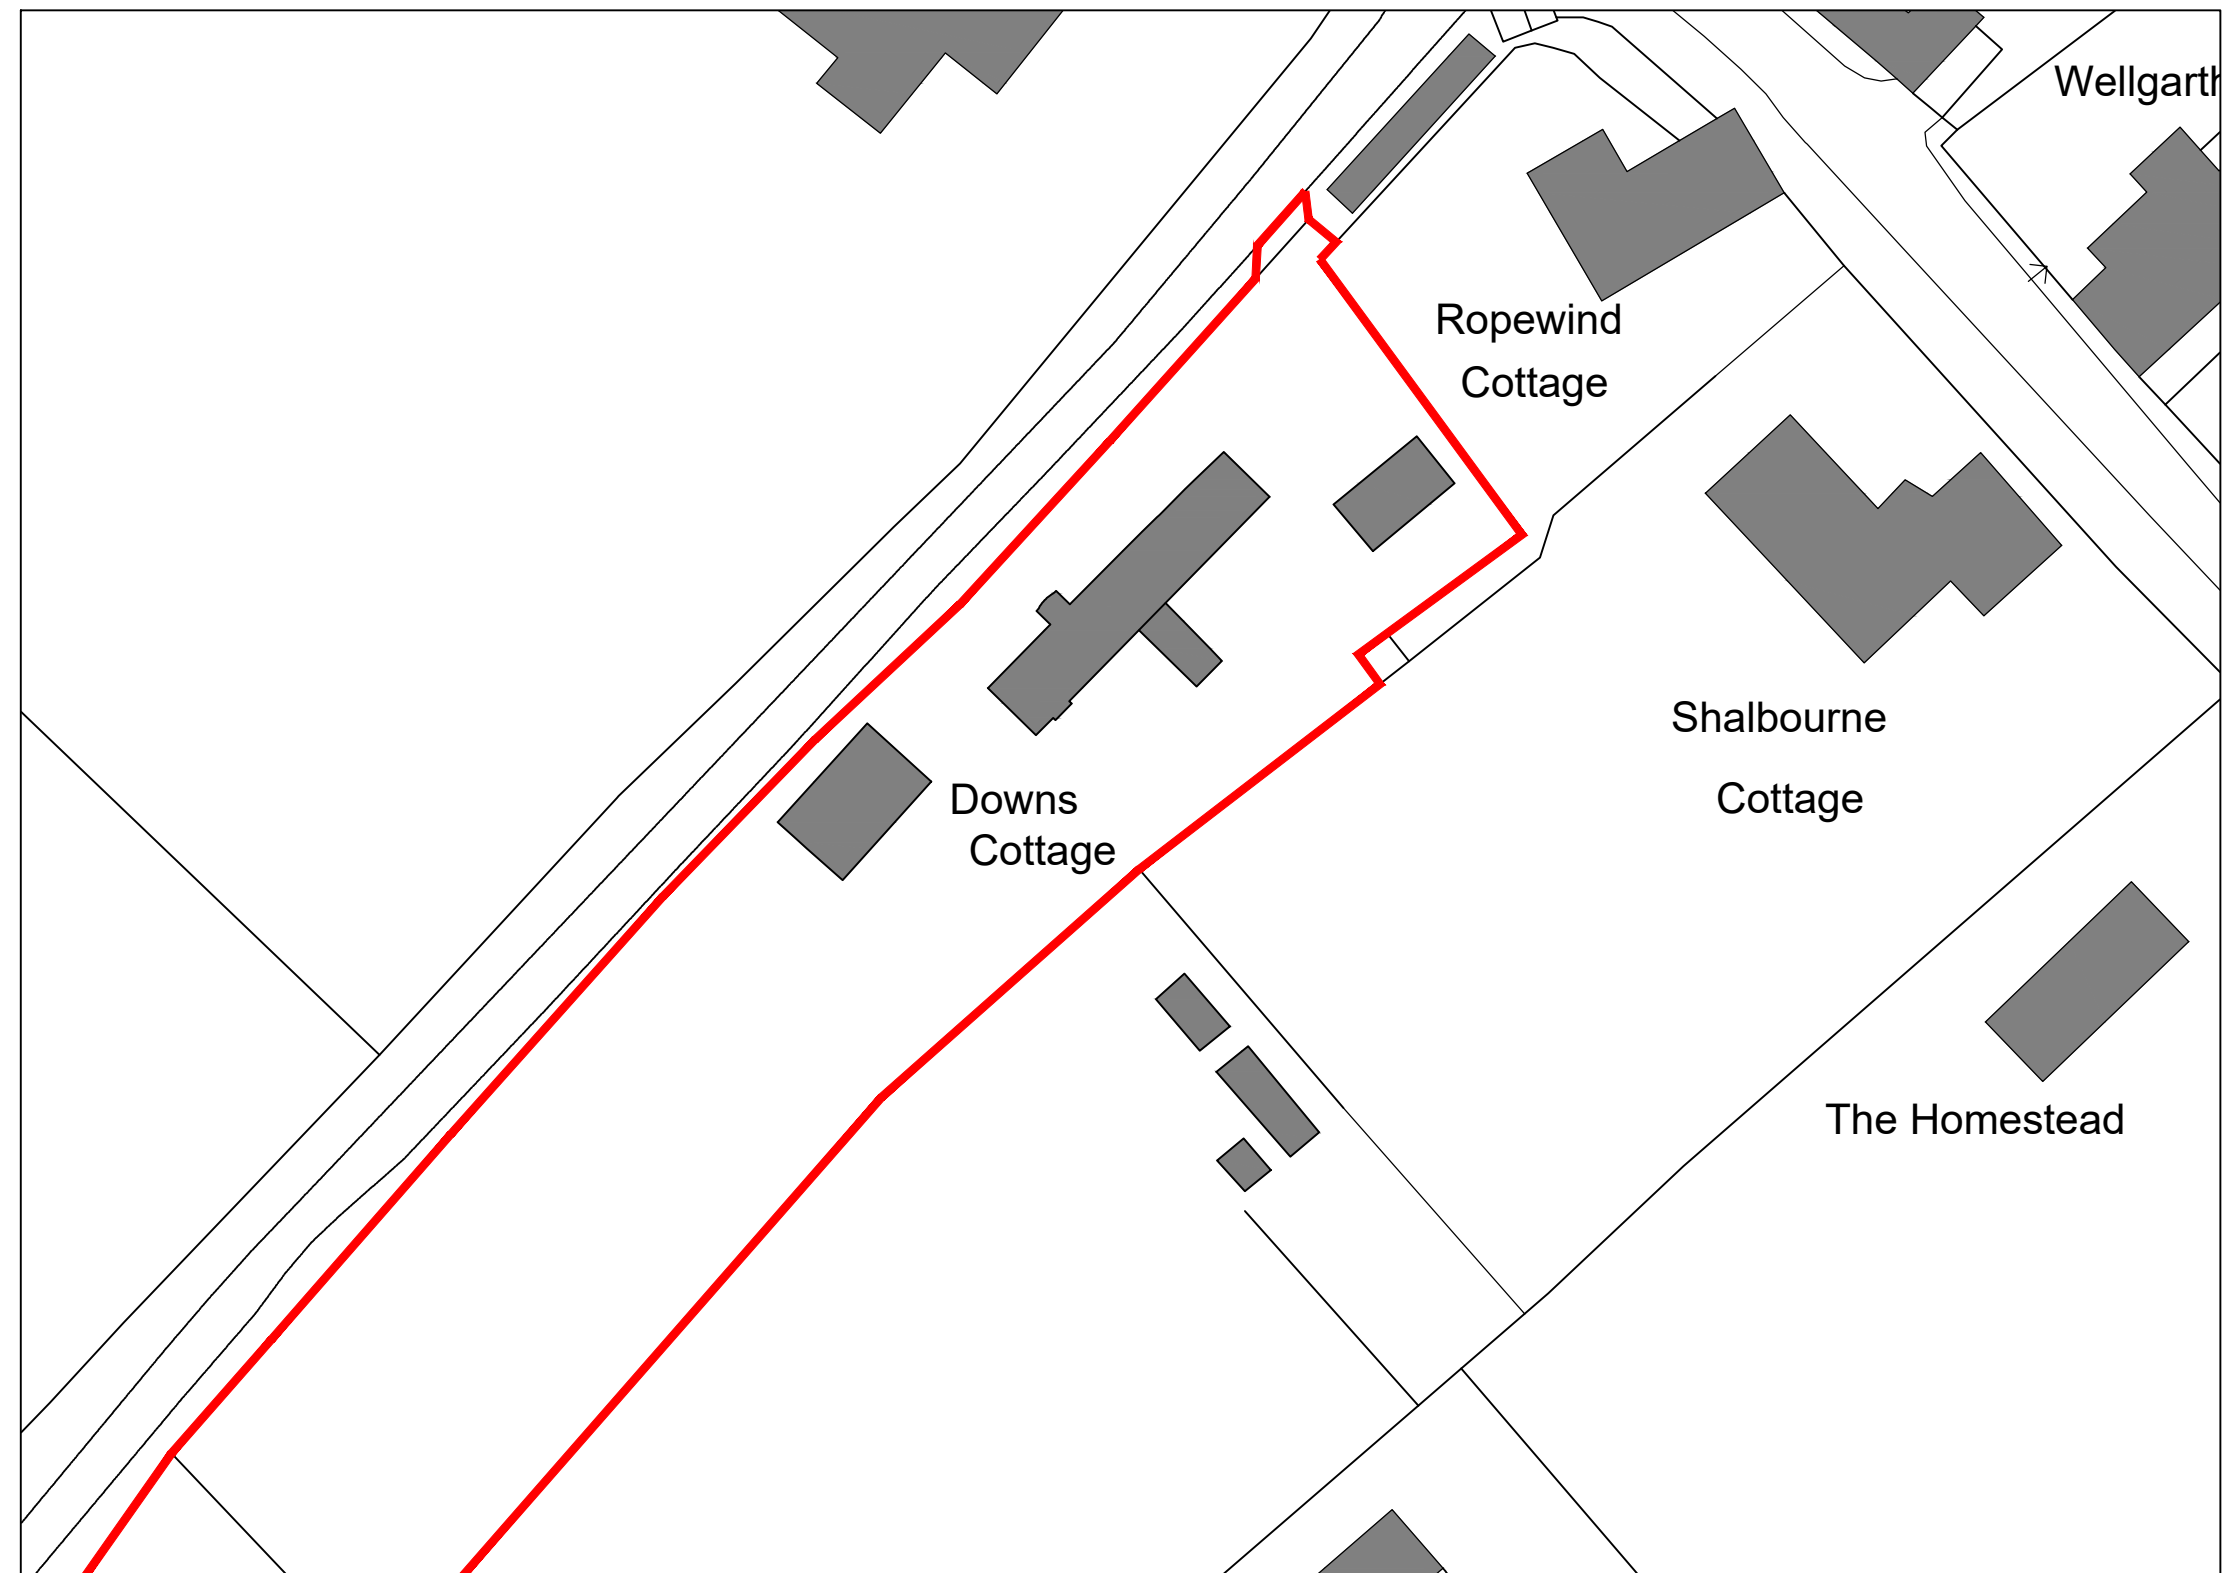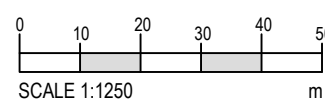

EXISTING BLOCK PLAN

Scale 1:500

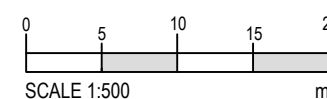

Ground Floor
6 Pelhams Court
Marlborough
Wiltshire SN8 2AG

T. 01672 518 278
E. info@tuttlearchserv.co.uk
F. facebook.com/tuttlearchserv
W. tuttlearchserv.co.uk

JOB TITLE
Single Storey Rear Extension at
Downs Cottage, Rivar Road, Shalbourne,
Nr. Marlborough, SN8 3QE

For Mr and Mrs Eeles

DRAWING TITLE
Existing Site Layout, Site Location Plan and Block Plan

DRAWING NUMBER
Downs Cottage - Existing - 02

REVISIONS

SCALE	DATE	DRAWN BY	PAPER SIZE	JOB No.
As Indicated	March 26	AJA	A1	1697