DRAWING FOR PLANNING PURPOSES ONLY.
NOT TO BE USED FOR CONSTRUCTION.
THIS DRAWING IS COPYRIGHT ©

PROPOSED SITE LAYOUT
Scale 1:100

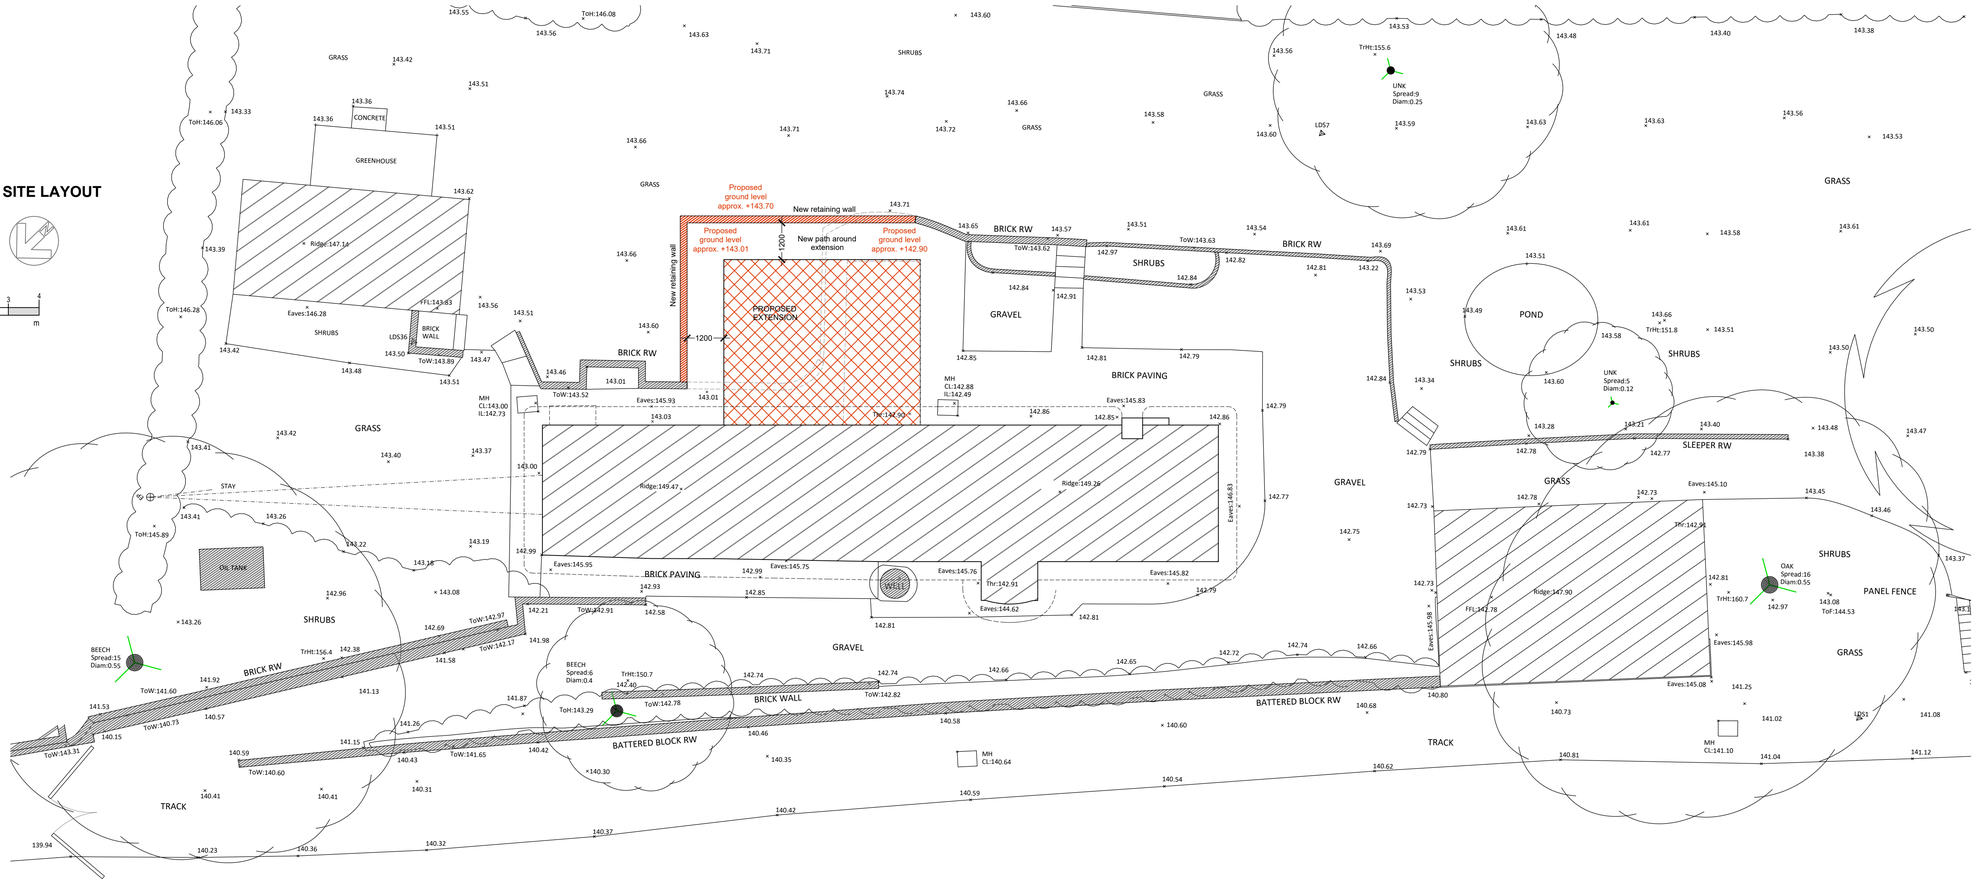

PROPOSED SITE LOCATION PLAN
Scale 1:1250

SCALE 1:1250

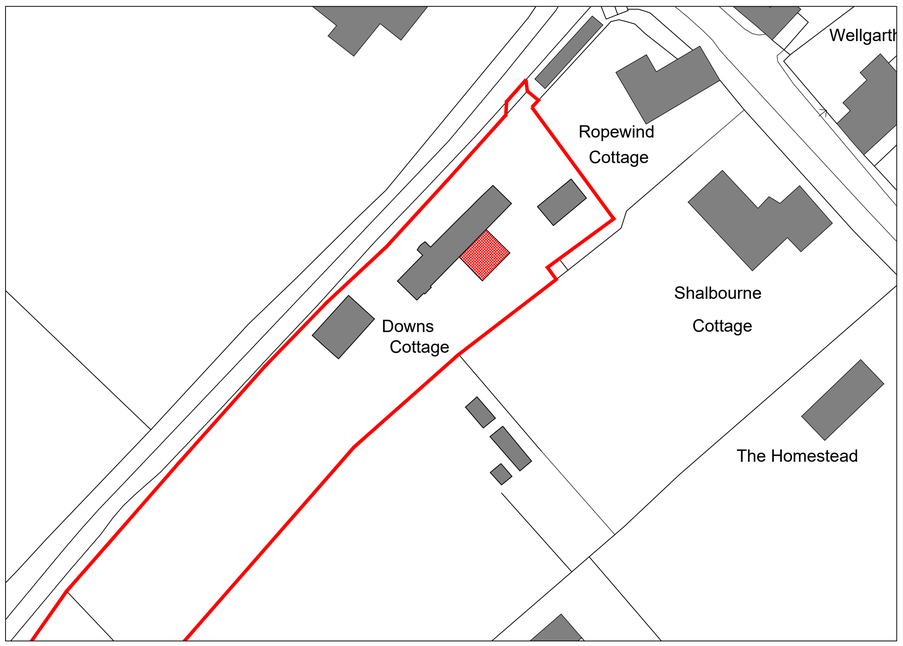

PROPOSED BLOCK PLAN
Scale 1:500

SCALE 1:500

Tuttle architectural services
Ground Floor
6 Pelhams Court
Marlborough
Wiltshire SN8 2AG
T. 01672 518 278
E. info@tuttlearchserv.co.uk
facebook.com/tuttlearchserv
W. tuttlearchserv.co.uk

JOB TITLE
Single Storey Rear Extension at
Downs Cottage, Rivar Road, Shalbourne,
Nr. Marlborough, SN8 3QE

For Mr and Mrs Eeles

DRAWING TITLE
Proposed Site Layout, Site Location Plan and Block Plan

DRAWING NUMBER	REV
Downs Cottage - Proposed - 04	

REVISIONS

SCALE	DATE	DRAWN BY	PAPER SIZE	JOB No.
As Indicated	June 26	AJA	A1	1697