


FARMHOUSE - EXISTING FIRST FLOOR LAYOUT - DEMOLITION

SCALE : 1:100

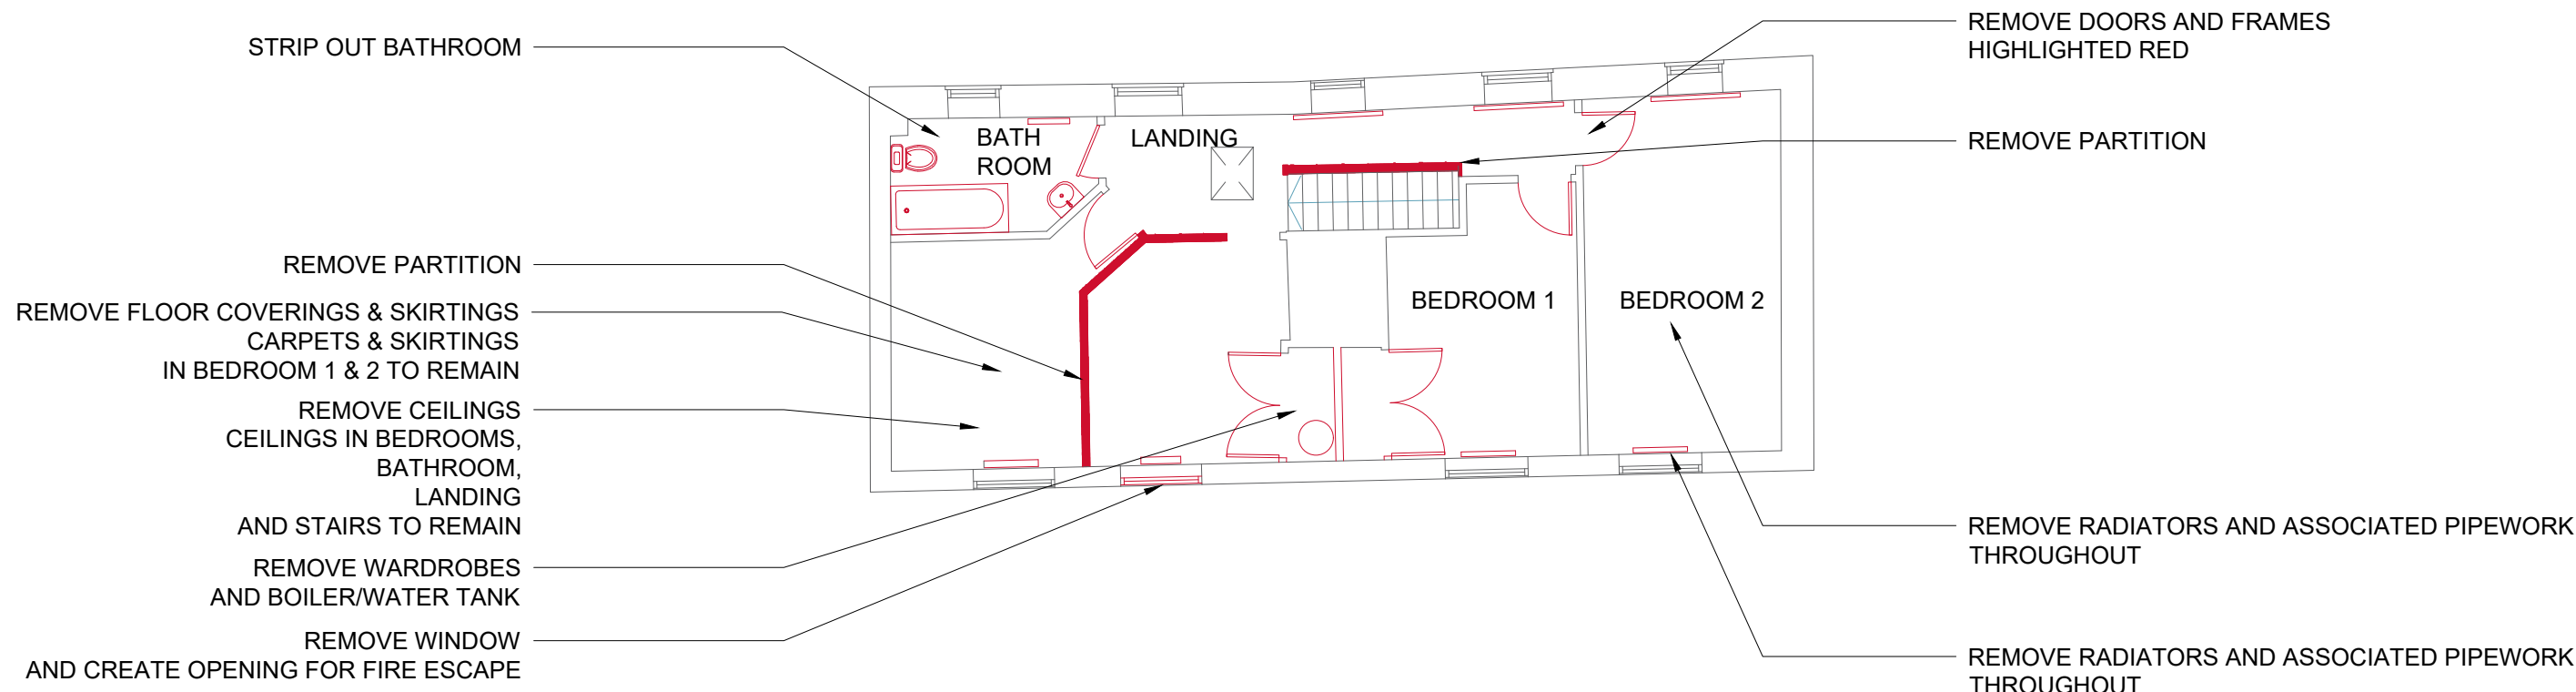

GENERAL NOTES

ALL DIMENSIONS SHOWN ARE APPROXIMATE ONLY AND SHOULD BE CHECKED AND VERIFIED PRIOR TO MATERIAL ORDER AND COMMENCEMENT OF CONSTRUCTION WORKS.

RLB ARE TO BE NOTIFIED OF ANY DISCREPANCIES AND NO WORKS SHALL COMMENCE UNTIL FURTHER INSTRUCTIONS ARE RECEIVED IN WRITING.

IT IS THE RESPONSIBILITY OF THE CONTRACTOR TO CHECK ALL SETTING OUT INFORMATION (LEVELS DIMENSIONS ETC) INDICATED ON THE RELEVANT DRAWINGS PRIOR TO THE COMMENCEMENT OF ANY WORKS AND RECORD ALL DISCREPANCIES ON A COPY OF THIS DRAWING.

THIS DRAWING IS TO BE READ IN CONJUNCTION WITH ALL OTHER RLB DRAWINGS & ANY OTHER RELEVANT INFORMATION.

| Rev | Description  | Date     |
|-----|--------------|----------|
| S04 | First Issue. | 12/06/26 |

Client:  
NATURAL ENGLAND / ISS

Project Title:  
PARSONAGE FARM HOUSE

|         |                 |
|---------|-----------------|
| RLB ID: | Drawing Number: |
| 015060  | 03              |

Drawing Title:  
EXISTING - DEMOLITION

|        |         |           |
|--------|---------|-----------|
| Stage: | Status: | Revision: |
| RIBA 4 | S04     | P01       |

|            |      |        |
|------------|------|--------|
| Date:      | Size | Scale: |
| 15/06/2026 | A1   | APD    |




🏠 Broad Quay House, Bristol, UK, BS1 4DJ  
☎ +44 (0) 117 974 1122 🌐 RLB\_UK 🌐 RLB.com

Contact: Mark.Hughes@uk.rlb.com  
Author: Mark.Hughes@uk.rlb.com  
QA: Kern.Bartley@uk.rlb.com

This drawing is to be read in conjunction with all other associated specifications, schedules, drawings and information issued.  
Do NOT scale this drawing. Check and verify ALL dimensions and levels and on site before work commences. For discrepancies or omissions contact Rider Levett Bucknall.

All work and materials to conform with current applicable statutory legislation and regulations.

Drawings to be printed in colour, to the scale stated in the title block.

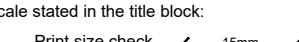Print colour check (CMYK)  Print size check  15mm

0 1m 2m 4m 6m 8m

1:100

FARMHOUSE - EXISTING GROUND FLOOR LAYOUT - DEMOLITION

SCALE : 1:100